



NOTES


- DO NOT SCALE OFF THIS DRAWING EXCEPT FOR PLANNING PURPOSES
- CHECK ALL DIMENSIONS ON SITE BEFORE ANY WORK IS COMMENCED
- ALL GOODS MATERIALS AND WORKMANSHIP MUST CONFORM WITH CURRENT BUILDING REGULATIONS, BRITISH STANDARDS AND CODES OF PRACTICE
- COPYRIGHT OF THIS DRAWING IS RETAINED BY THE ARCHITECT AND IT MUST NOT BE REPRODUCED WITHOUT WRITTEN CONSENT

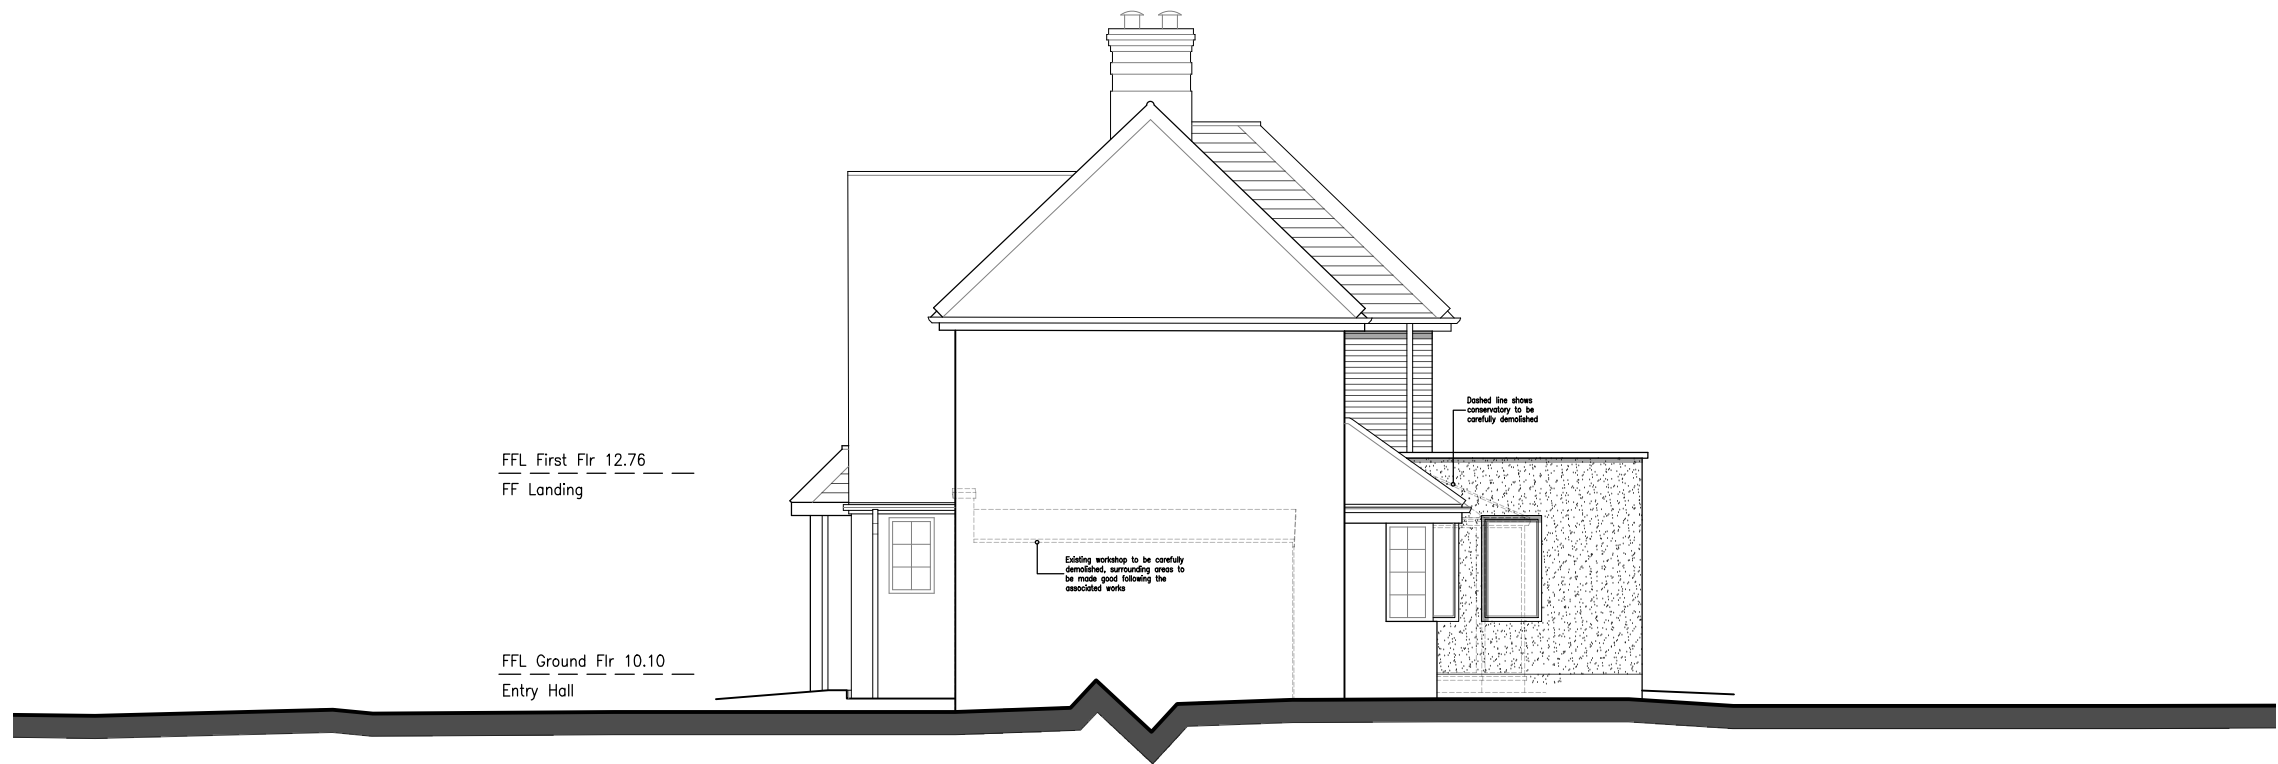

Proposed Side Elevation 1:100
West

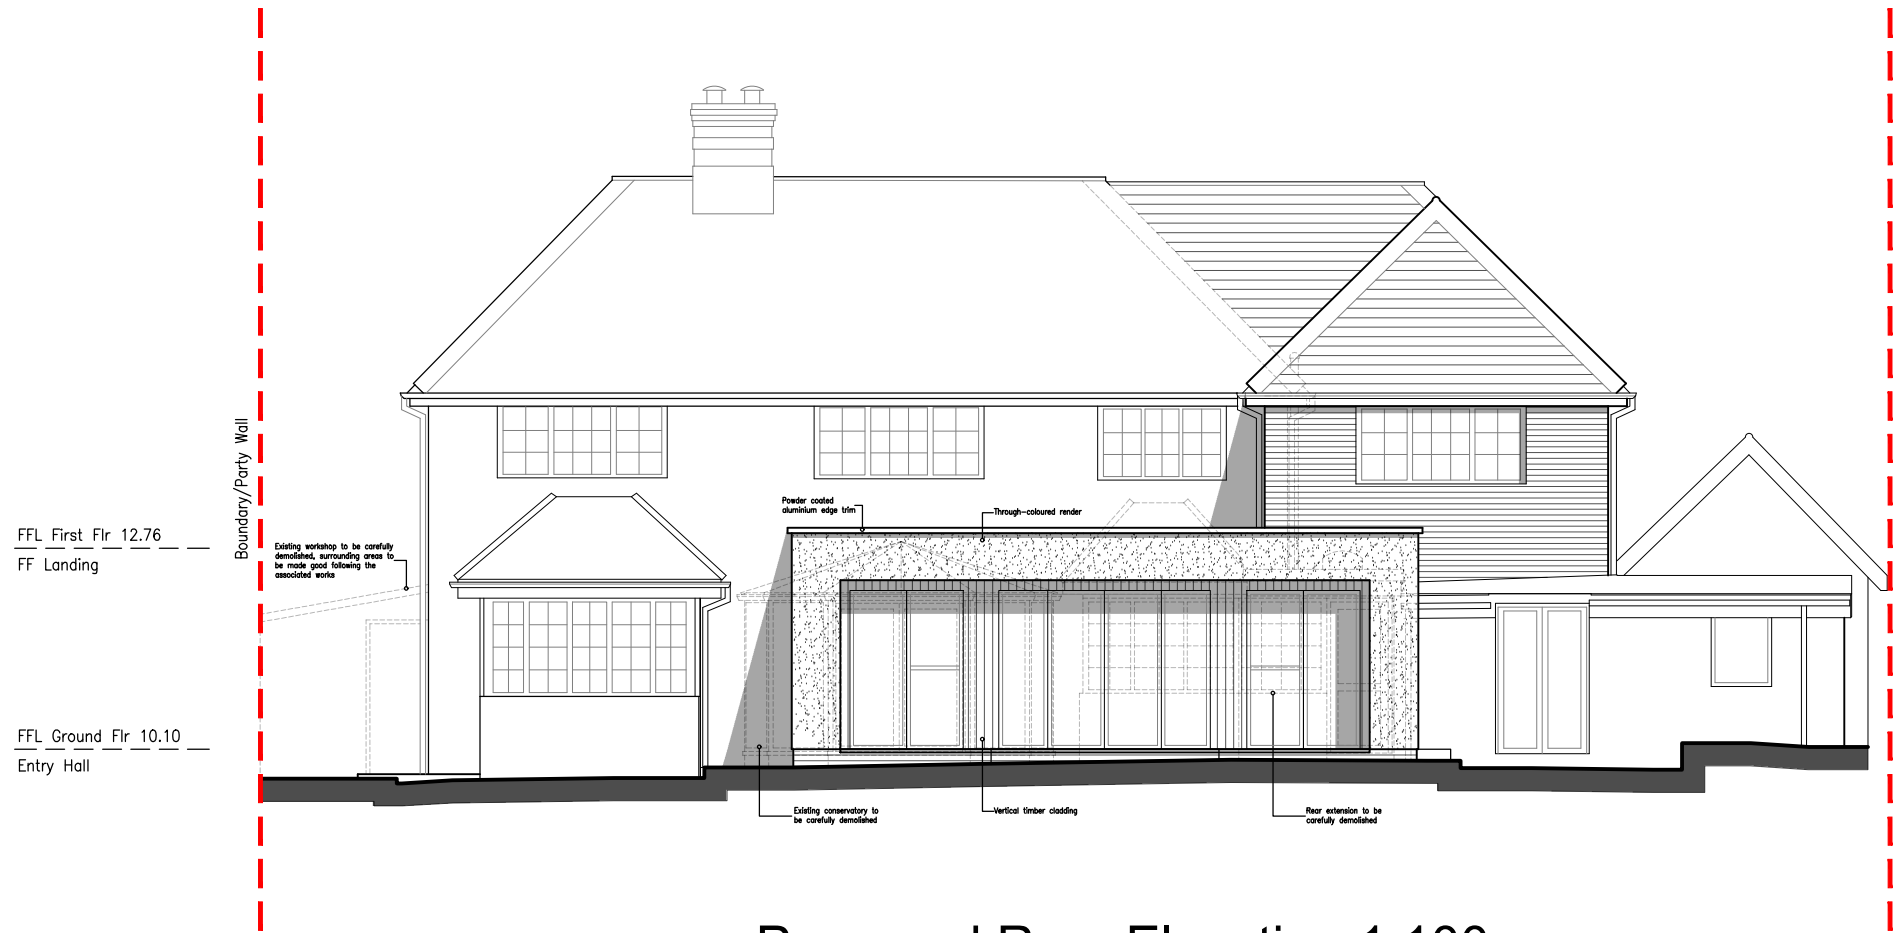

Proposed Rear Elevation 1:100
South

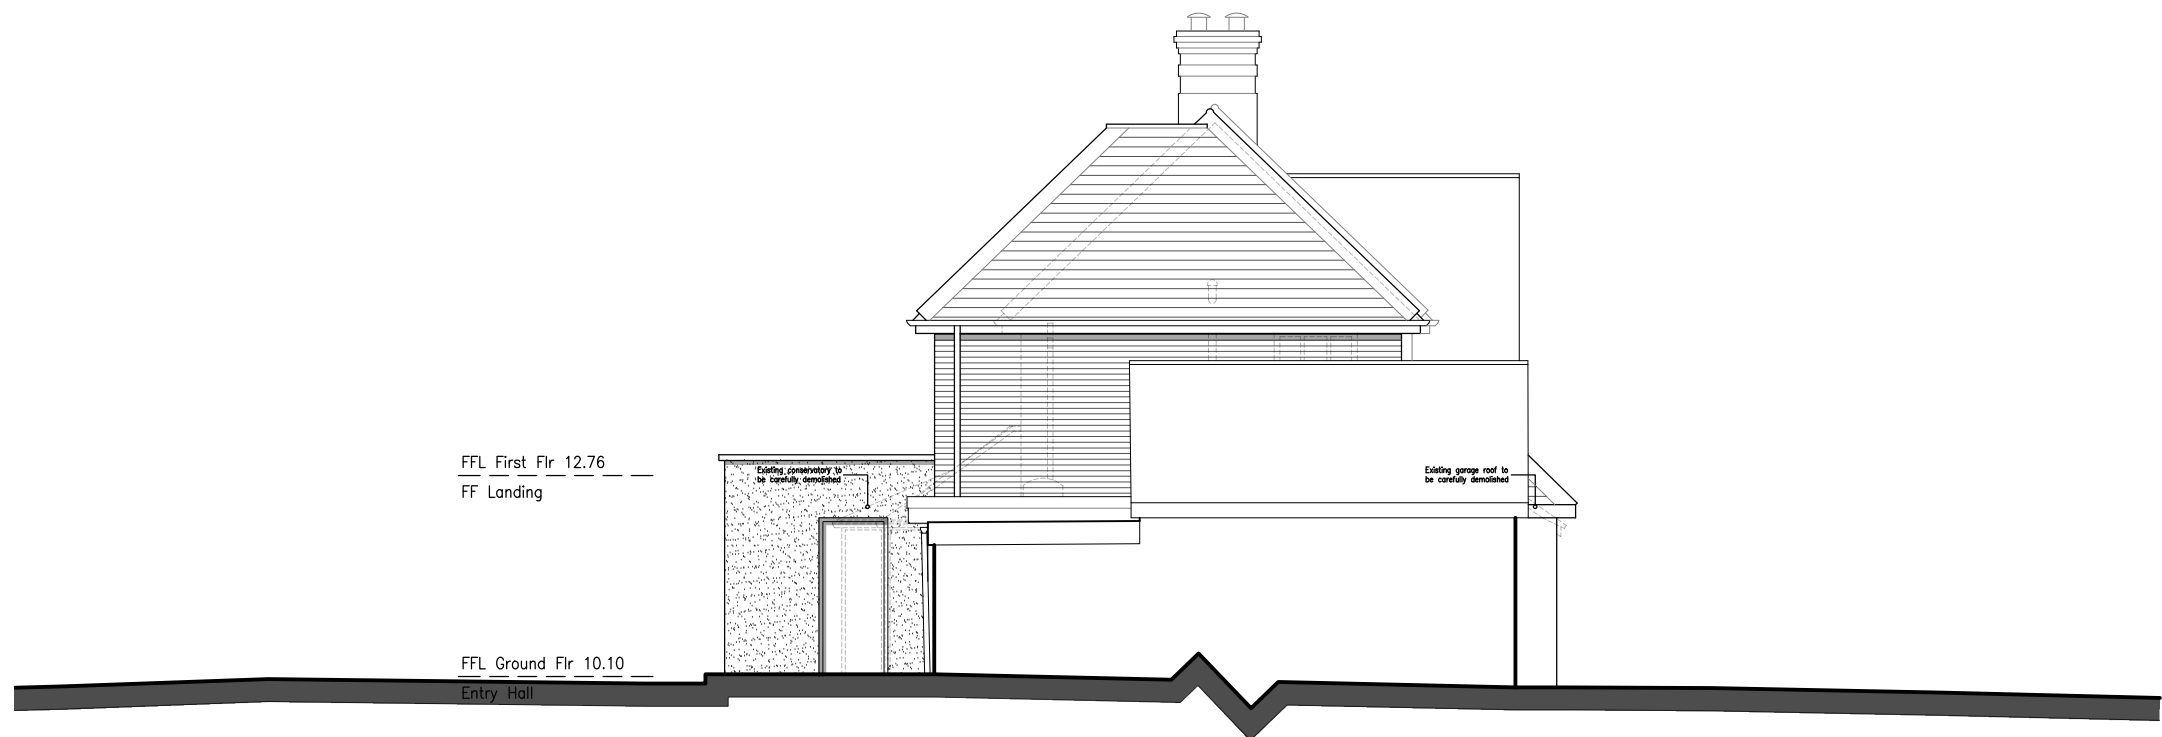


Proposed Side Elevation 1:100
East



Proposed Front Elevation 1:100
North



E	16.06.2020	RM	Bathroom amendments
D	15.06.2020	RM	Various design amendments
C	12.06.2020	RM	Various design amendments
B	17.04.2020	RM	First floor roof & Bed 4 amendments
A	19.03.2020	SB	Gen. amendments as requested
REV	DATE	BY	AMENDMENT

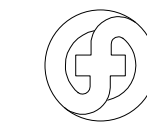**folkes architects**

The Old Forge
6 Church Street
Storrington
West Sussex
RH20 4LA

t. 01903 865629
info@folkesarchitects.co.uk

CLIENT			
Mr and Mrs Buchanan			
JOB TITLE			
Bronlea The Street Walberton West Sussex BN18 0PG			
DRAWING TITLE			
Proposed Elevations PLANNING ISSUE			
DATE	SCALE	DRAWN BY	SB
05.03.2020	Shown on A1	CHECKED BY	MF
JOB NO.	DRAWING NO.	REVISION	
20002	2.04	E	