


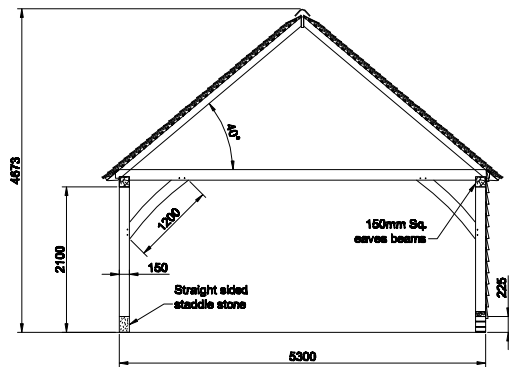


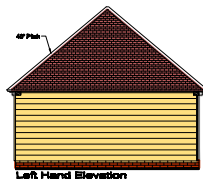

Section on A

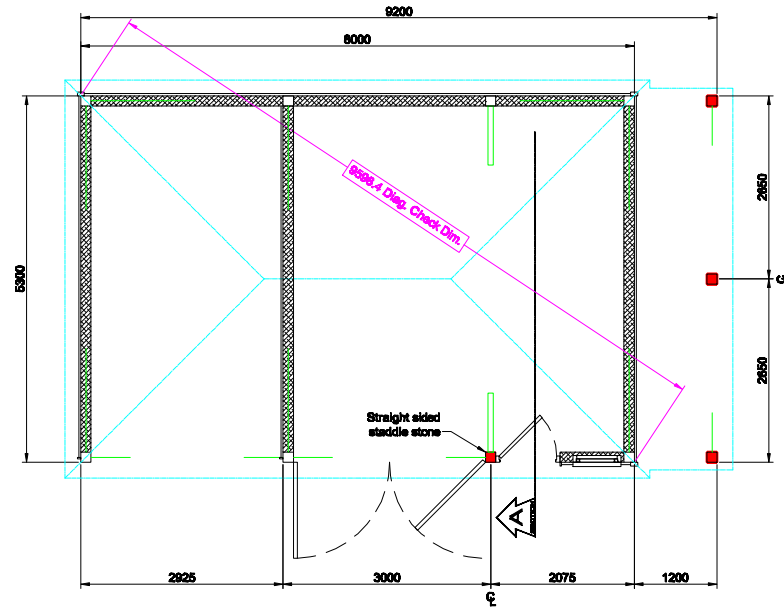


Left Hand Elevation

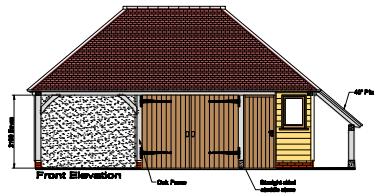


Front Elevation

Dark Pine

Straight sided staddle stone

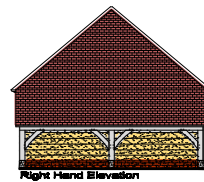

Right Hand Elevation

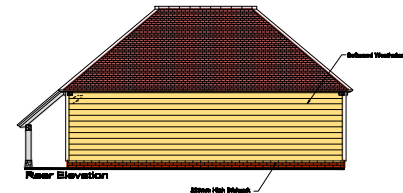

Rear Elevation

2000mm High Window

NOTES:
DO NOT SCALE FROM DRAWINGS EXCEPT FOR PLANNING PURPOSES
REPORT ALL ERRORS OMISSIONS AND DISCREPANCIES CHAMBERLAIN WALLIS
ALL DIMENSIONS TO BE CHECKED AND VERIFIED ON SITE BEFORE COMMENCING ANY WORK.

FOUNDATION NOTES:
VERTICAL DIMENSIONS SHOWN ARE FROM A HORIZONTAL INTERNAL SLAB LEVEL. HOWEVER, FOR GARAGING, A NOMINAL SLOPE OF -25mm TOWARD OPENING IS ESSENTIAL FOR DRAINAGE
CONCRETE OVERSITE TO BE EXTEND 50mm BEYOND INDEPENDENT POSTS TO ALLOW FOR PAD STONE SPLAY.
TYPICAL 3 COURSES OF BRICK BELOW F.F.L. MAY VARY DEPENDING TO SPECIFIC SITE LEVELS. PLEASE CHECK BRICK QUANTITIES ESTIMATED ON BUILDING QUOTATION.
ALL WINDOWS POSITIONED 1500mm FROM INTERNAL SLAB TO WINDOW HEAD UNLESS OTHERWISE STATED

OAK FRAME REFERS TO 75% OR 100% OF COMPONENTS OF THE FRAME WHICH ARE OF OAK AS SPECIFIED ON CUSTOMER QUOTATION

KEY:
INTERNAL SLAB LEVEL
CURVED STRUCTURAL BRACE 1300MM
CURVED STRUCTURAL BRACE 800MM
DIAGONAL STRAIGHT WIND BRACE
DIAGONAL ROOF BRACE
SOLE PLATE
FIRST FLOOR JOIST
INDEPENDENT POST ONTO PAD STONE (CONCRETE SUB-BASE BENEATH AS NECESSARY)
POST ONTO SOLE PLATE/BRICKWORK

REVISIONS:

ADDRESS
8m Wide + 1.2m Logstore
5.3m Span, 2.1m Eaves
Hipped roof at 40 degree

DWG NO: Ref_1035
DRAWN BY: K.C.
SCALE: 1:50 / 1:100
DATE: 16/06/2020
ORDER NO

REVISION: