



ORIGINAL SIZE OF THIS DRAWING IS A3

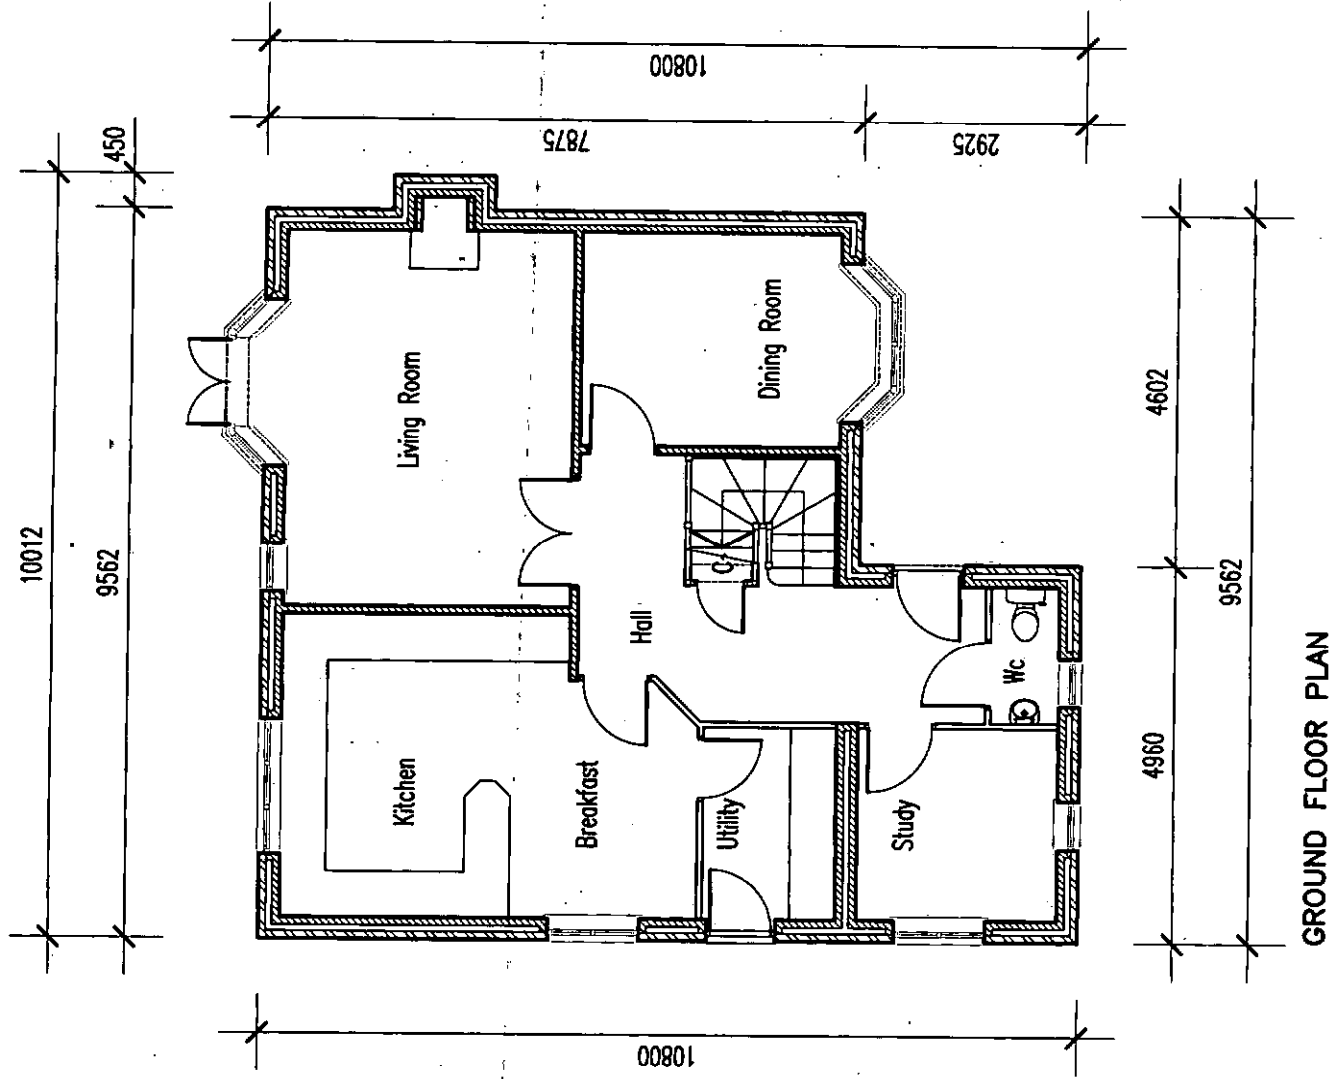

GROUND FLOOR PLAN

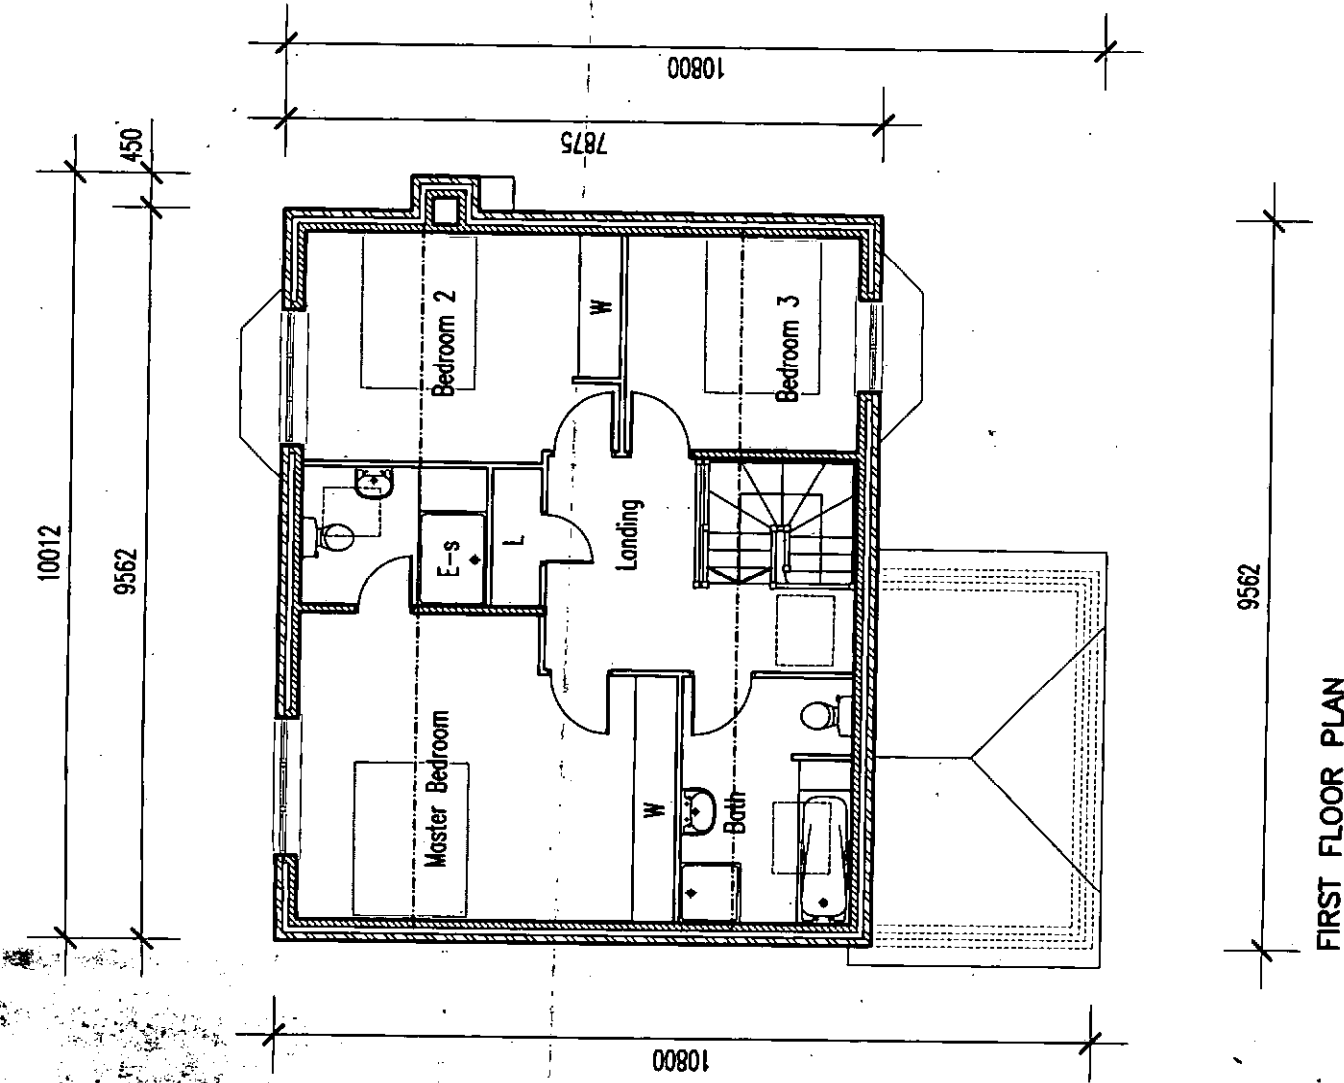

FIRST FLOOR PLAN

REV. | DATE | REVISIONS

NOTES: 1. DO NOT SCALE FROM THIS DRAWING. 2. ALL DIMENSIONS AND LEVELS TO BE CHECKED ON SITE BEFORE CARRYING OUT WORK. 3. ALL DISCREPANCIES TO BE REPORTED TO THE ARCHITECT BEFORE CARRYING OUT WORK. 4. READ WITH OTHER CONTRACT DOCUMENTS 5. IF IN DOUBT ASK ARCHITECT. 6. RIGHT OF OWNERSHIP OF THIS DRAWING AND THE DESIGN OF THE BUILDING SHOWN ON THIS DRAWING IS VESTED IN THE ARCHITECTS WHOSE PRIOR WRITTEN CONSENT IS REQUIRED FOR ITS USE, REPRODUCTION OR FOR COPYING TO ANY THIRD PARTY.

E-mail info@admarchitects.co.uk
web site www.admarchitects.co.uk

© COPYRIGHT - ALL RIGHTS RESERVED

PROJECT Felsted Cottage, Arundel Road, Fontwell, West Sussex.		CLIENT ??	
DRAWING TITLE Floor Plans as Proposed		COMPUTER FILE NAME DWG.DWG	
DRAWN dch		ORIGINAL SIZE OF THIS DRAWING IS A3	
CHECKED DATE MB MAR '09		DRAWING NUMBER	
SCALE - AS SCALE 1:100		PROJECT NUMBER 1359	
RODS		ACTUAL DRAWING NUMBER 05	
REVISION		REVISION	
-		-	

ARCHITECTS
DESIGN
&
MANAGEMENT

PARK SURGERY, ALBION WAY, HORSHAM, WEST SUSSEX, RH12 1BG, UNITED KINGDOM. TEL: 01403 217317 FAX: 07092 810496