


ORIGINAL SIZE OF THIS DRAWING IS A3

10/06/2009 15:33:42

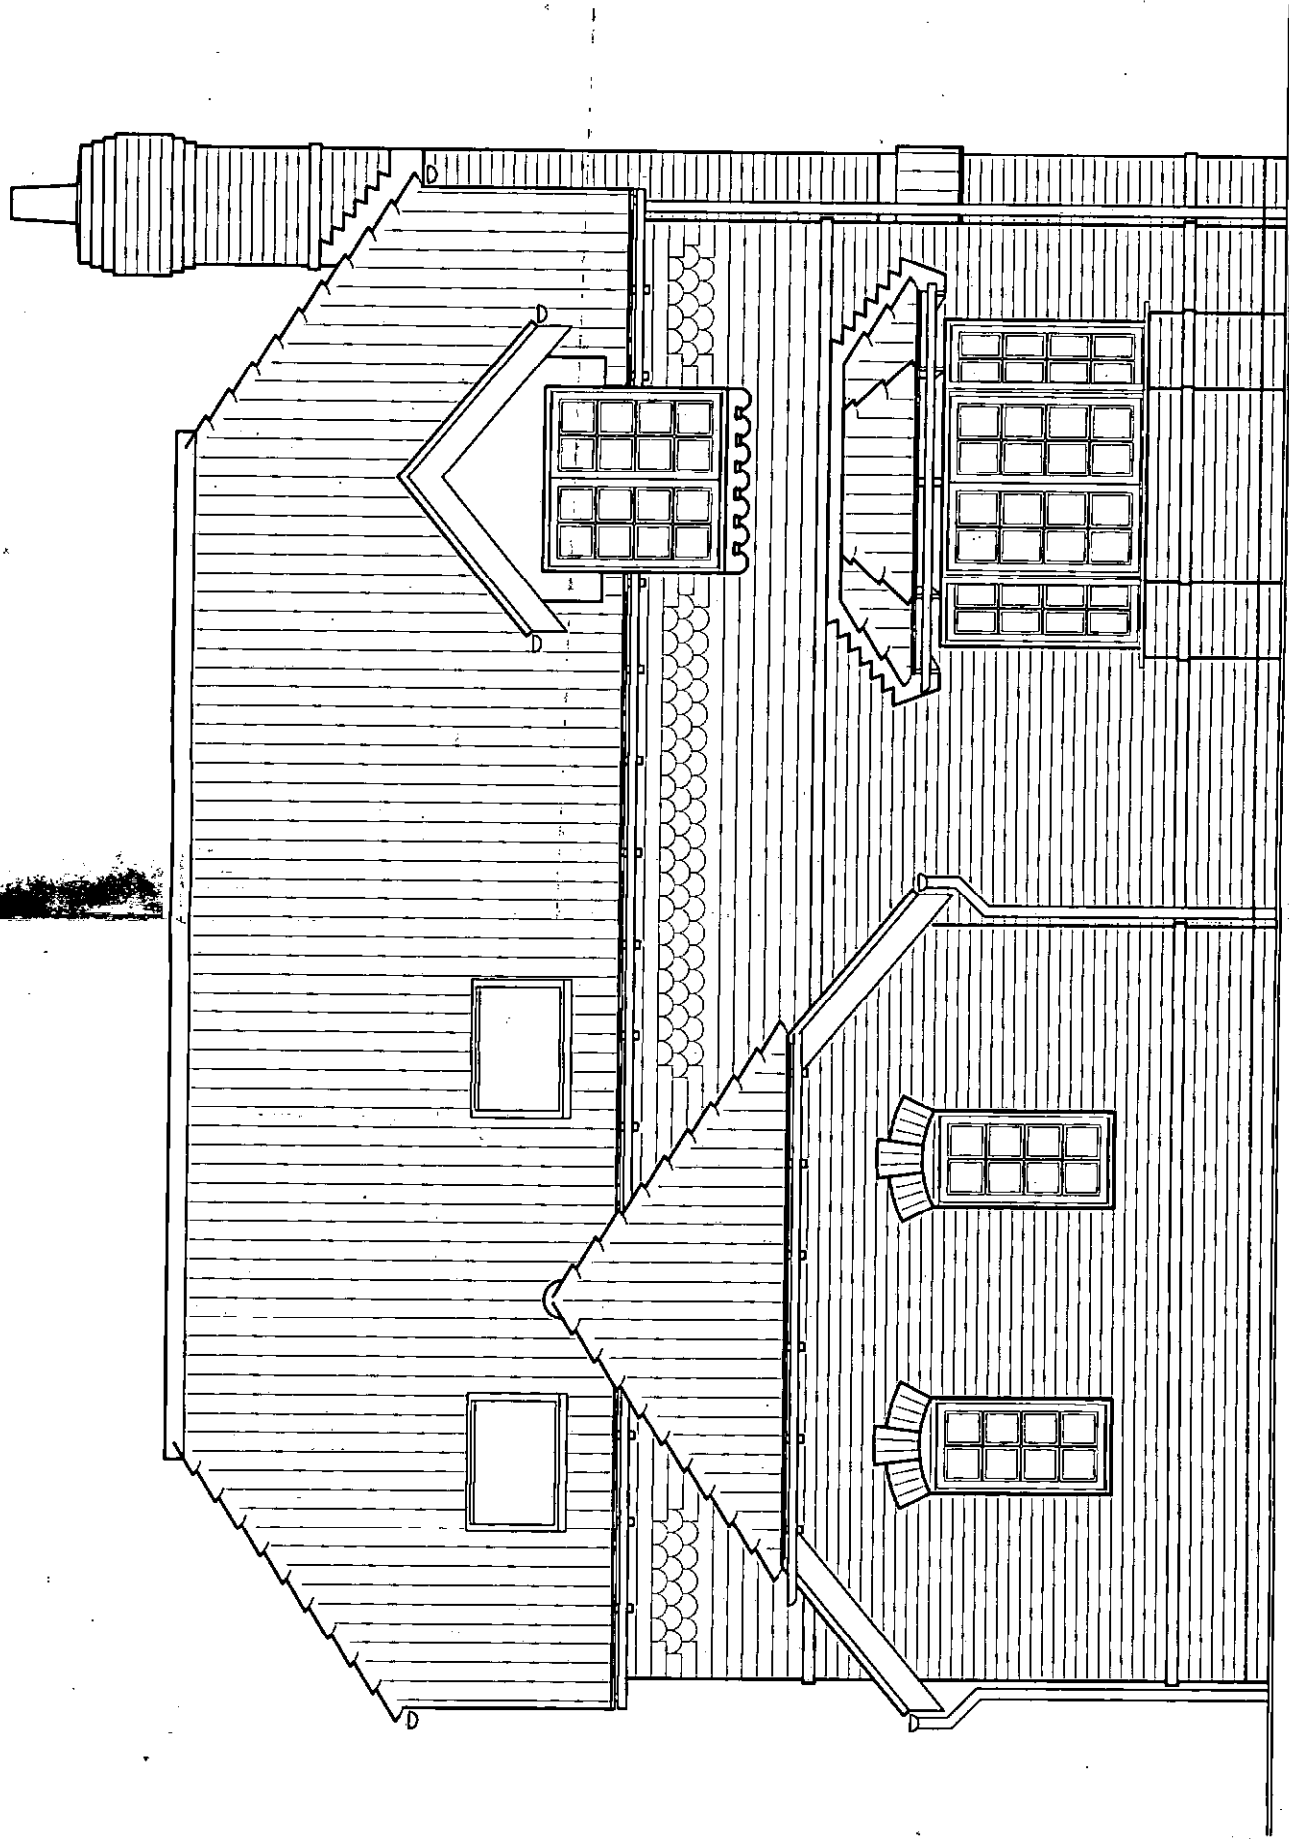

Front Elevation

REV. | DATE | REVISIONS

NOTES: 1. DO NOT SCALE FROM THIS DRAWING. 2. ALL DIMENSIONS AND LEVELS TO BE CHECKED ON SITE BEFORE CARRYING OUT WORK. 3. ALL DISCREPANCIES TO BE REPORTED TO THE ARCHITECT BEFORE CARRYING OUT WORK. 4. READ WITH OTHER CONTRACT DOCUMENTS 5. IF IN DOUBT ASK COPY RIGHT & OWNERSHIP OF THIS DRAWING AND THE DESIGN OF THE BUILDING SHOWN ON THIS DRAWING IS VESTED IN THE ARCHITECTS WHOSE PRIOR WRITTEN CONSENT IS REQUIRED FOR ITS USE, REPRODUCTION OR FOR COPYING TO ANY THIRD PARTY.

E-mail info@admarchitects.co.uk
web site www.admarchitects.co.uk

© COPYRIGHT - ALL RIGHTS RESERVED

PROJECT Feisted Cottage, Anundel Road, Fontwell, West Sussex.		CLIENT ??	
DRAWING TITLE Front Elevation as Proposed		COMPUTER FILE NAME DWG.DWG	
		ORIGINAL SIZE OF THIS DRAWING IS A3	
		DRAWING NUMBER	
DRAWN dch	CHECKED MB	DATE MAR '09	SCALE - AS SCALE RODS 1:50
		PROJECT NUMBER 1359	ACTUAL DRAWING NUMBER 07
		REVISION -	
PARK SURGERY, ALBION WAY, HORSHAM, WEST SUSSEX, RH12 1BG, UNITED KINGDOM. TEL 01403 217317 FAX 07092 810496			

ARCHITECTS
DESIGN

&
MANAGEMENT