



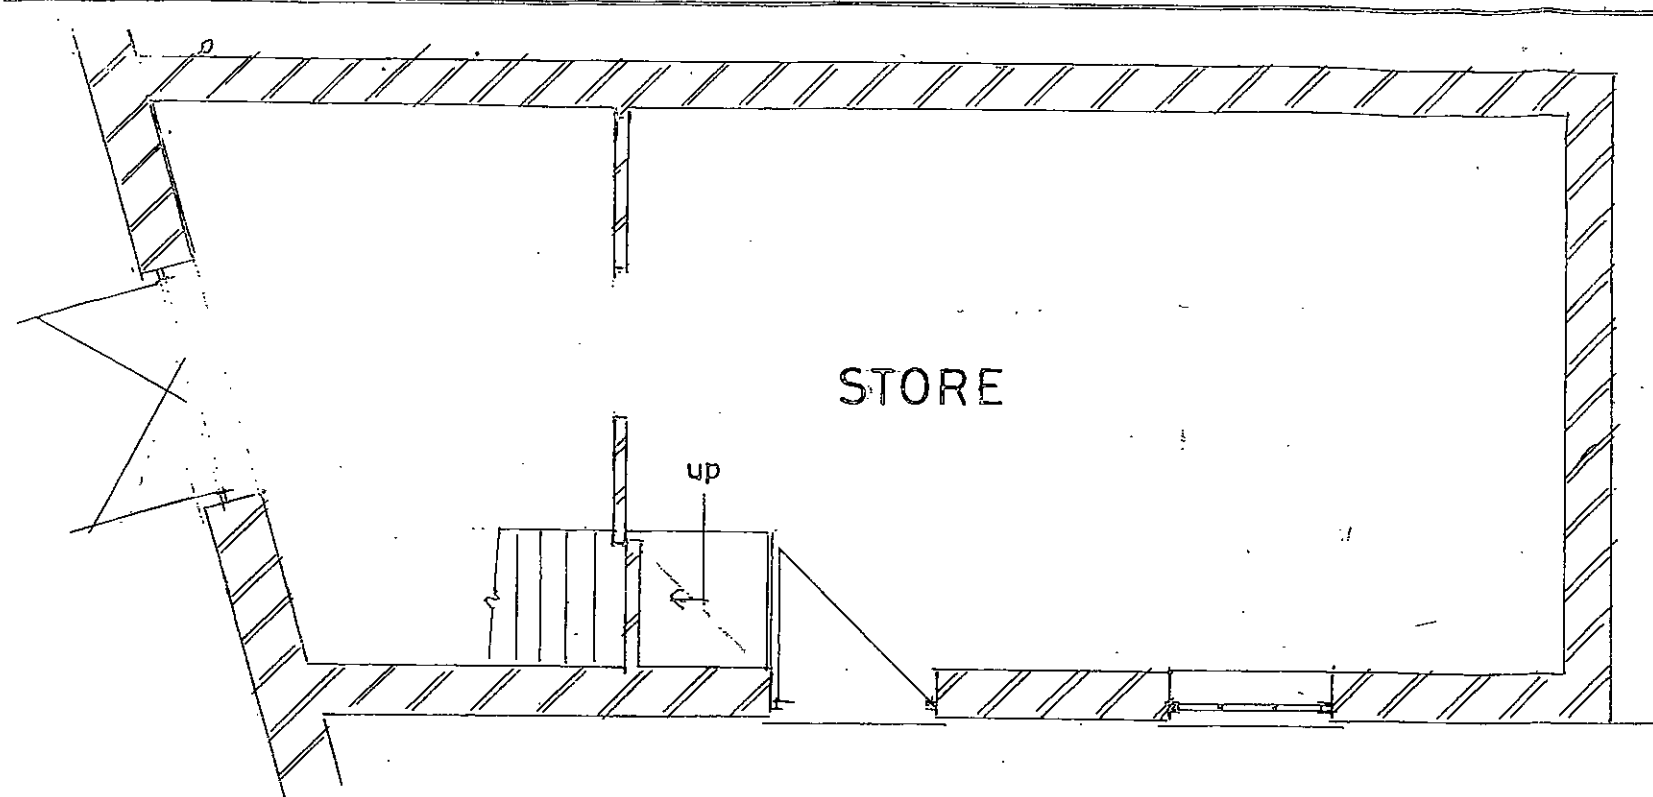

EXISTING GROUND FLOOR PLAN 1:50

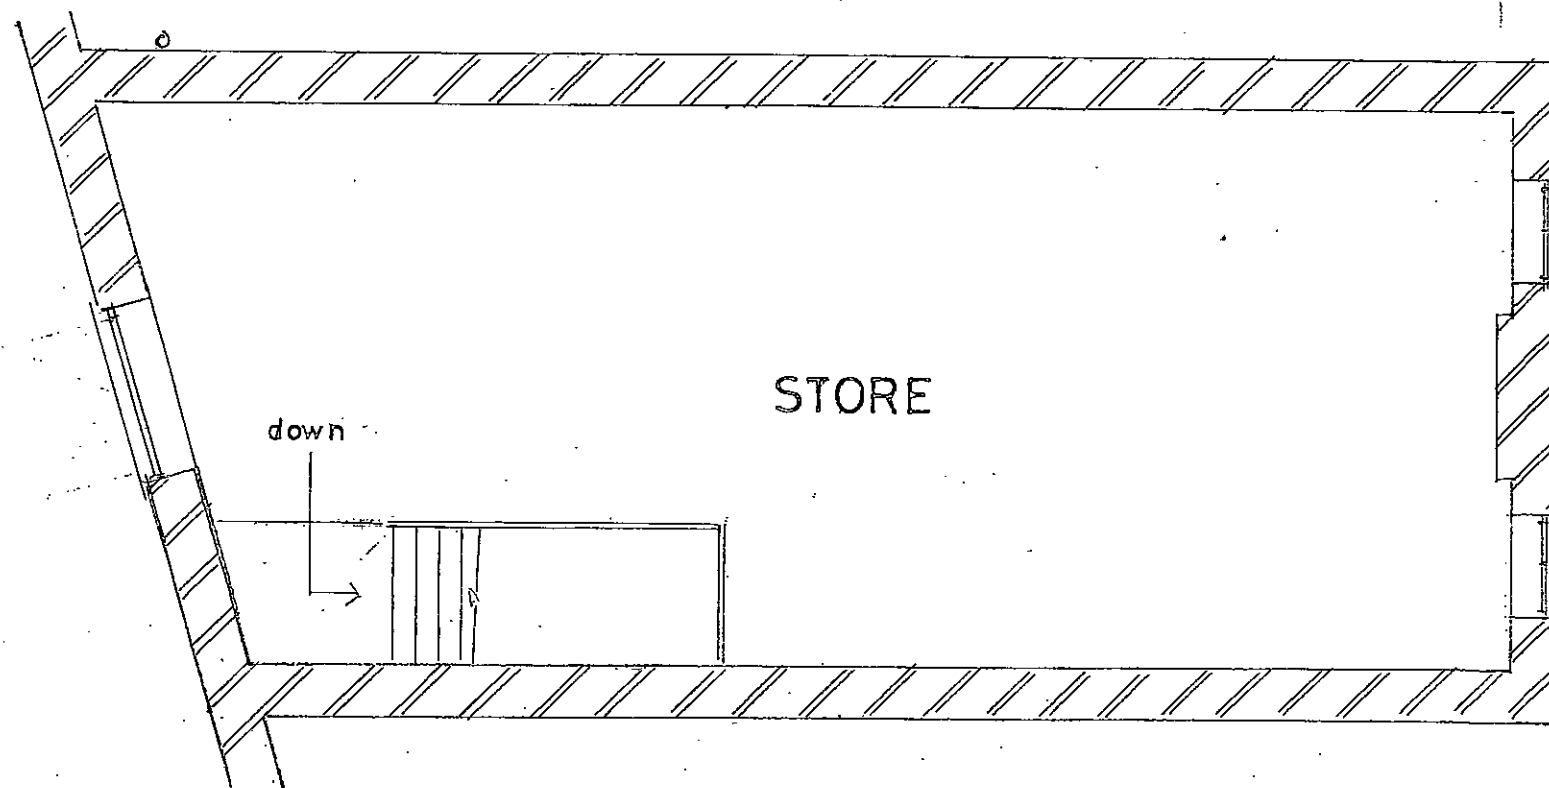


EXISTING FIRST FLOOR PLAN 1:50




SCALE: 1:50 ON A3 PAPER




SCALE: 1:100 ON A3 PAPER

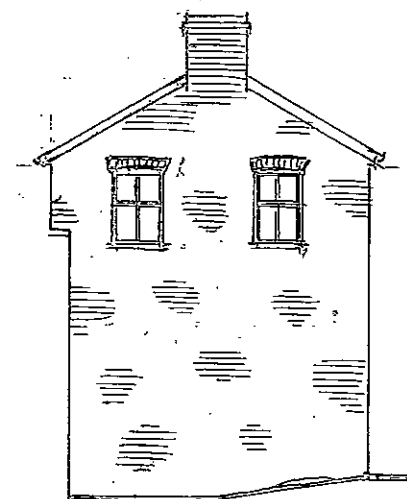


EXISTING NORTH VIEW
1:100

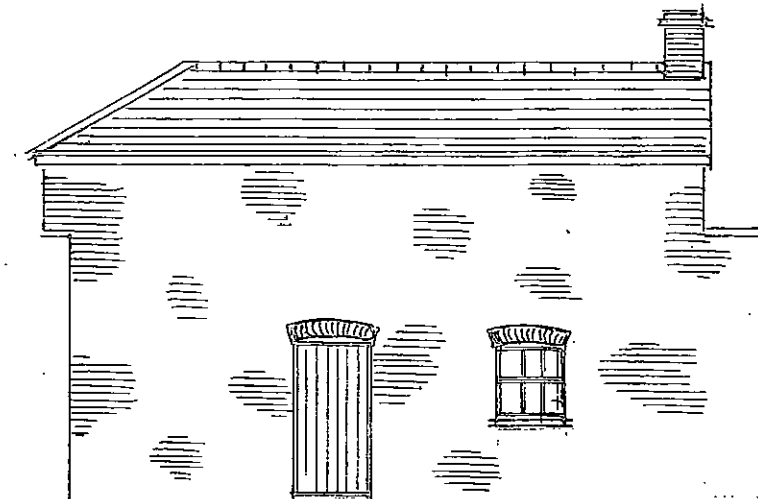


EXISTING EAST VIEW 1:100

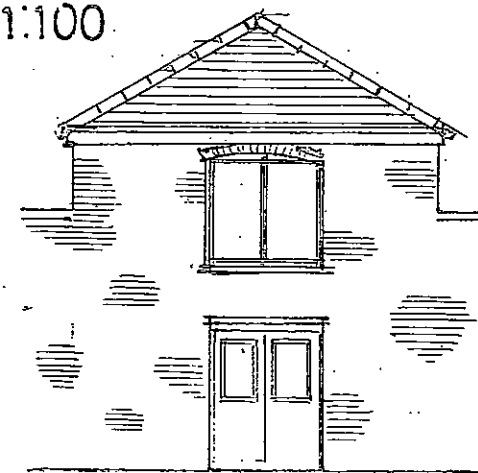

EXISTING SOUTH VIEW
1:100

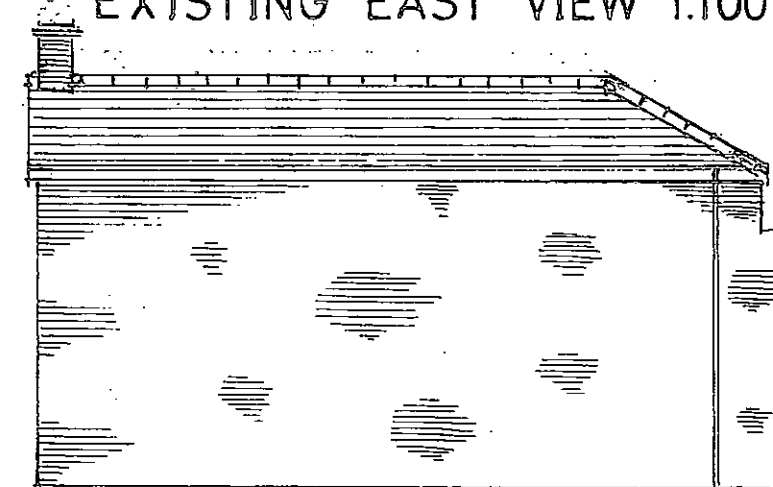

EXISTING WEST VIEW 1:100

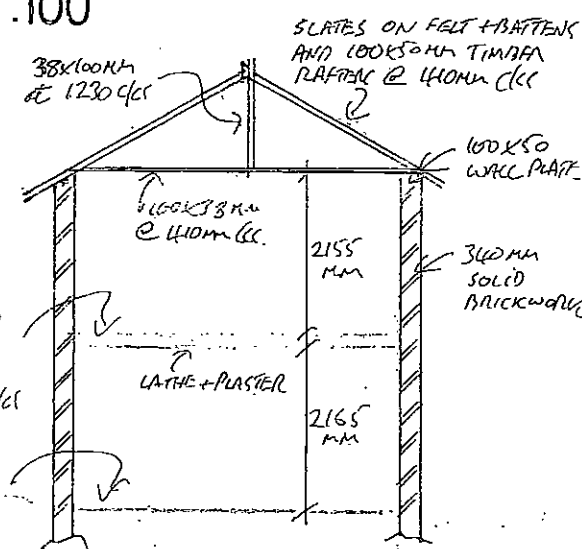

12.5mm CHIPBOARD
ON 25mm PLANK
ON 200x50mm
JOIST AT 350mm C/C

BRICK ORIGINAL
FROM OVERHEAD
TO PART BY
CHIPBOARD ON
25mm JOIST
ON POSITIVE D/C

EXISTING TYPICAL CROSS
SECTION 1:100

WALBERTON HOUSE
THE STREET
WALBERTON BN18 0PJ

CONVERSION OF STORE
TO COTTAGE

FOR NIKKI SHALE-HESTER

PETER D. KING F.R.I.C.S.
CHARTERED SURVEYOR
41a Beach Road
Littlehampton BN17 5JA

20.03.2010 *Amad* 10/10/2010 DRAWING 1