



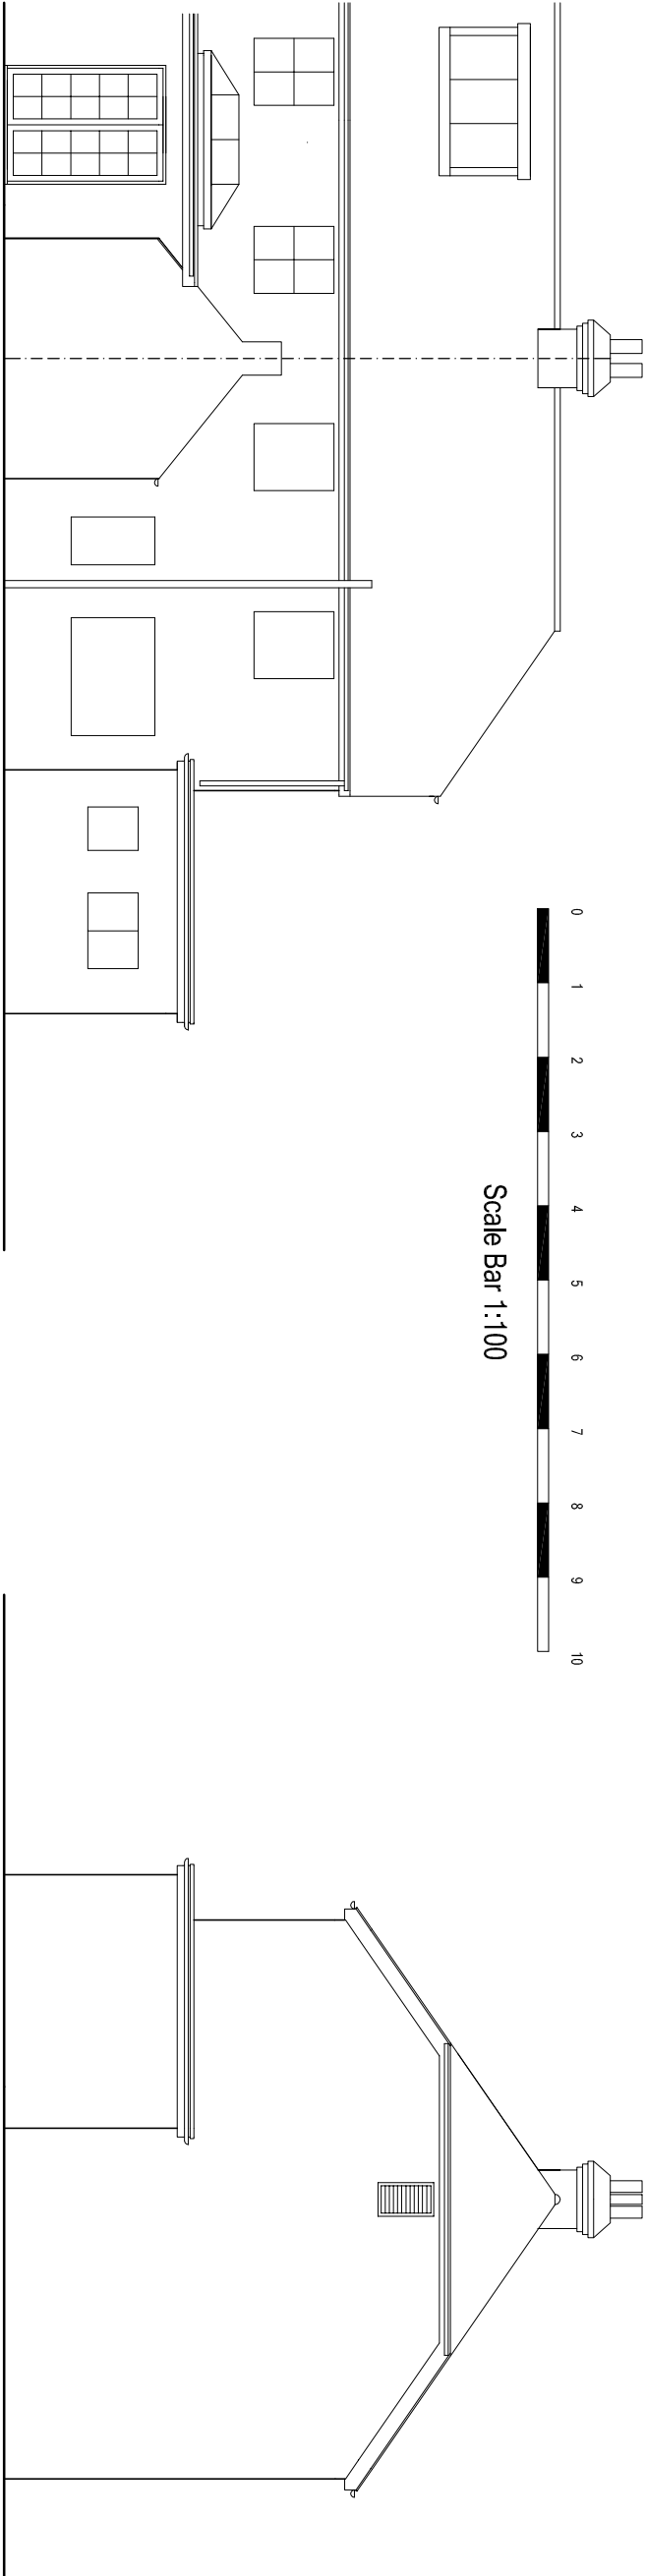

EXISTING SOUTH ELEVATION 1:100

EXISTING EAST ELEVATION 1:100

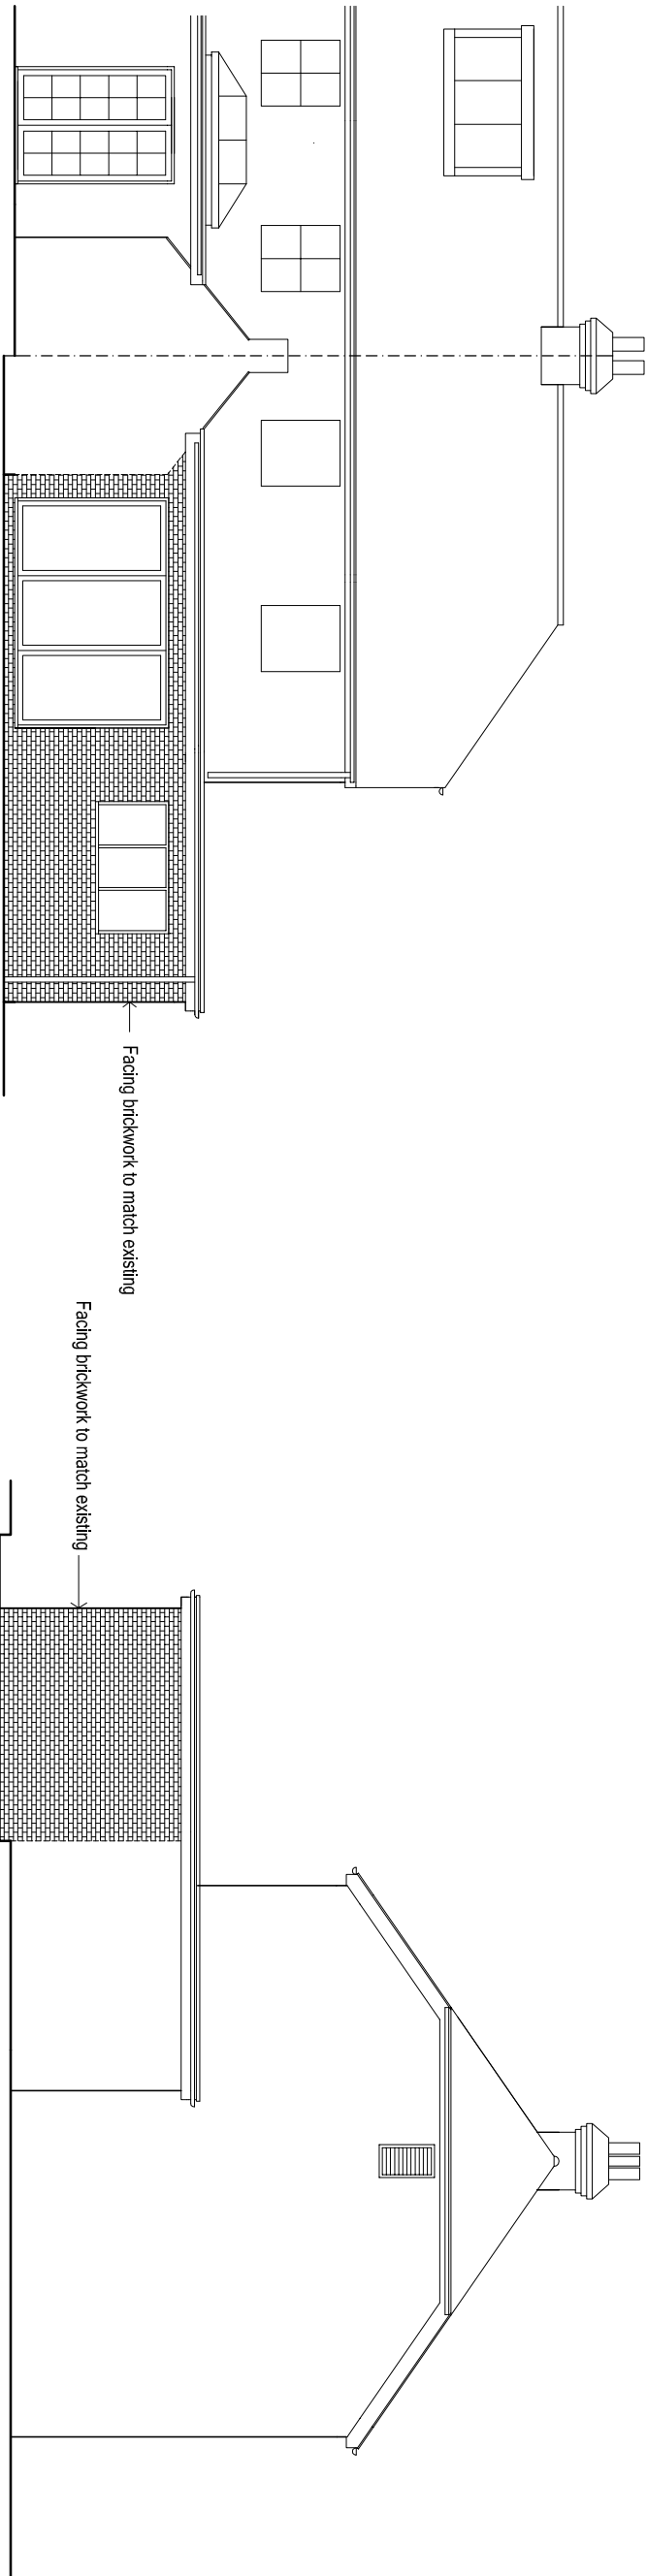

PROPOSED SOUTH ELEVATION 1:100

EXISTING SOUTH ELEVATION 1:100

ARW Design	DRAWING TITLE: EXISTING & PROPOSED ELEVATIONS PROJECT: SINGLE STOREY REAR EXTENSION	LOCATION: 1, ORCHARD TERRACE, THE STREET, WALBERTON CLIENT: S. TWINE	SCALE: AS NOTED @ paper size A3 DATE: APRIL 2021	DRAWING NO: 5091/3
	DRAWN: ARW			REVISION: