



ARUN DISTRICT COUNCIL

No. WA 39 10


RECEIVED

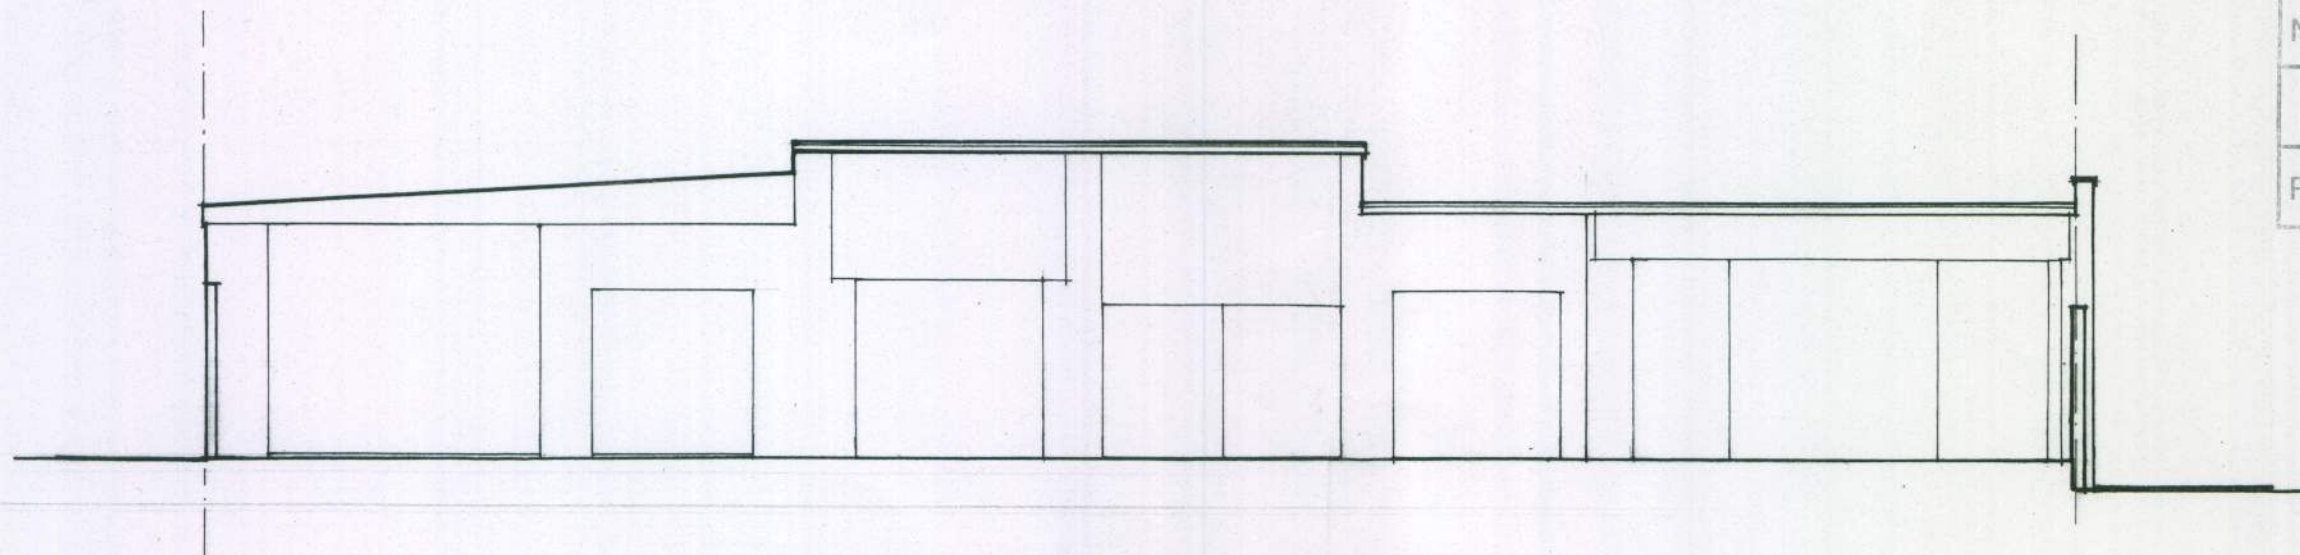


Existing West Elevation

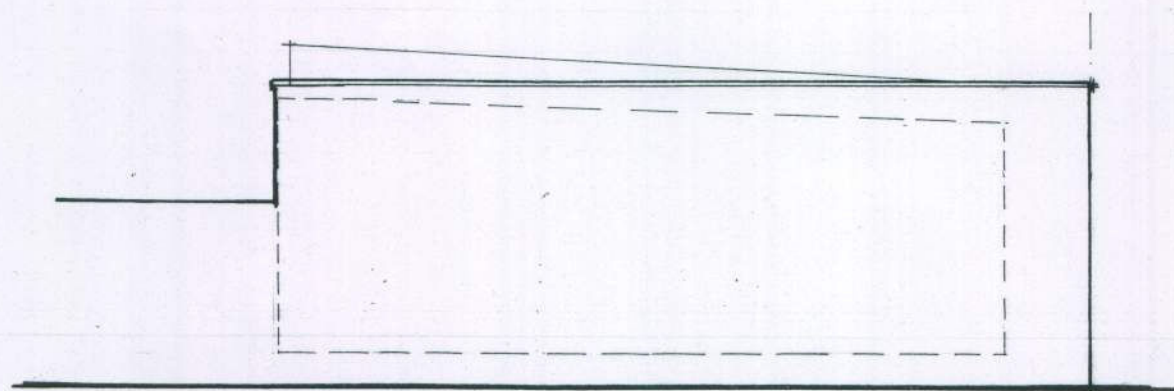

Existing South Elevation

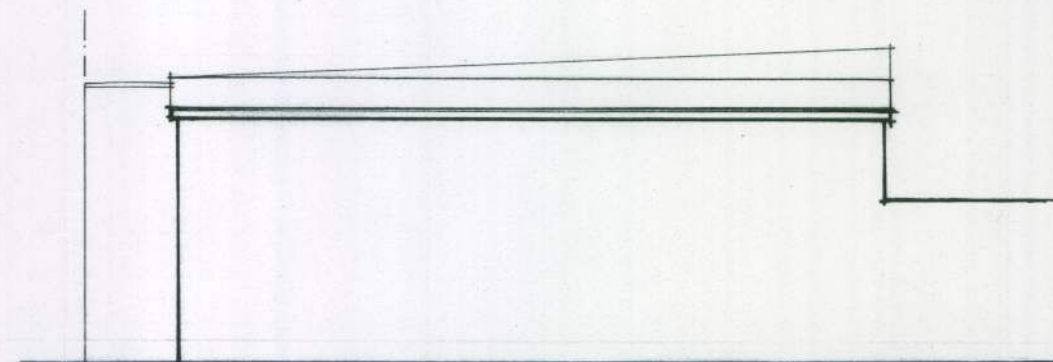

Existing North Elevation

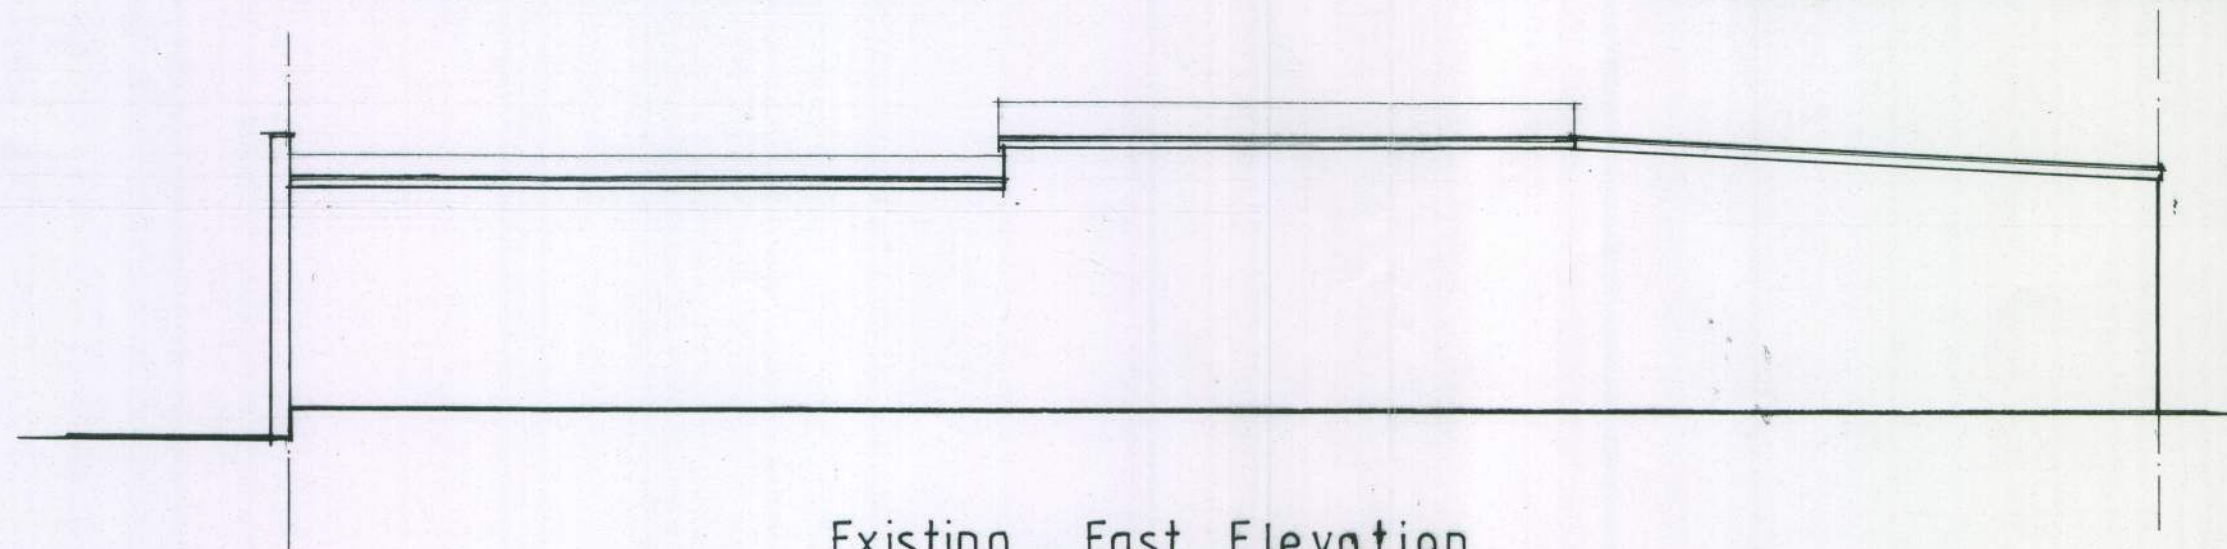

Existing East Elevation

J P Tupper Associates

20 Sudley Road
Bognor Regis
West Sussex

Deans Yard
Orchard Way
Fontwell
West Sussex

Proposed Development

Existing Elevations.

Scale: 1:100

Date: April 2010.

Dwg No.: 6116/02

All dimensions to be checked on site.
Do not scale except for planning
purposes.