


|                       |    |    |    |  |
|-----------------------|----|----|----|--|
| ARUN DISTRICT COUNCIL |    |    |    |  |
| No.                   | Wa | 3a | 1a |  |
| RECEIVED              |    |    |    |  |

North 

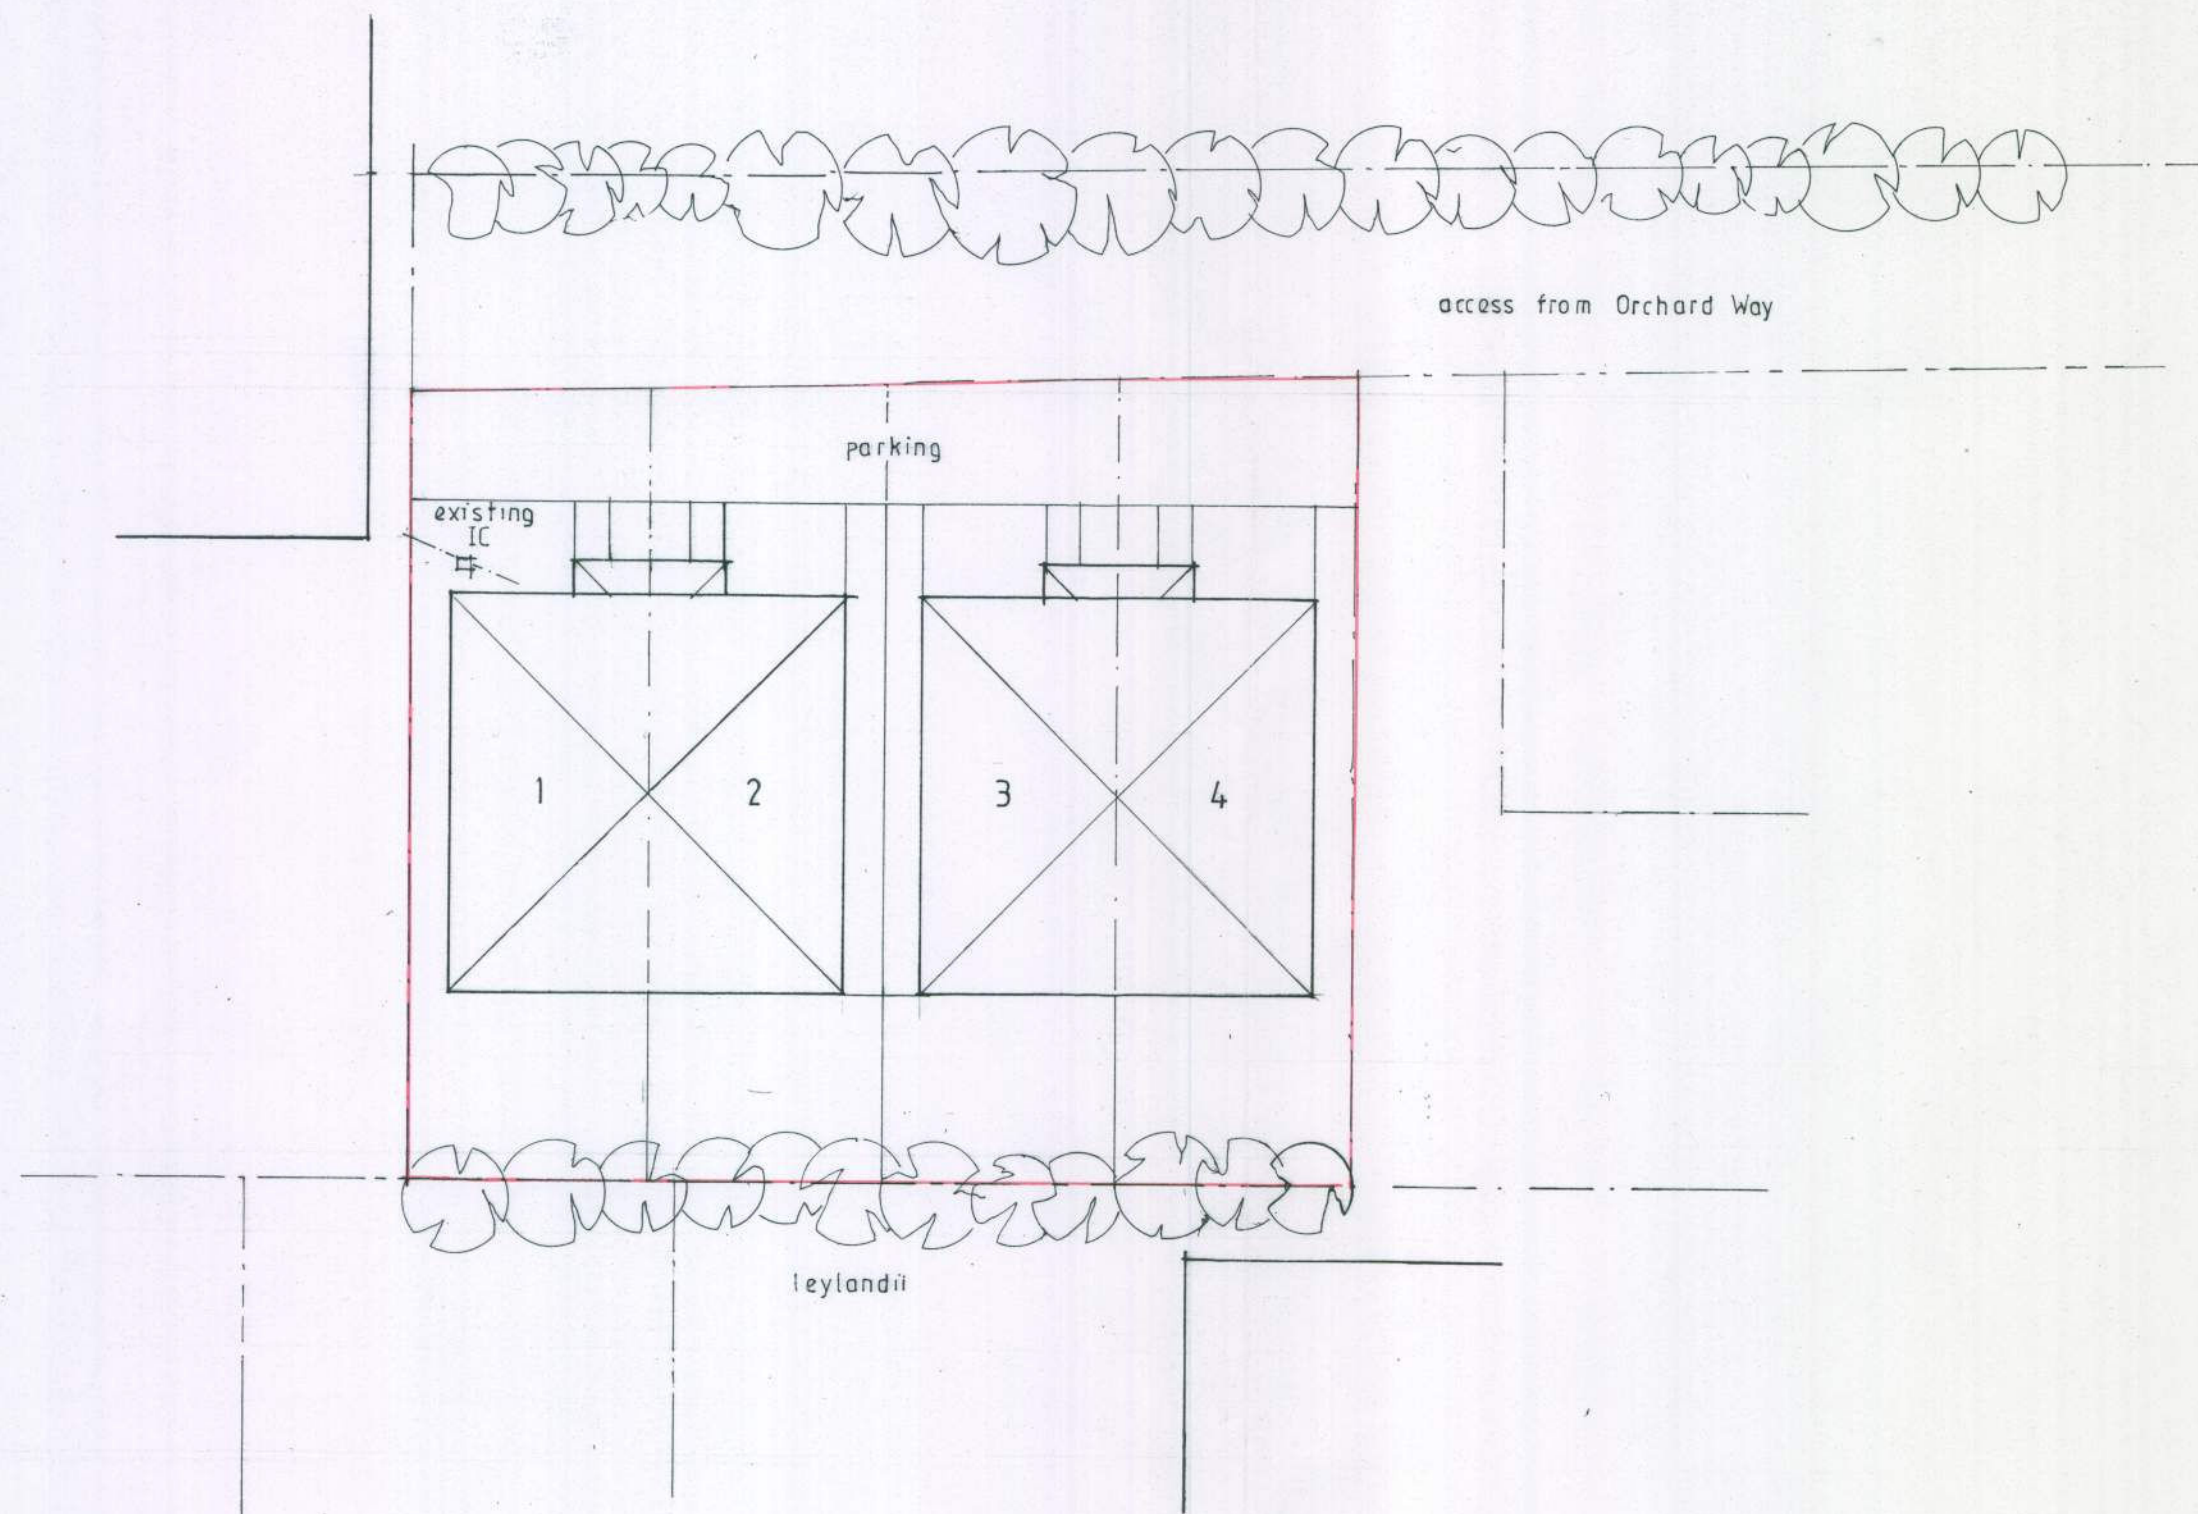

Block and Site Plan

**J P Tupper Associates**  
 20 Sudley Road  
 Bognor Regis  
 West Sussex

**Deans Yard**  
**Orchard Way**  
**Fontwell**  
**West Sussex**

**Proposed Development**  
**Block & Site Plan.**

Scale: 1:200

Date: April 2010.

Drg No.: 6116/05

All dimensions to be checked on site.  
 Do not scale except for planning  
 purposes.