


All dimensions to be checked on site.
 All details and dimensions relating to sub-contractors or suppliers work must be checked and agreed between the general contractors and the sub-contractors or suppliers.
 Copyright reserved.

Amendments

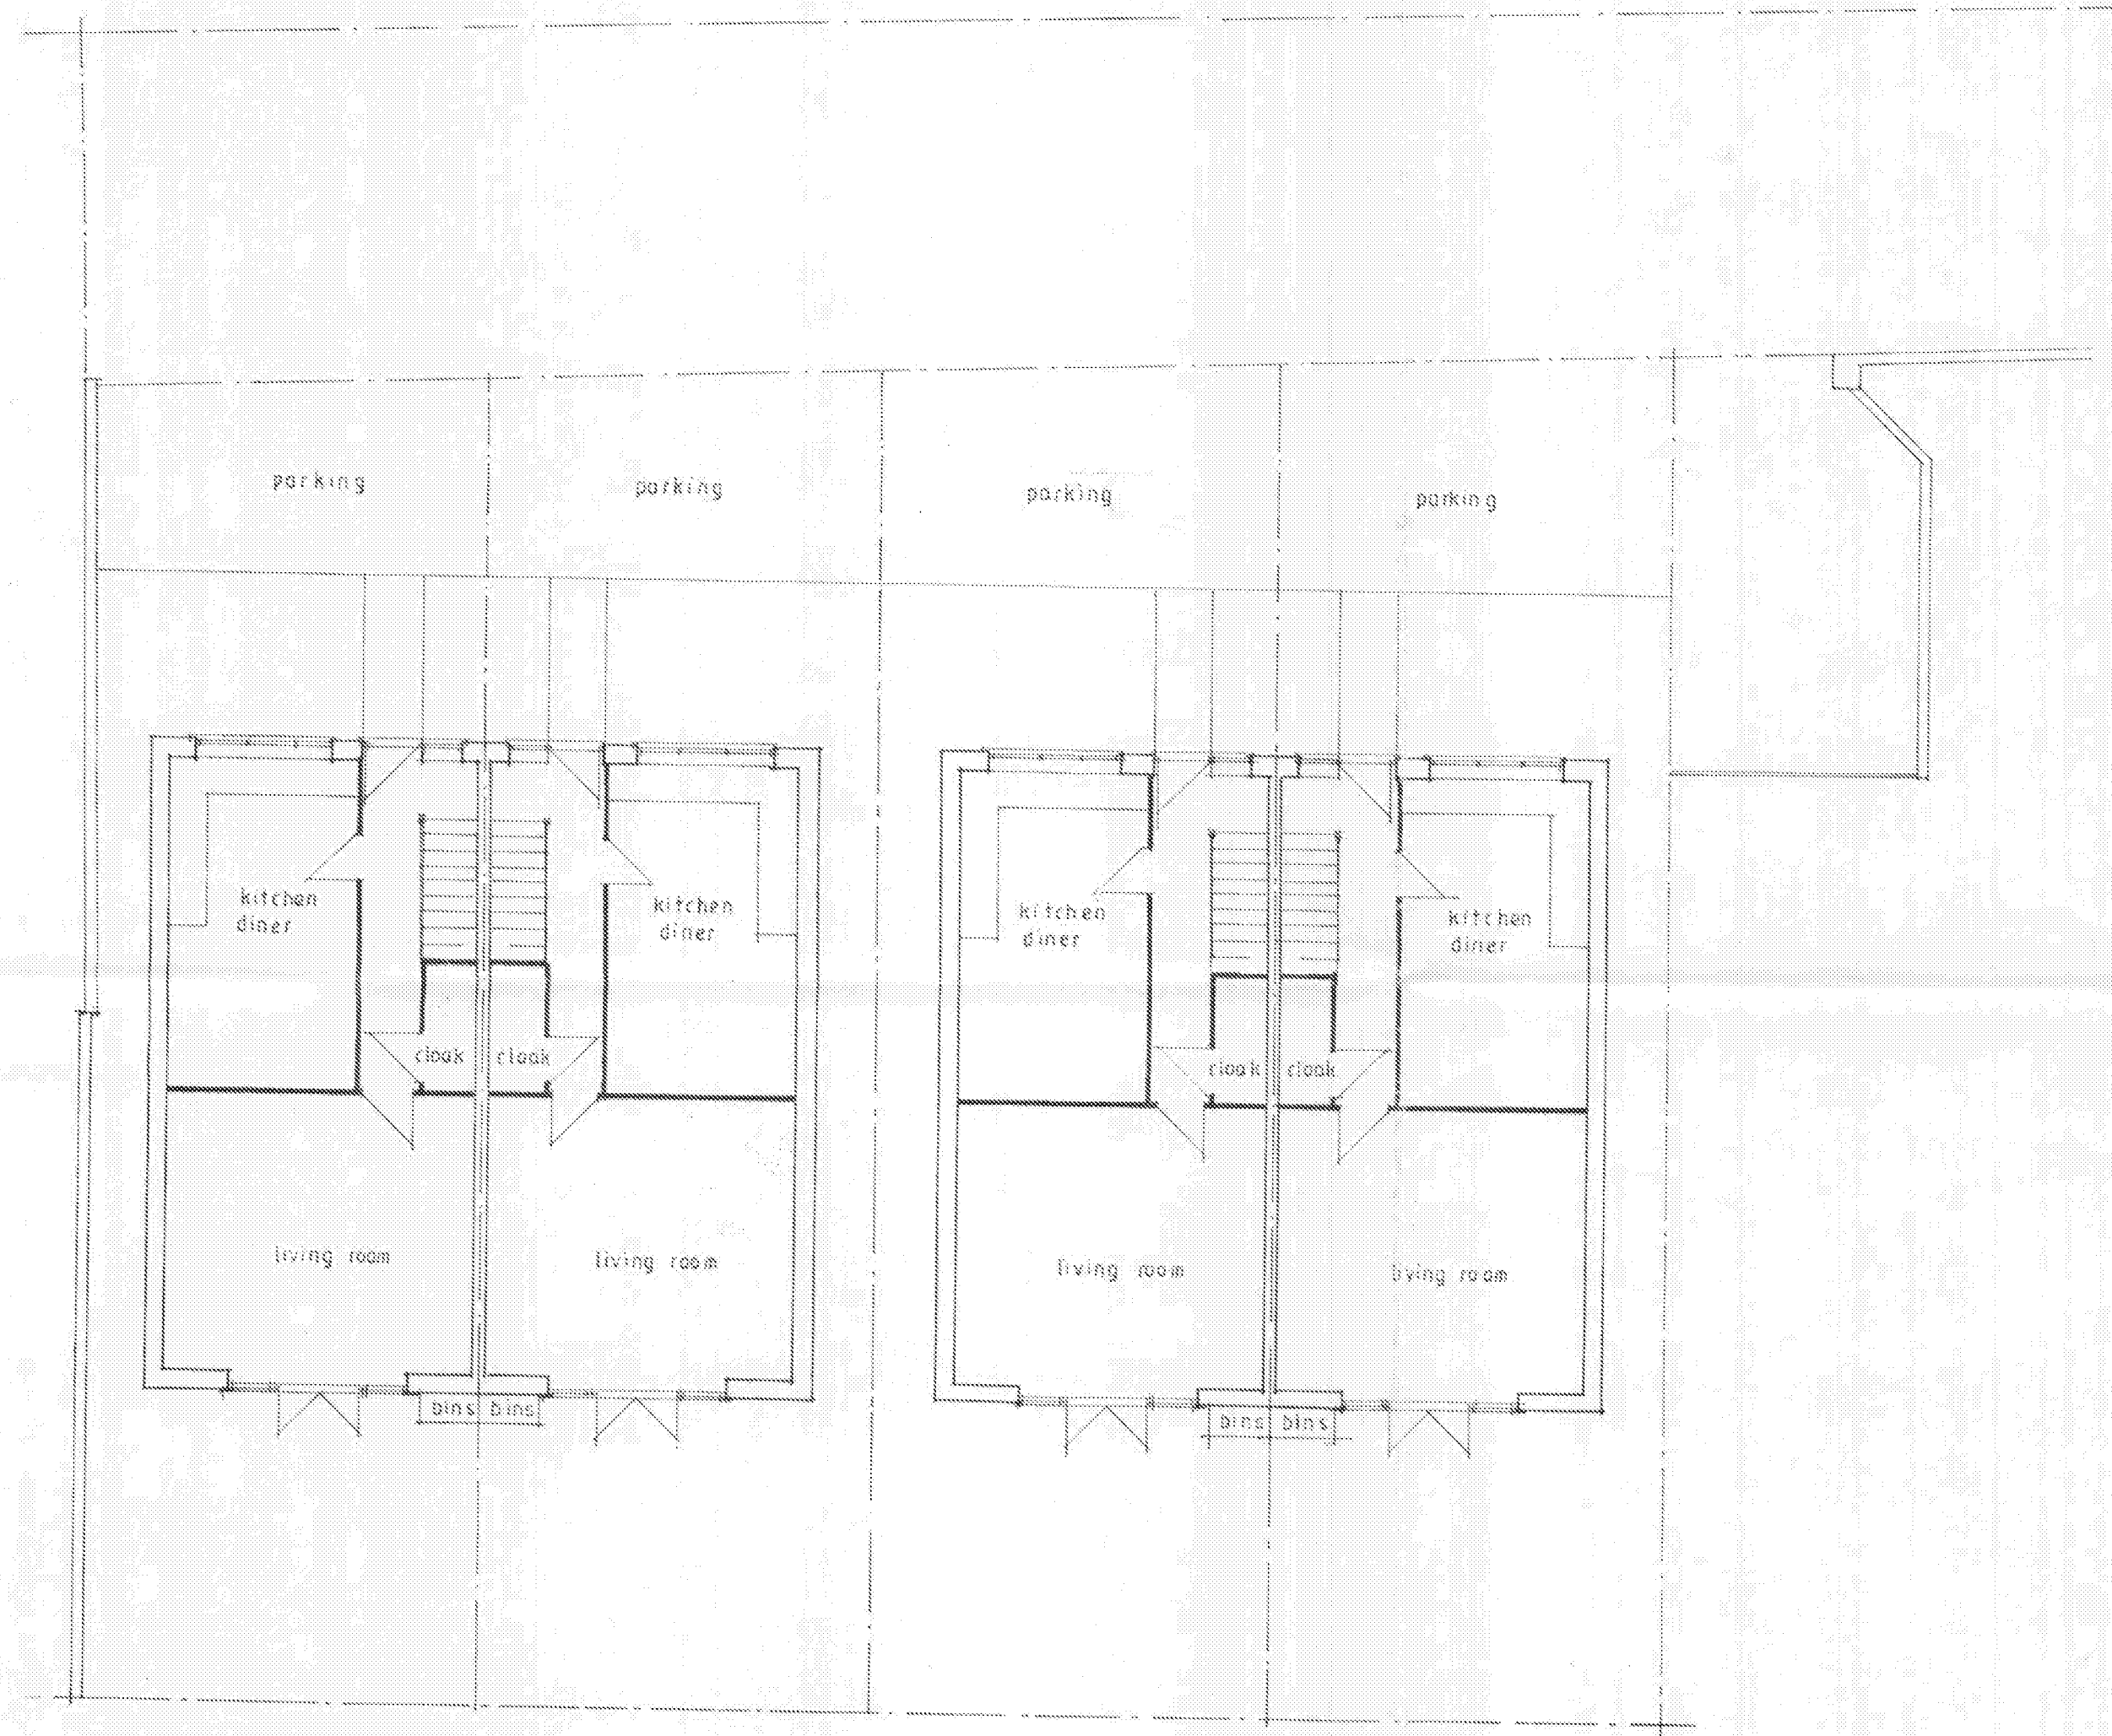

Proposed Ground Floor Plan

ARUN DISTRICT COUNCIL			
No.	100	33	10
RECEIVED			

DEANS YARD
 ORCHARD WAY
 FONTWELL

NEW DEVELOPMENT

Scale 1:100

Date April 2010

Drawn ADK

6116

03

J.P. Tupper Associates

Surveyors, Valuers & Architectural Consultants

20 Sudley Road, Bognor Regis, Sussex PO21 1EU

Tel: Bognor Regis (01243) 822903 & 863703

Fax: Bognor Regis (01243) 841500

E-mail: jpt@ricsonline.org