



All dimensions to be checked on site.
 All details and dimensions relating to sub-contractors or suppliers work must be checked and agreed between the general contractors and the sub-contractors or suppliers.
 Copyright reserved.

Amendments

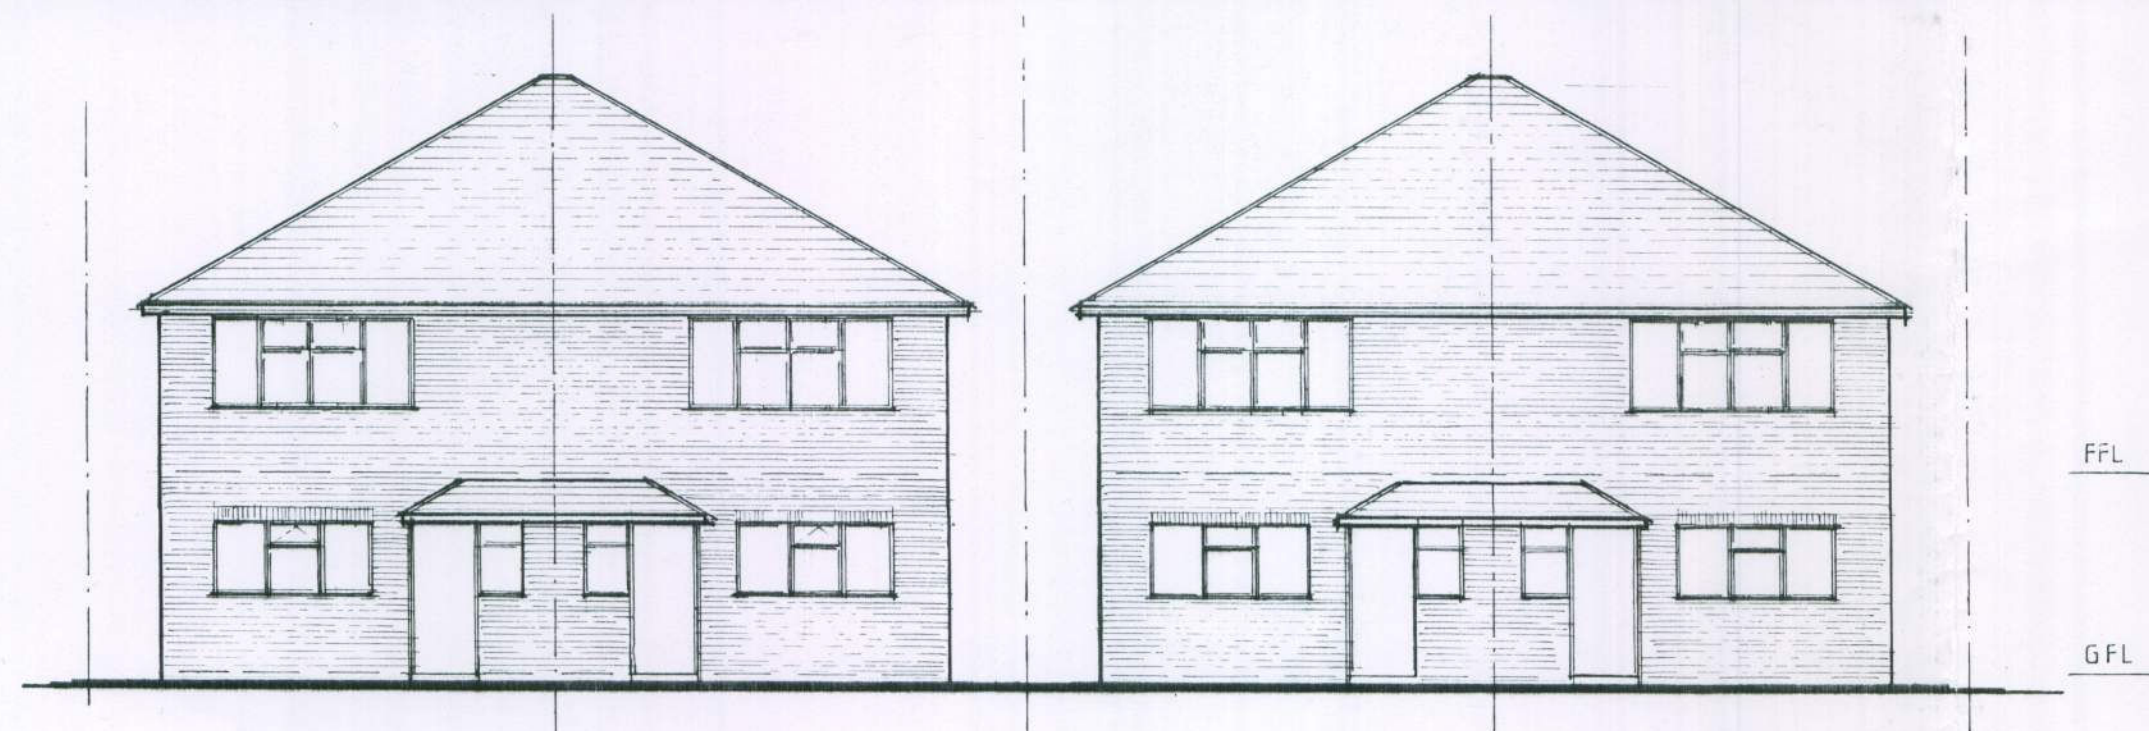


Proposed West Elevation

Proposed North Elevation

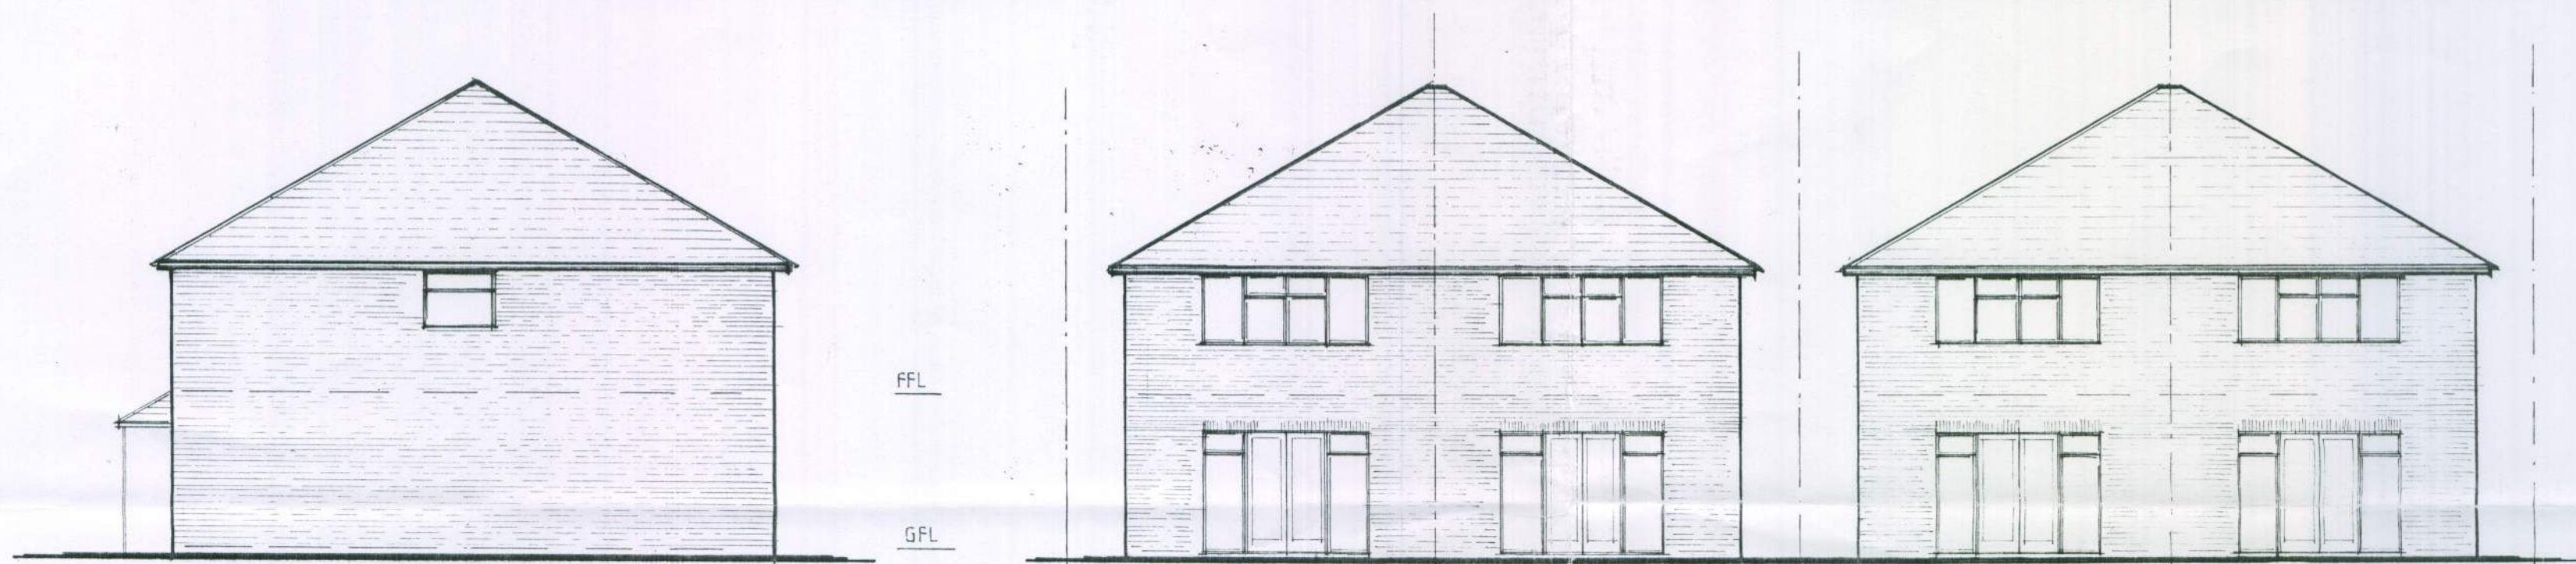

Proposed South Elevation

Proposed East Elevation

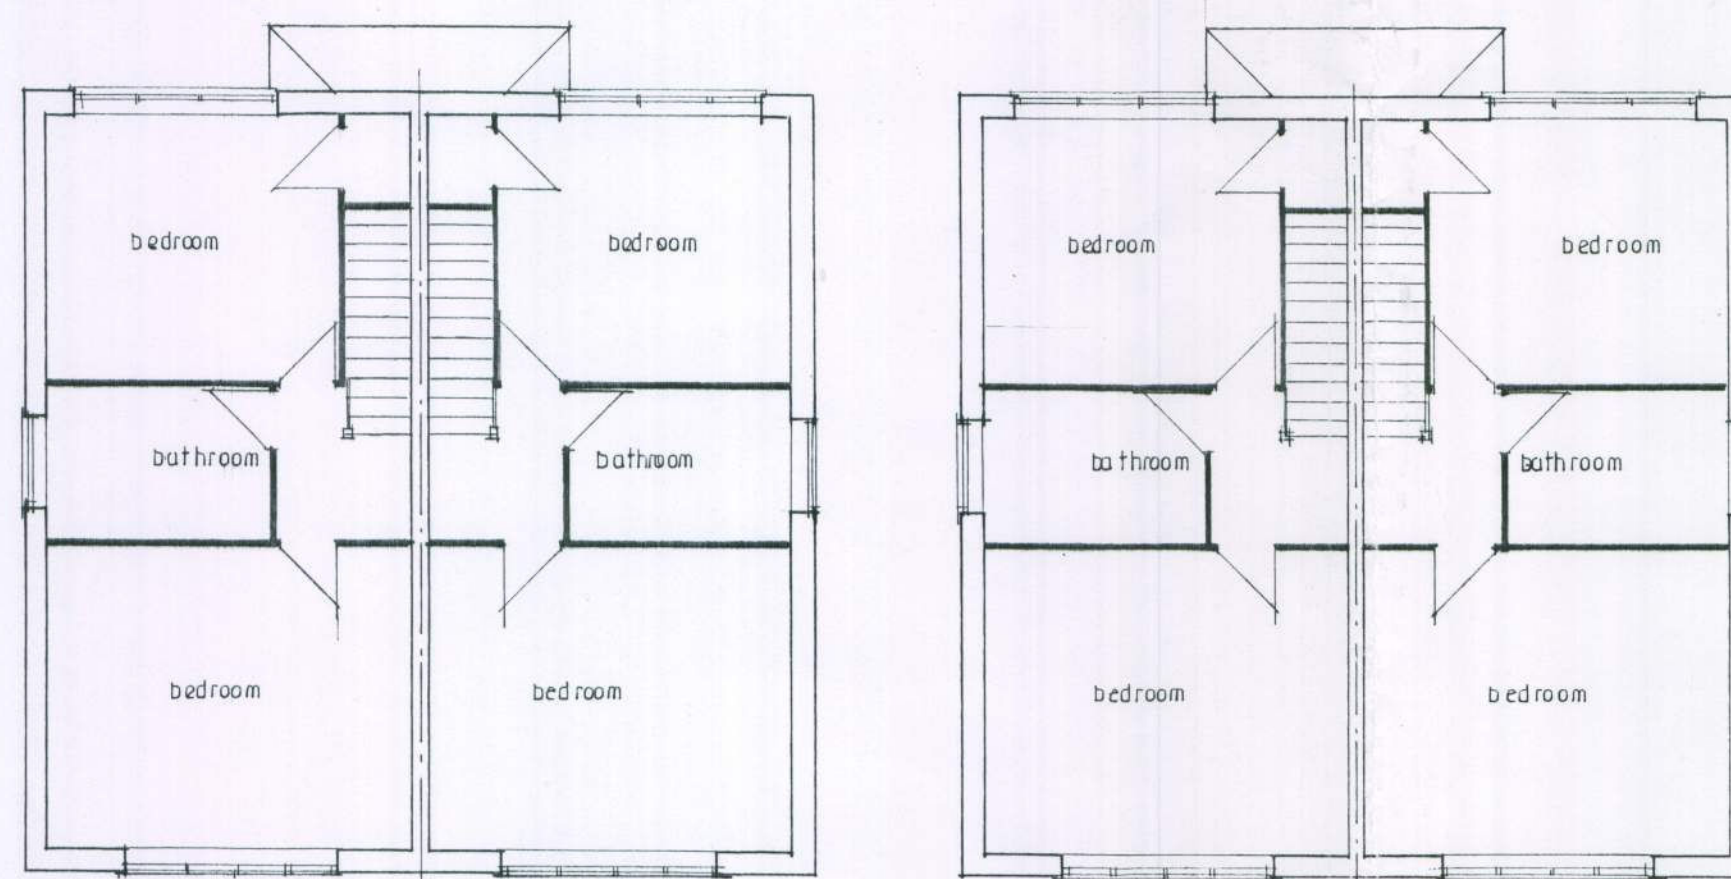

Proposed First Floor Plan

ARUN DISTRICT COUNCIL
 No. WA 39 10
 RECEIVED

DEANS YARD
 ORCHARD WAY
 FONTWELL

NEW DEVELOPMENT

Scale 1:100
 Date April 2010
 Drawn ADK

6116 04

J.P. Tupper Associates

Surveyors, Valuers & Architectural Consultants
 20 Sudley Road, Bognor Regis, Sussex PO21 1EU
 Tel: Bognor Regis (01243) 822903 & 863703
 Fax: Bognor Regis (01243) 841500
 E-mail: jpt@ricsonline.org