


All dimensions to be checked on site.
All details and dimensions relating to sub-contractors or suppliers work must be checked and agreed between the general contractors and the sub-contractors or suppliers.
Copyright reserved.

Amendments

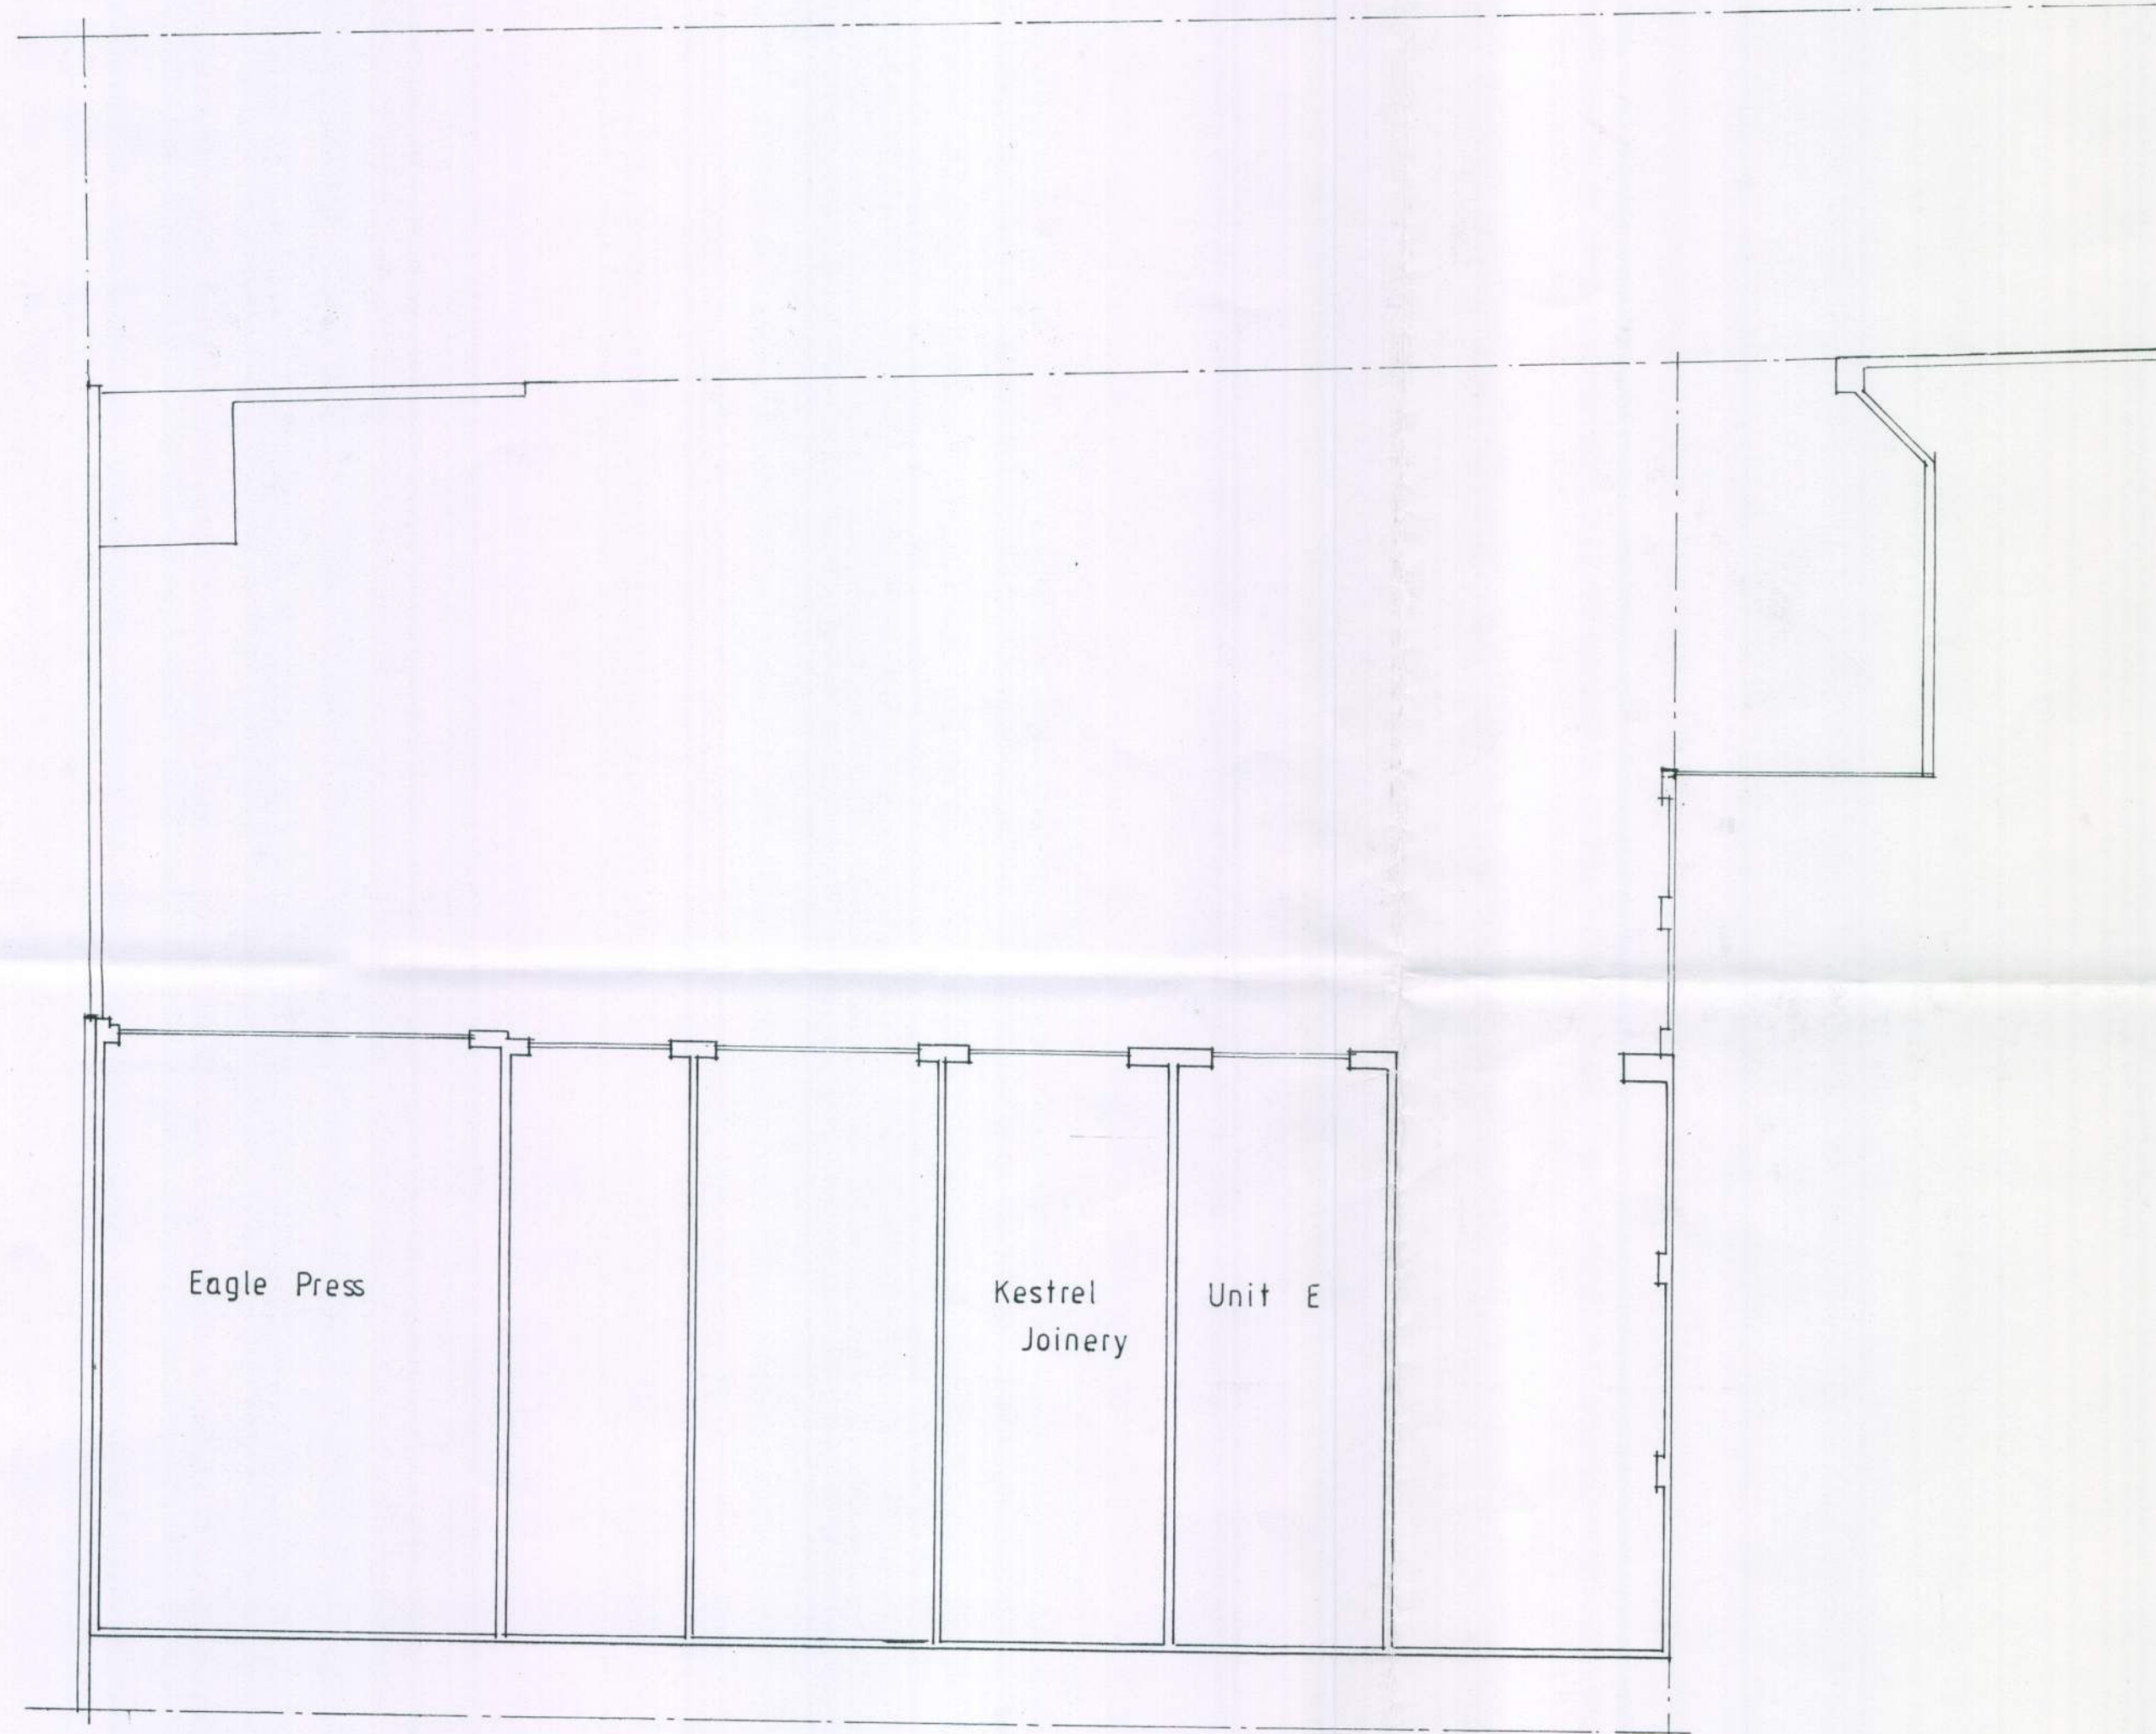

Existing Ground Floor Plan

ARUN DISTRICT COUNCIL			
No.	Wa	39	10
RECEIVED			

DEANS YARD
ORCHARD WAY
FONTWELL

NEW DEVELOPMENT

Scale 1:100
Date April 2010
Drawn ADK

6116 01

J.P. Tupper Associates
Surveyors, Valuers & Architectural Consultants

20 Sudley Road, Bognor Regis, Sussex PO21 1EU
Tel: Bognor Regis (01243) 822903 & 863703
Fax: Bognor Regis (01243) 841500
E-mail: jpt@ricsonline.org