




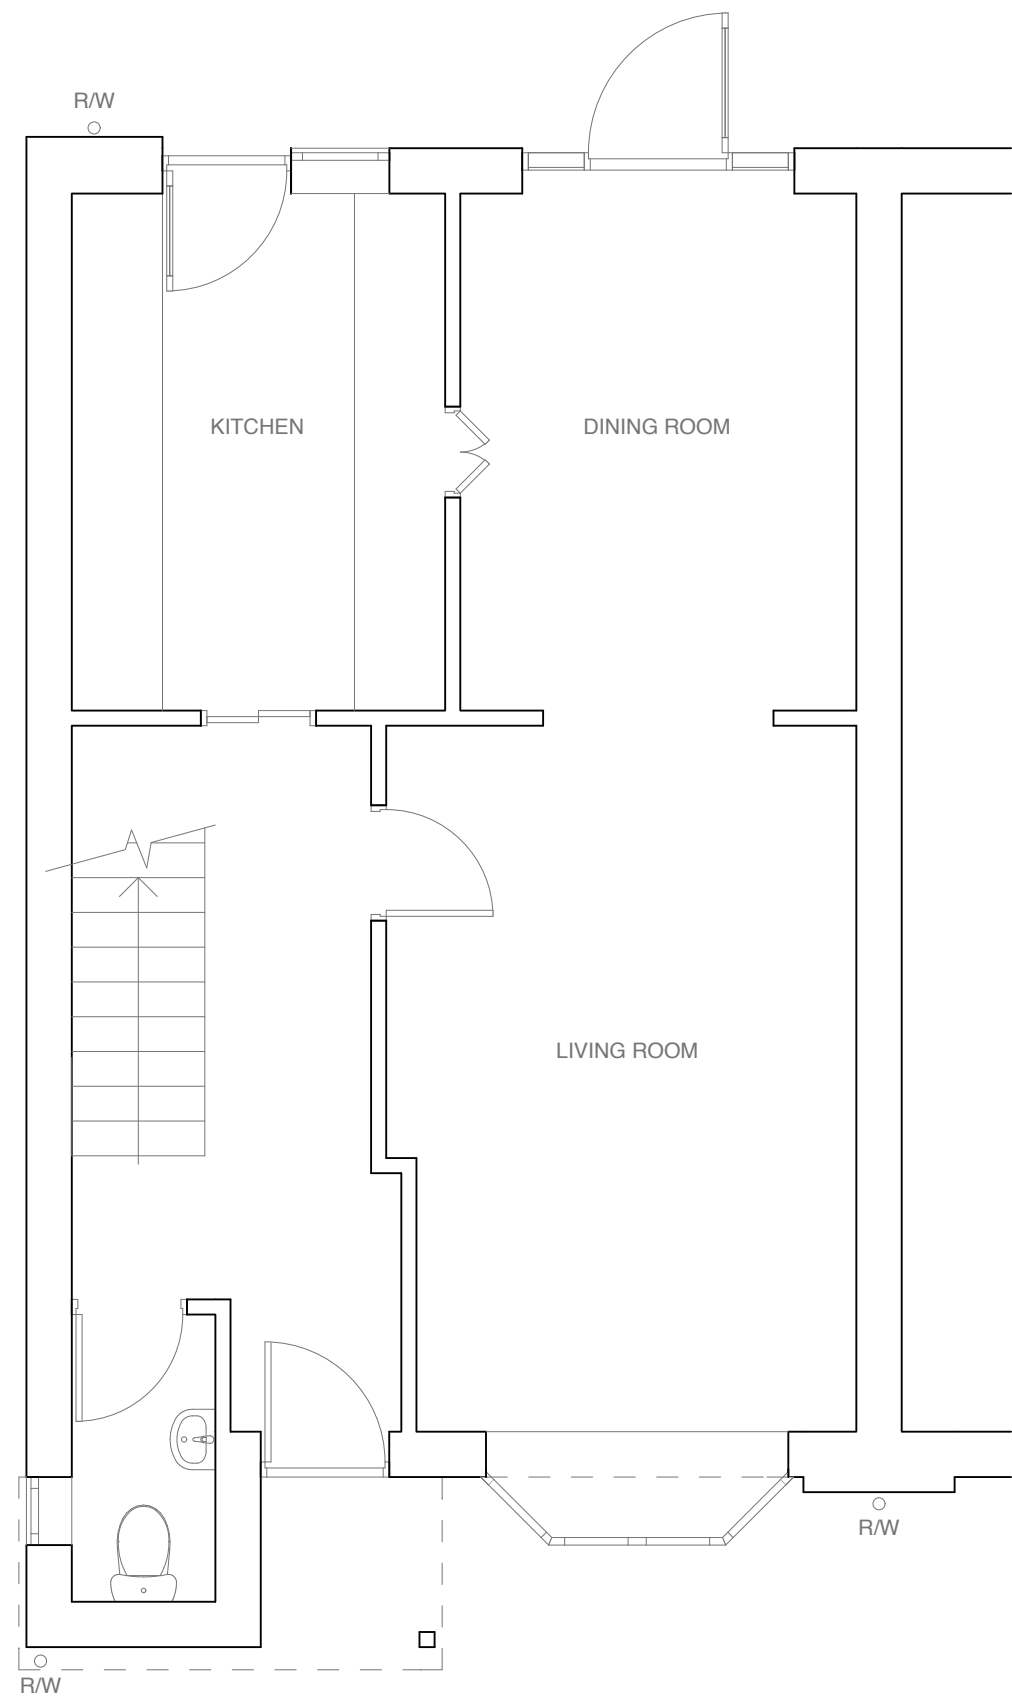

GROUND FLOOR PLAN

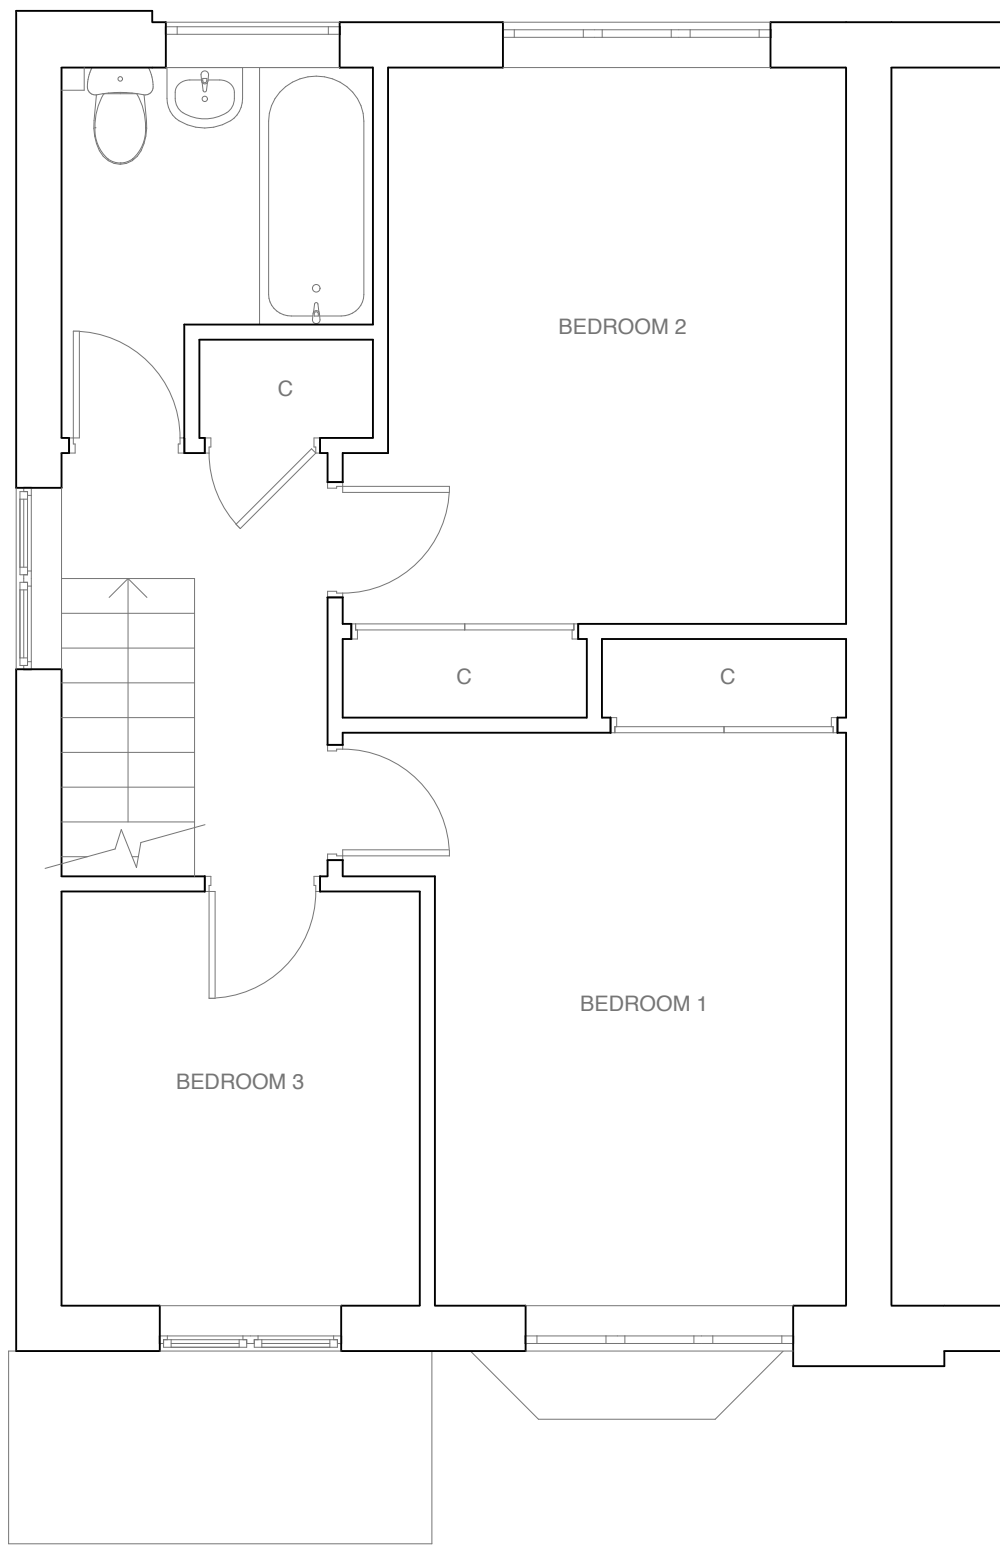

FIRST FLOOR PLAN

 


ROOF PLAN




1:50 Scale Bar




NORTH ELEVATION

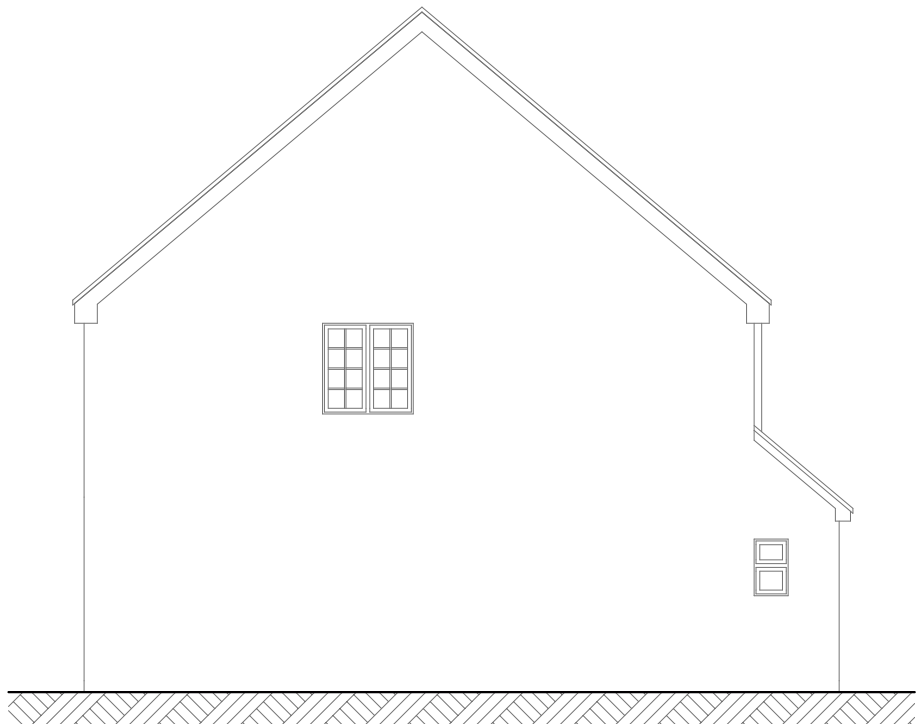

EAST ELEVATION

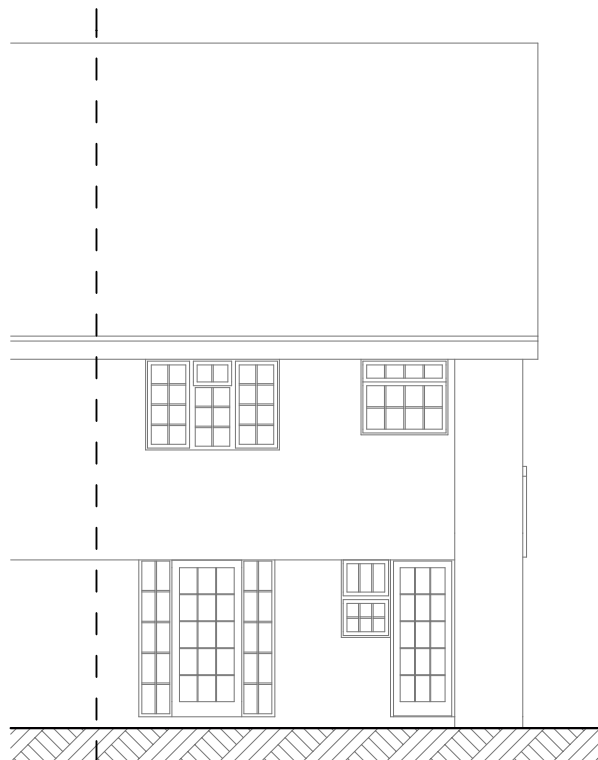

SOUTH ELEVATION

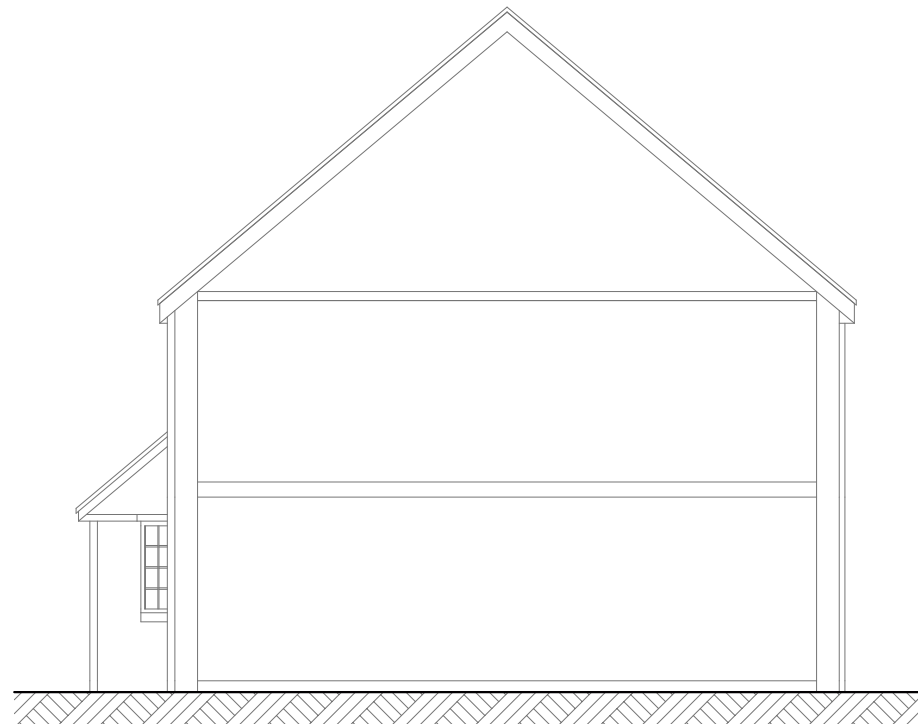

WEST ELEVATION
(Sectional)



1:100 Scale Bar

Notes:

Rainwater downpipe (R/W) and Inspection chamber (I/C) positions are indicative for general identification of positions only.

Revisions:

This drawing is the property of Andrew Fuller Associates and is not to be copied, reproduced, retained or disclosed to any unauthorised person either wholly or in part without prior consent. Do not scale from this drawing except for Planning purposes. Use all figured dimensions only. All figured dimensions to be checked on site prior to construction. All discrepancies, errors and omissions to be reported to Andrew Fuller Associates prior to construction. Layout and dimensions of existing building to be checked on site.



Chartered Surveyors - Architectural Design

Norton Studio, School Lane
Arundel, West Sussex
BN18 9DR
t: 01903 885444



email: info@fuller.co.uk
www.andrewfuller.co.uk

Job Title

48 The Meadows

Client

Mrs C Henderson

Drawing Name

Existing Plans and Elevations

Drawing Status

Planning

Drawn by

DF

Date

Mar 18

Checked by

Date

Drawing Scale

1:50 & 1:100 at A1

Drawing No

Status

Revision

181260/ 01