




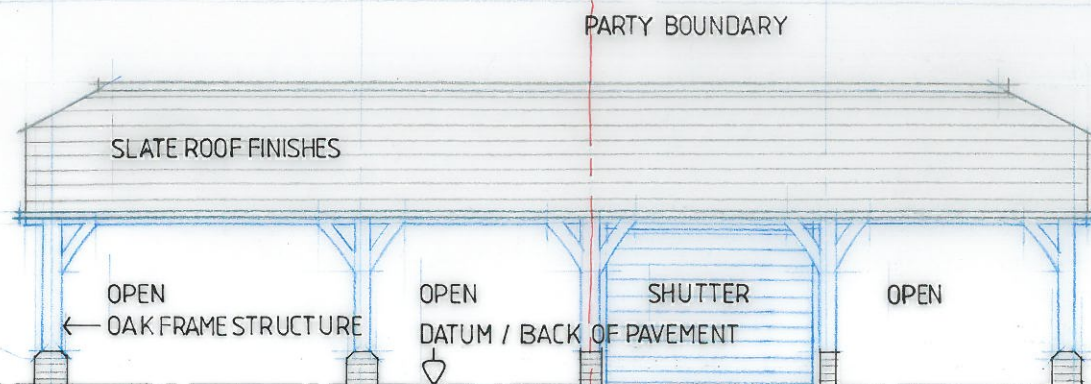


WEST (FRONT) ELEVATION

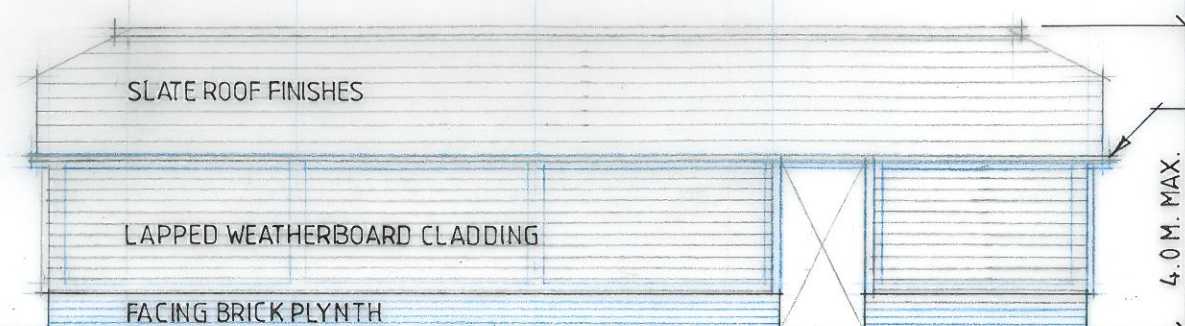

EAST (REAR) ELEVATION

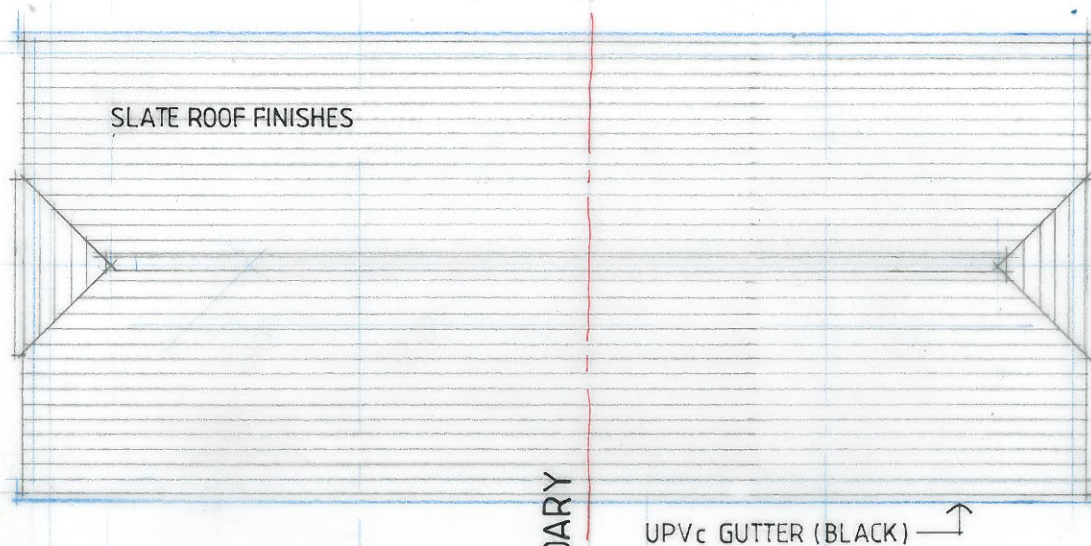


ROOF PLAN

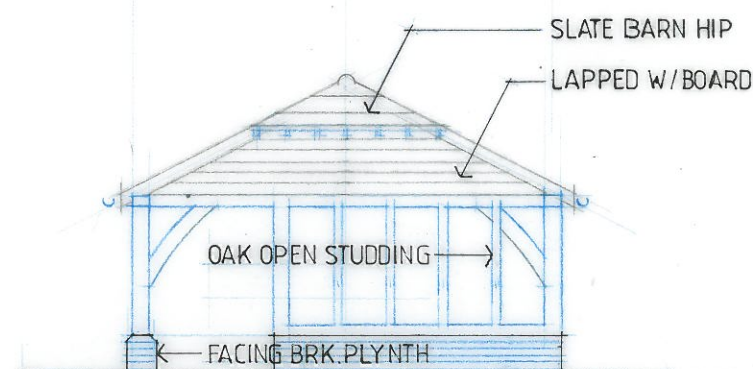

SOUTH ELEVATION

NORTH ELEVATION IDENTICAL & HANDED

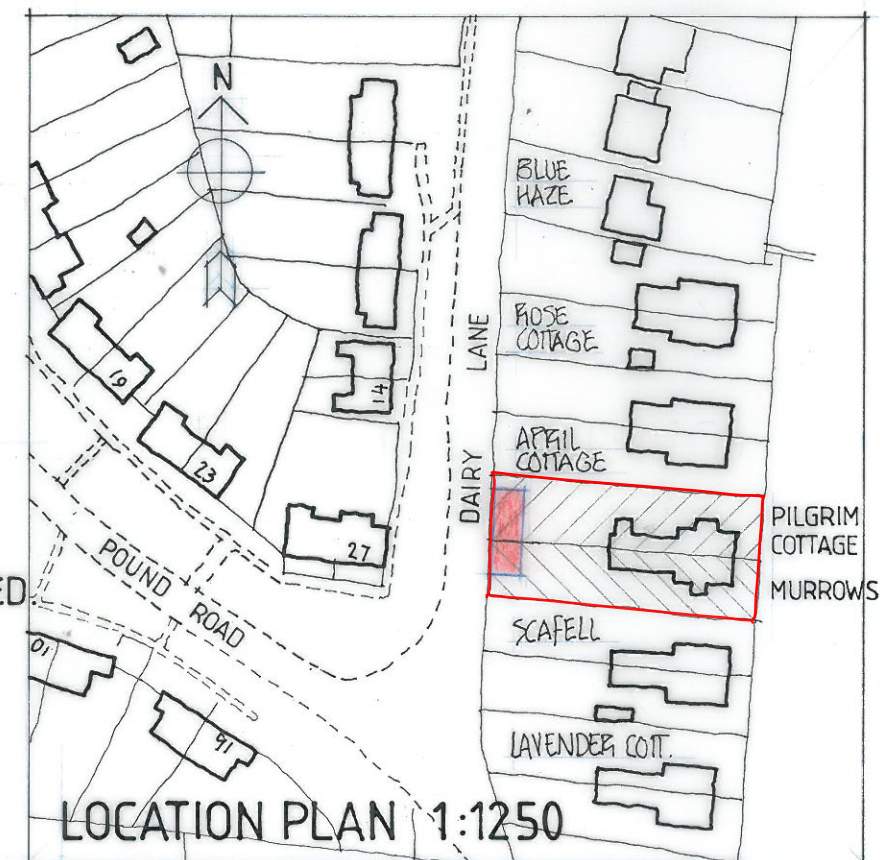

LOCATION PLAN 1:1250

Rev 1. 30.06.20. Red line added around both sites on location plan

JOINT CLIENTS:

MESSRS. ANDREW FULLERTON & NIGEL FULCHER.

PROJECT ADDRESSES: "PILGRIM COTTAGE" & "MURROWS",
DAIRY LANE, WALBERTON, WEST SUSSEX, BN18 0PT.

DESCRIPTION:

4 BAY SEMI-DETACHED GARAGE / CAR PORT,
SHARED BY & STRADDLING BOTH PROPERTIES.

FOR PLANNING PURPOSES

DRG. N° 0420 / 01r1 SCALE 1:100 DATE 30.05.20

ANDERSON OAK DESIGNS
LTD

JULIAN ANDERSON
DIRECTOR

TRADITIONAL AND CONTEMPORARY TIMBER
FRAMES & FURNITURE DESIGNED,
MANUFACTURED AND INSTALLED


HOME 01243 278909 MOBILE 07834 537464

EMAIL: JULIAN@ANDERSON-OAK-

DESIGNS.CO.UK

WEB: WWW.ANDERSON-OAK-

DESIGNS.CO.UK

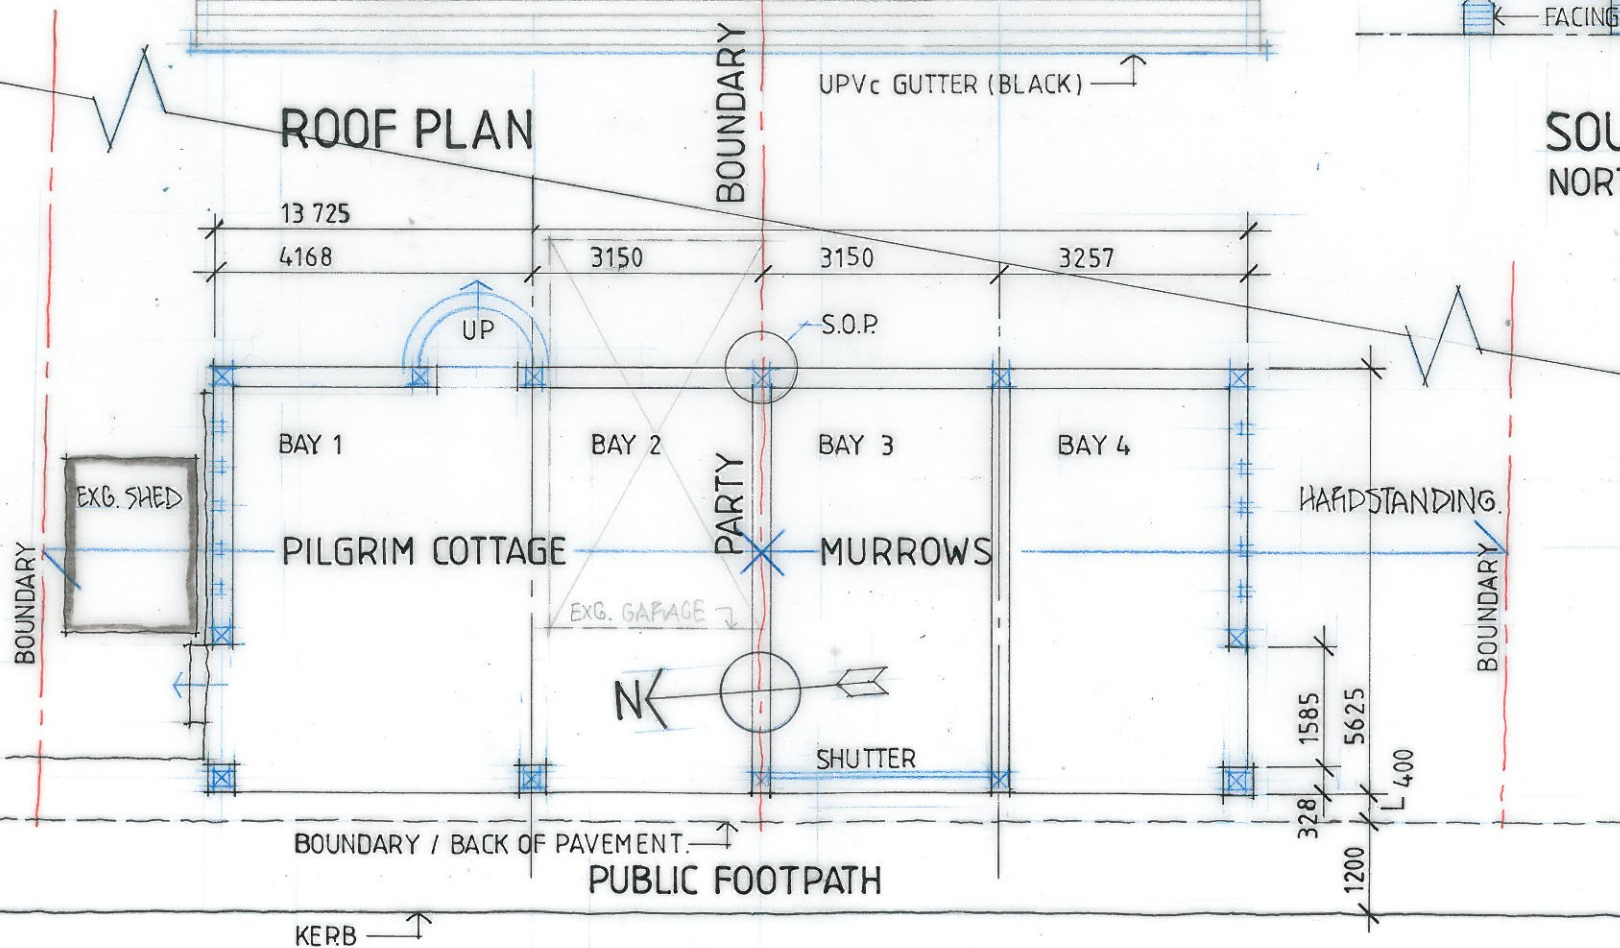

DAIRY LANE
GROUND LEVEL PLYNTH PLAN.