





PROPOSED FRONT ELEVATION


PROPOSED NEW PORCH
BLOCKWORK + RENDER CONSTRUCTION
ROOF TILES TO MATCH EXISTING
WINDOWS TO MATCH EXISTING

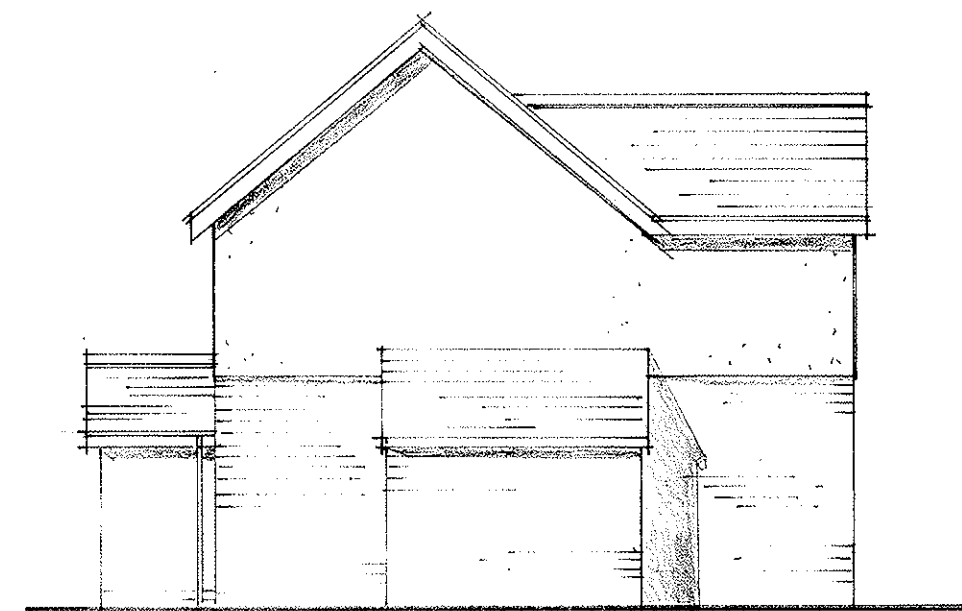

PROPOSED SIDE ELEVATION

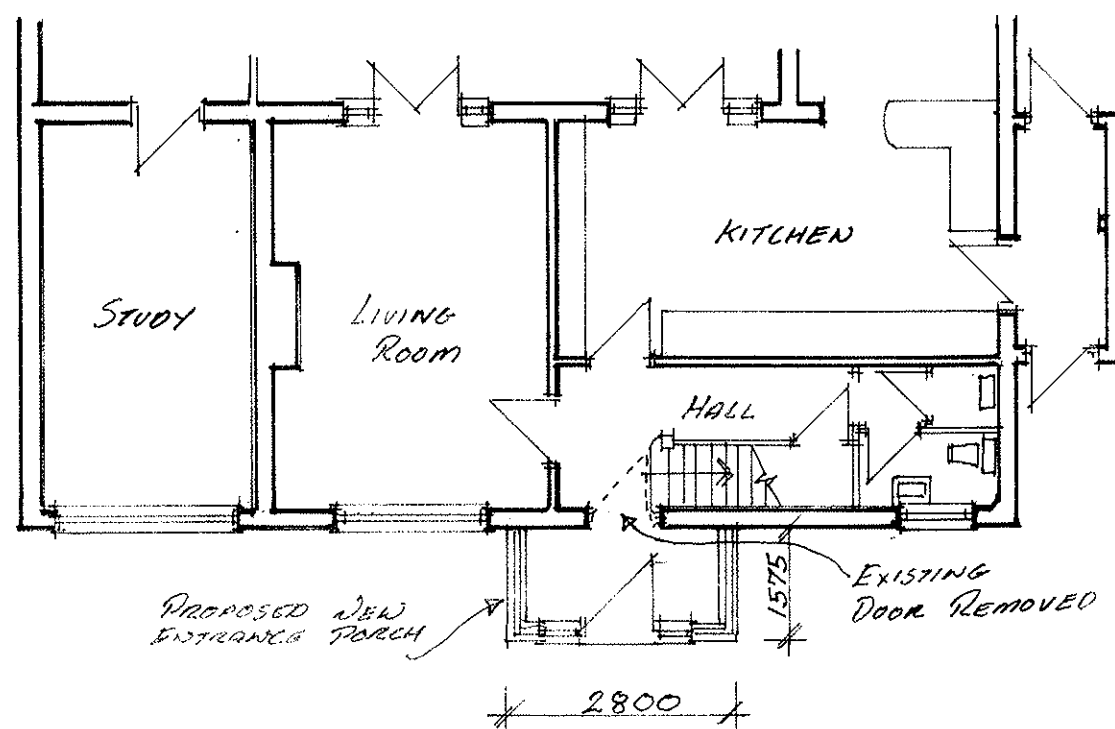

PROPOSED GROUND FLOOR PLAN (PART)

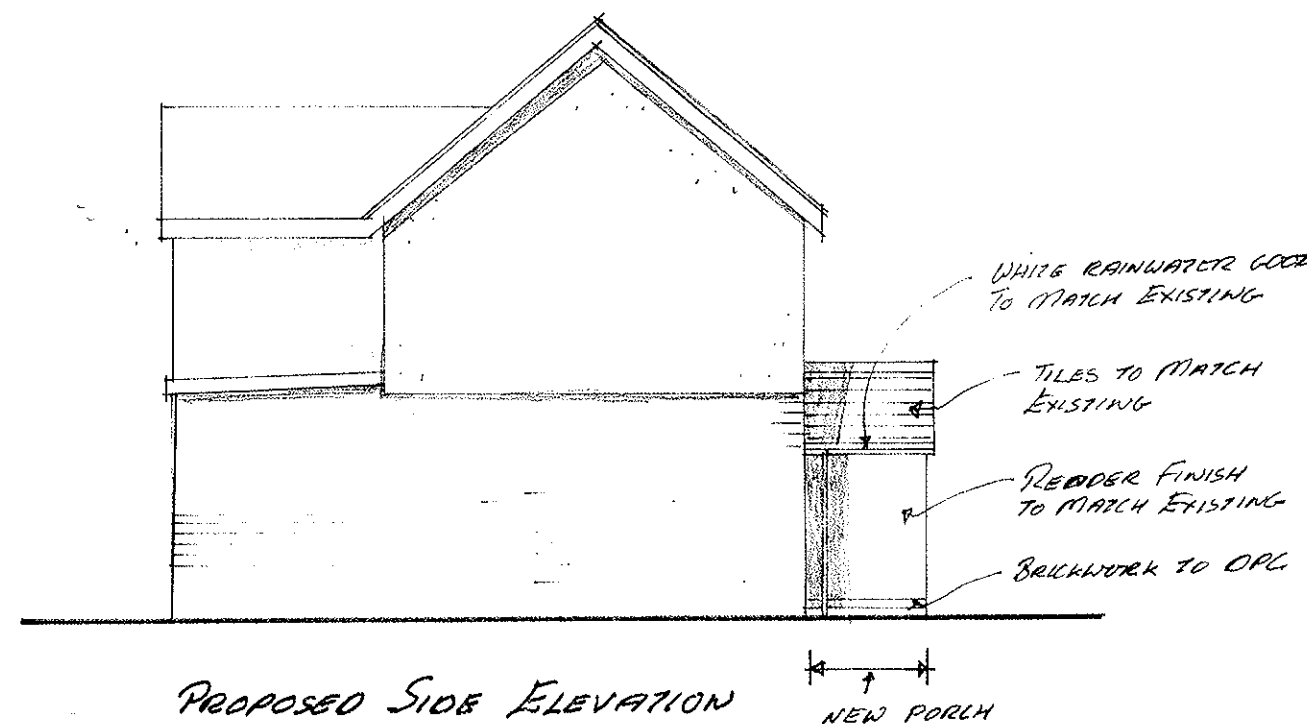

PROPOSED SIDE ELEVATION

PROPOSED PLANS & ELEVATIONS	
PROPOSED ENTRANCE PORCH TO MIDWAY	
AVISFORD PARK ROAD, WALBERTON	
DATE : JAN 2015	
SCALE : 1:100	DWG NO : 20151 - 03