




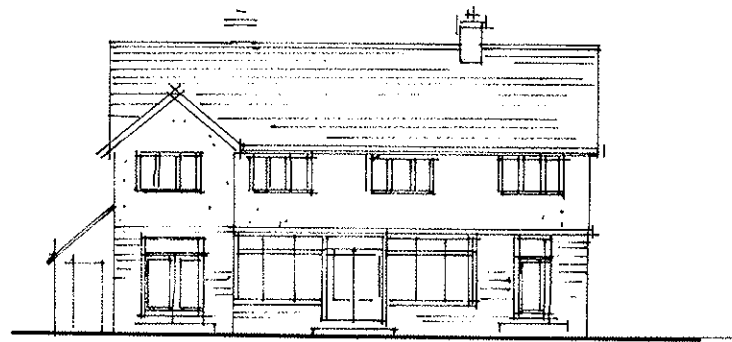


EXISTING REAR ELEVATION
1:200

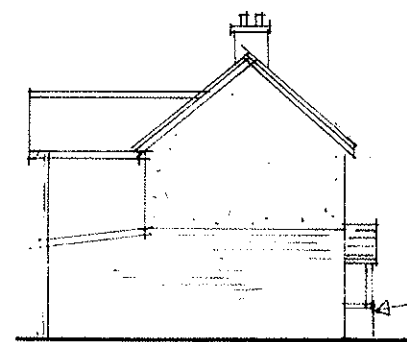


EXISTING SIDE ELEVATION
1:200

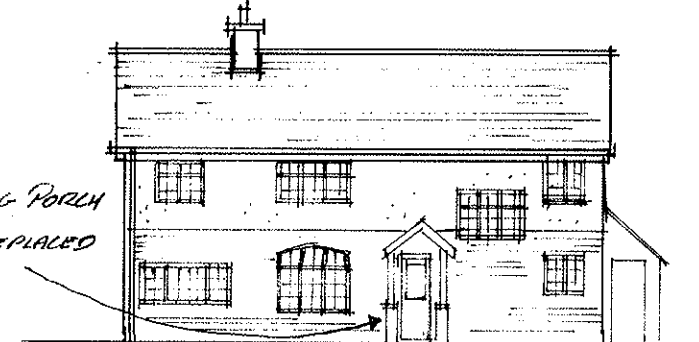


EXISTING FRONT ELEVATION
1:200

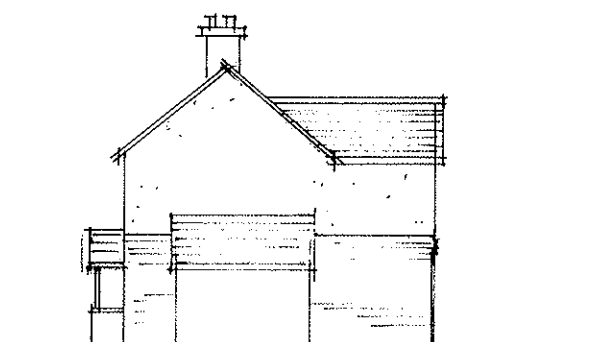


EXISTING SIDE ELEVATION
1:200

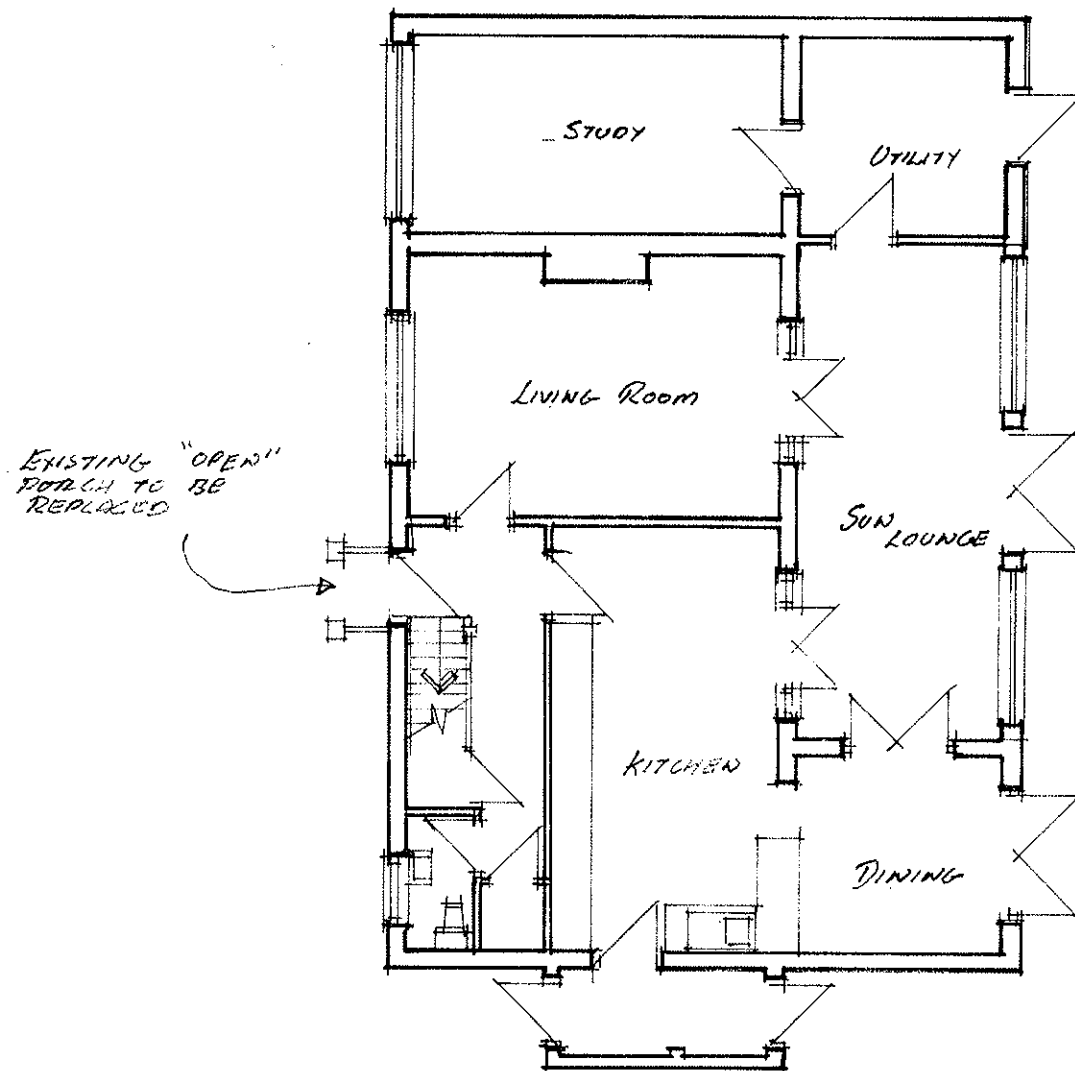


EXISTING GROUND FLOOR PLAN
1:100

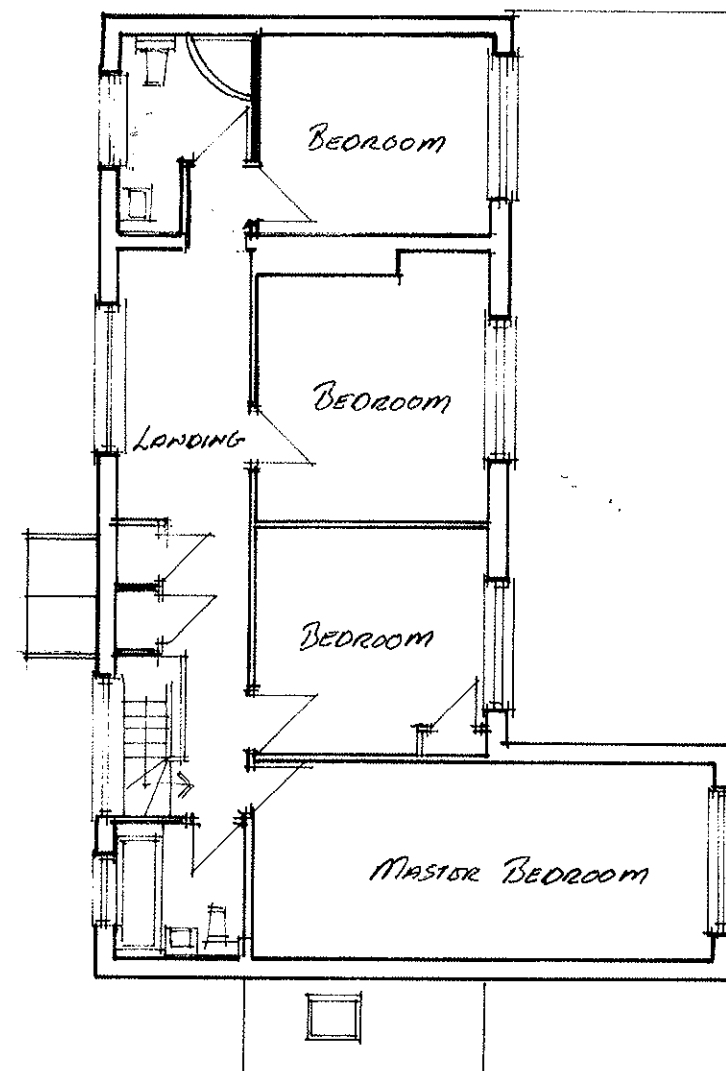

EXISTING FIRST FLOOR PLAN
1:100

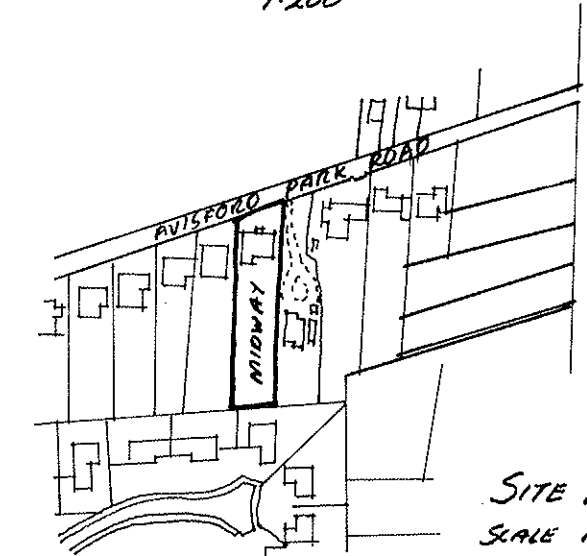

SITE LOCATION PLAN
SCALE 1:2500

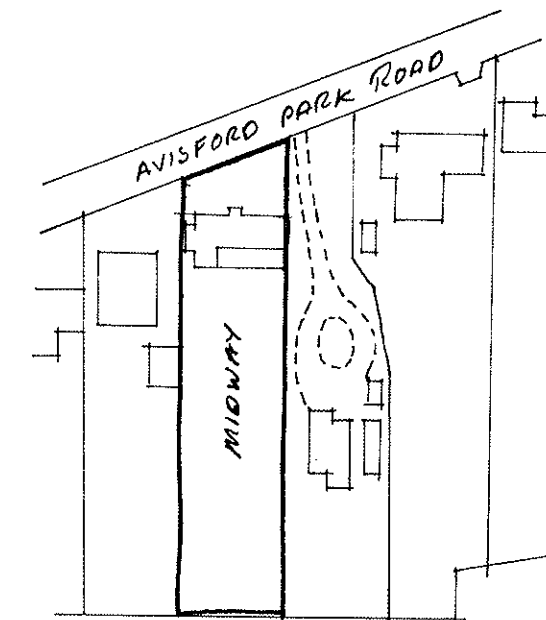

SITE LAYOUT
SCALE 1:1250

REFER TO DRG 20151-01
FOR 1:500 BLOCK PLAN

EXISTING PLANS & ELEVATIONS	
PROPOSED ENTRANCE PORCH TO MIDWAY	
AVISFORD PARK ROAD, WALBERTON	
DATE : JAN 2015	
SCALE : 1:200, 1:100	DRG NO : 20151-02