

notes

Permission is granted to scale from this drawing for the purpose of Local Authority Planning Approval only. In all other cases DO NOT scale from this drawing. Please contact this office for any additional information required.


Contractors, Sub-Contractors and Suppliers are to check all relevant dimensions, levels and details of the site and any existing buildings before commencing any shop drawings or building work. Any discrepancies should be reported to this office.

This drawing must be read in conjunction with all related drawings and documents relevant to this project, including those prepared by appointed consultants, specialists and sub-contractors etc.


This drawing is the copyright of RDV a Design

revisions


A garage repositioned, roof plan added and planning 11/01/2018

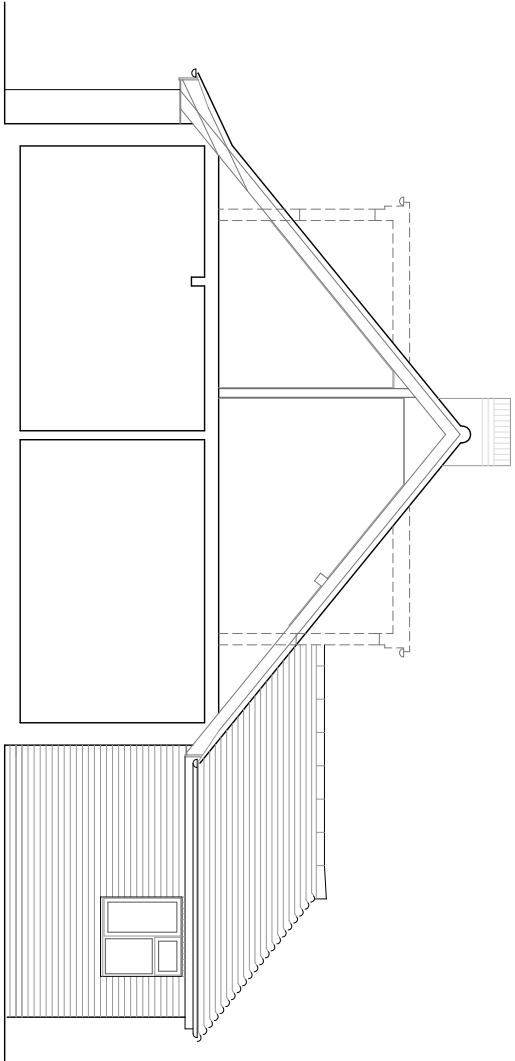


Typical Cross Section: Scale1:100

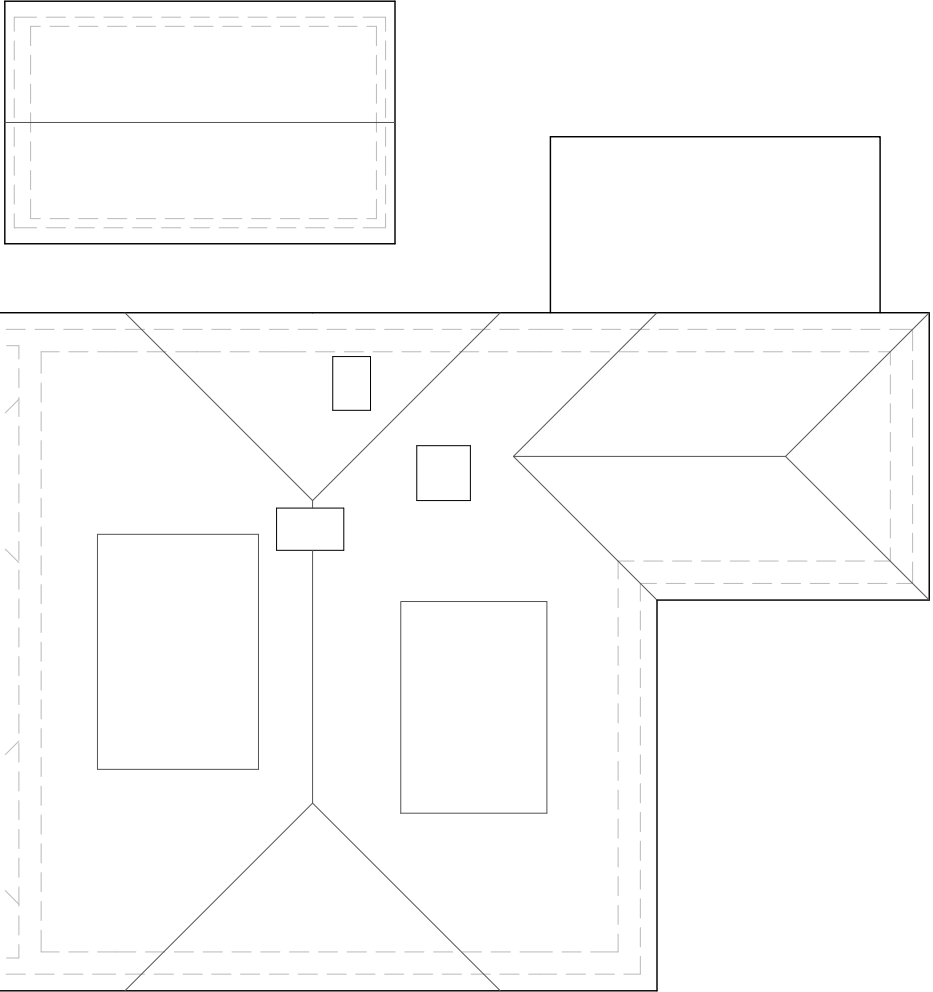

Roof Plan: Scale1:100

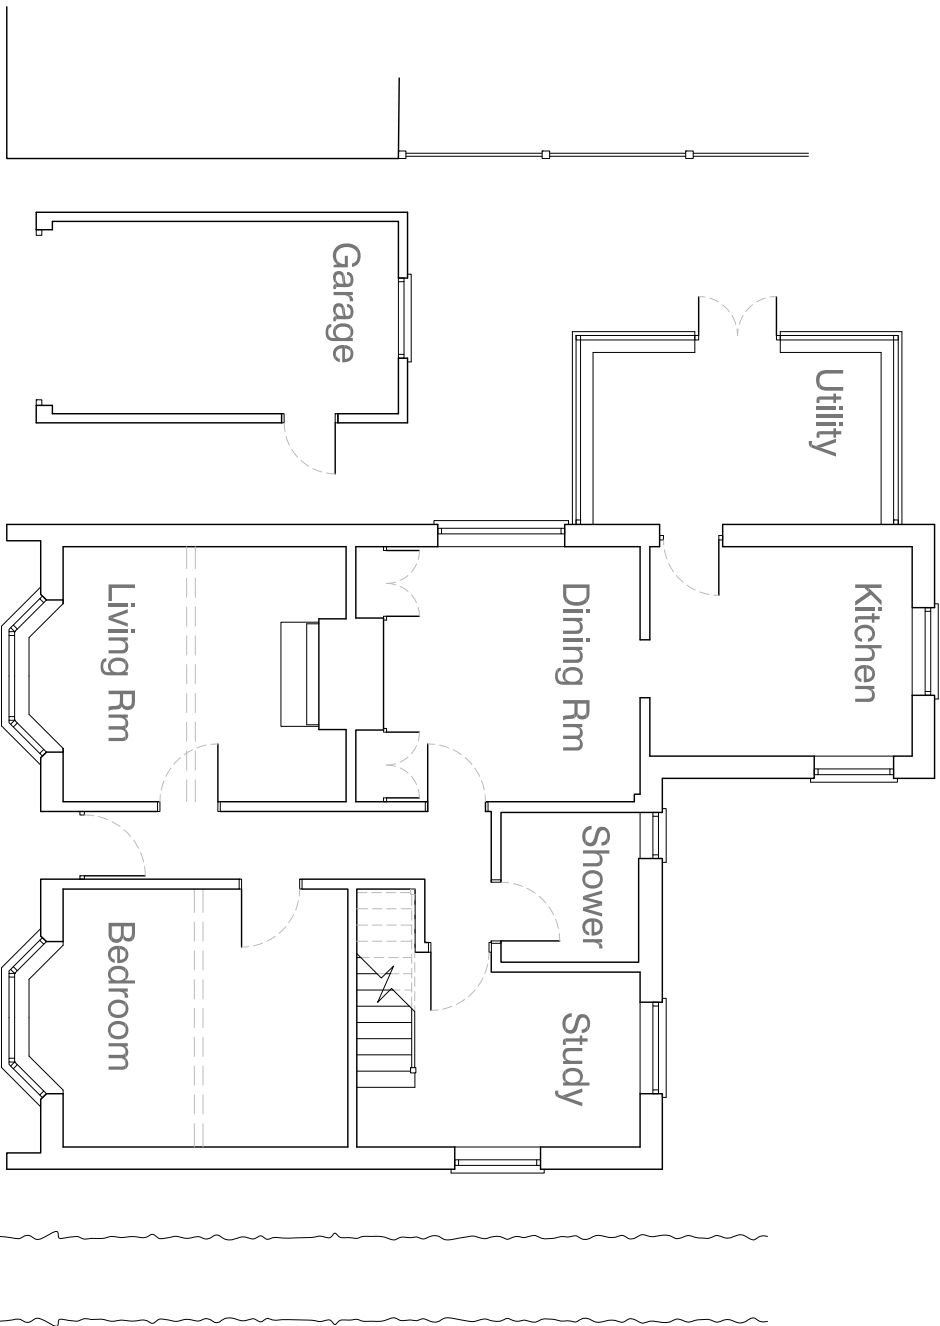

Ground Floor Plan: Scale1:100

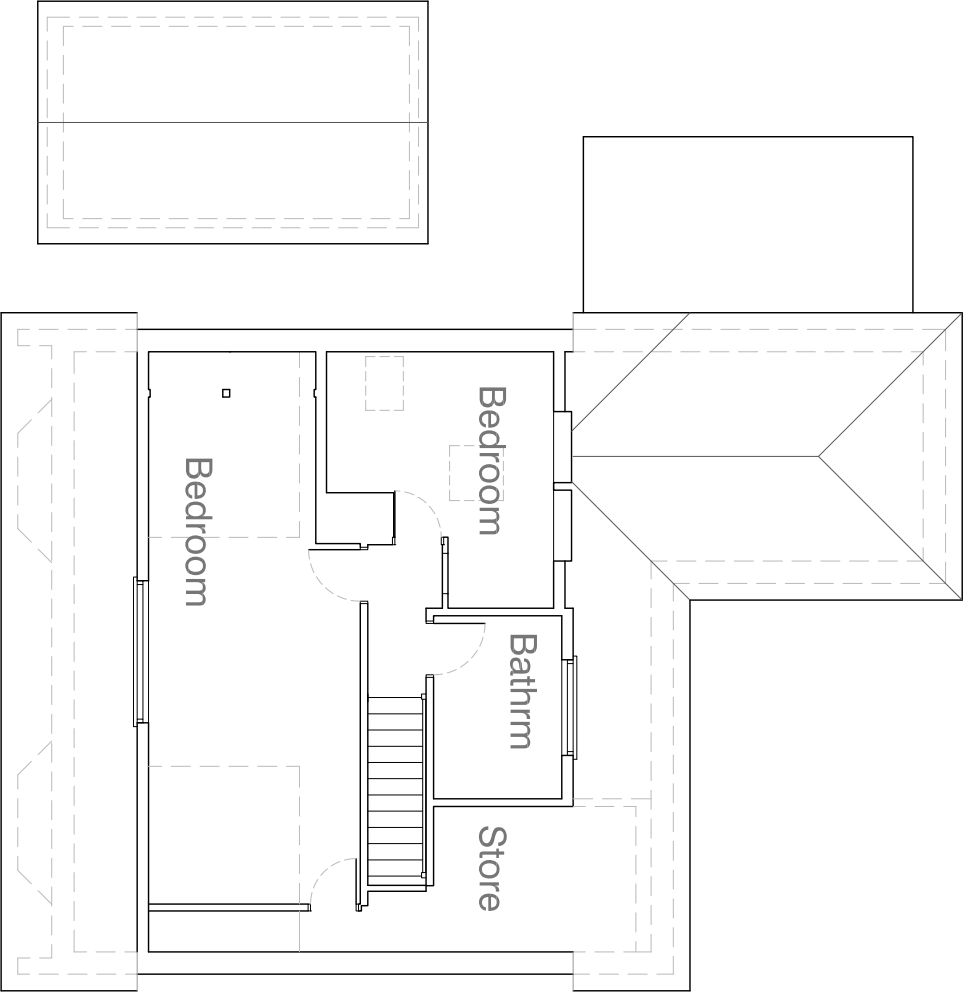

First Floor Plan: Scale1:100

RDV a Design

9 Oak End | Arundel | West Sussex
Tel: 01903 884013

project
13 Orchard Way
Fontwell
West Sussex

drawing
Floor Plans, Roof Plan and Section
As Existing

scale	date	rev
1:100	@ A3	November 2017
job no	drawing no	rev
17114	00.02	A