


Permission is granted to scale from this drawing for the purpose of Local Authority Planning Approval only. In all other cases DO NOT scale from this drawing. Please contact this office for any additional information required.

Contractors, Sub-Contractors and Suppliers are to check all relevant dimensions, levels and details of the site and any existing buildings before commencing any shop drawings or building work. Any discrepancies should be reported to this office.


This drawing must be read in conjunction with all related drawings and documents relevant to this project, including those prepared by appointed consultants, specialists and sub-contractors etc.

This drawing is the copyright of RDV a Design

revisions	
A	garage repositioned and planning
	11/01/2018

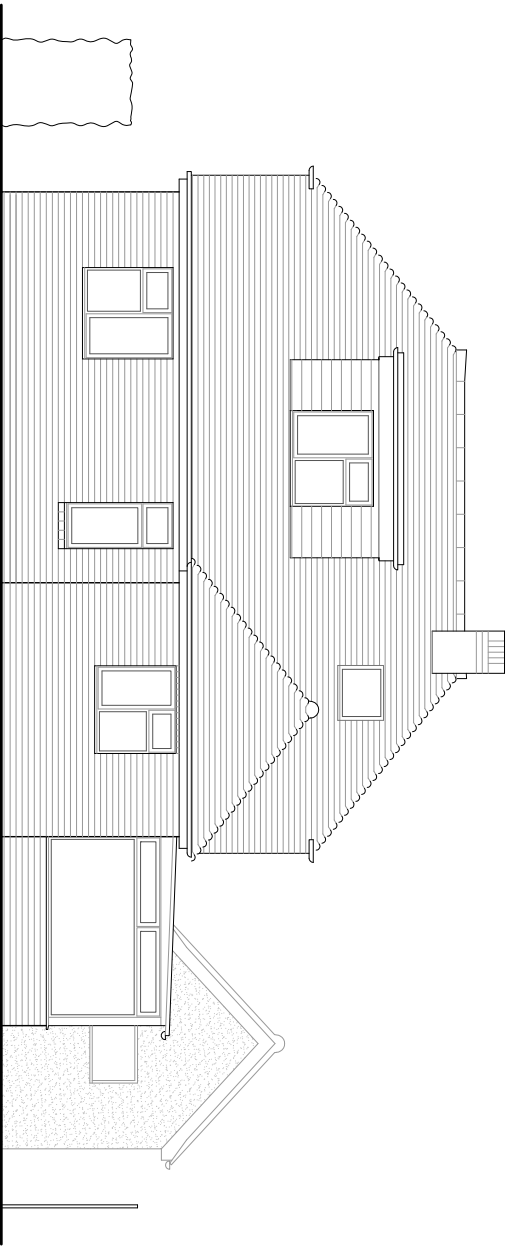


North Elevation: Scale1:100

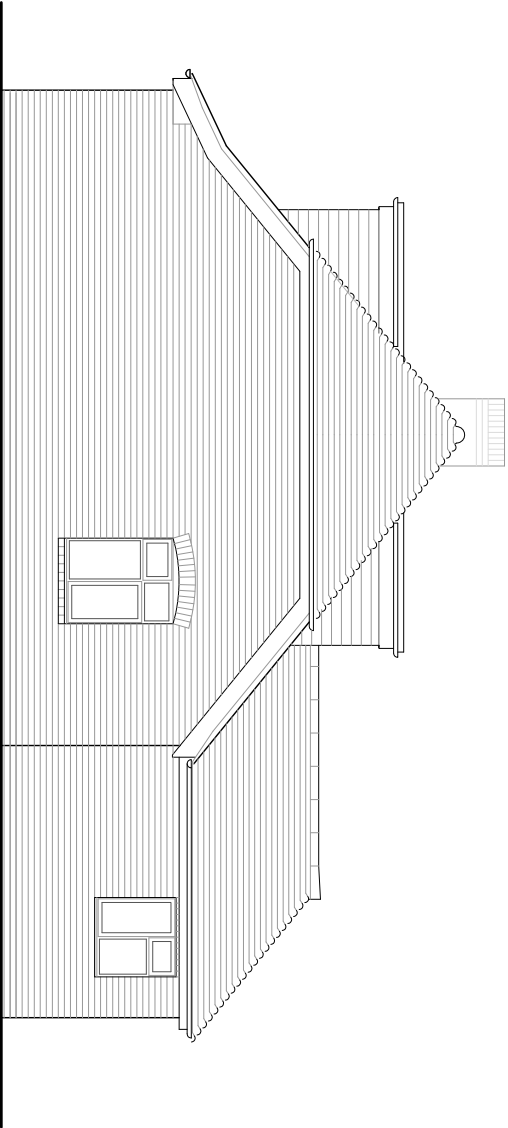

East Elevation: Scale1:100



South Elevation: Scale1:100

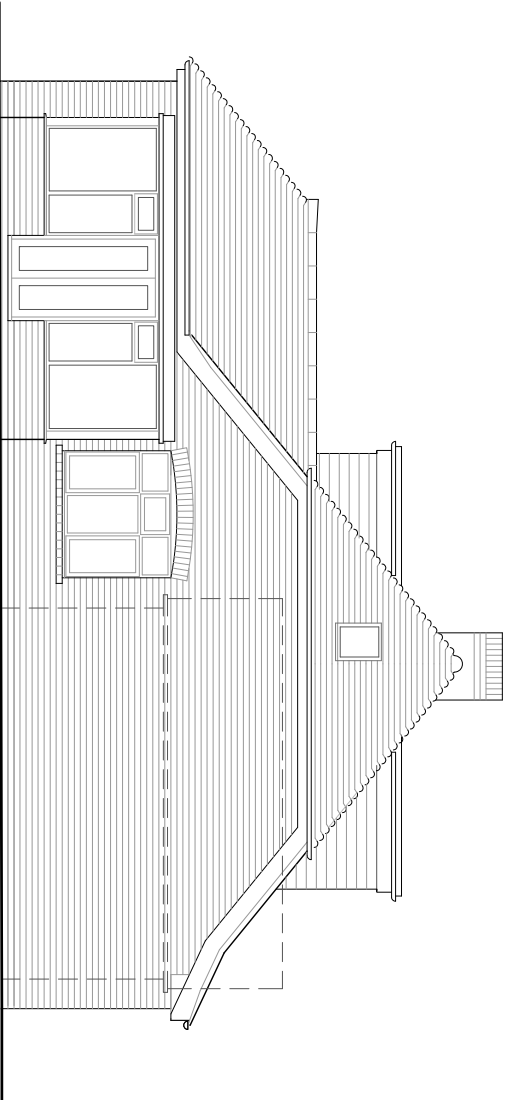

West Elevation: Scale1:100

RDV a Design

9 Oak End | Arundel | West Sussex
Tel: 01903 884013

project	13 Orchard Way
	Fontwell
	West Sussex
drawing	
Elevations	
As Existing	

scale		date
1:100	@ A3	November 2017
job no	drawing no	rev
17114	00.03	A