


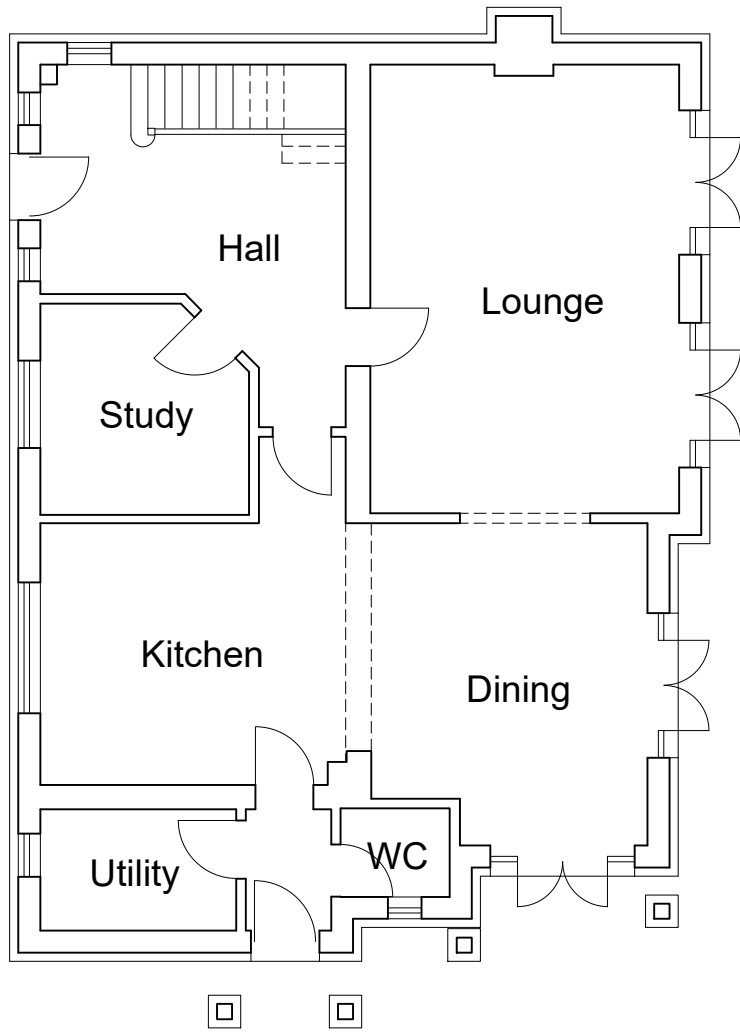


Existing Ground Floor Plan
Scale 1:100




Existing Side (west) Elevation
Scale 1:100



Existing Rear (south) Elevation
Scale 1:100

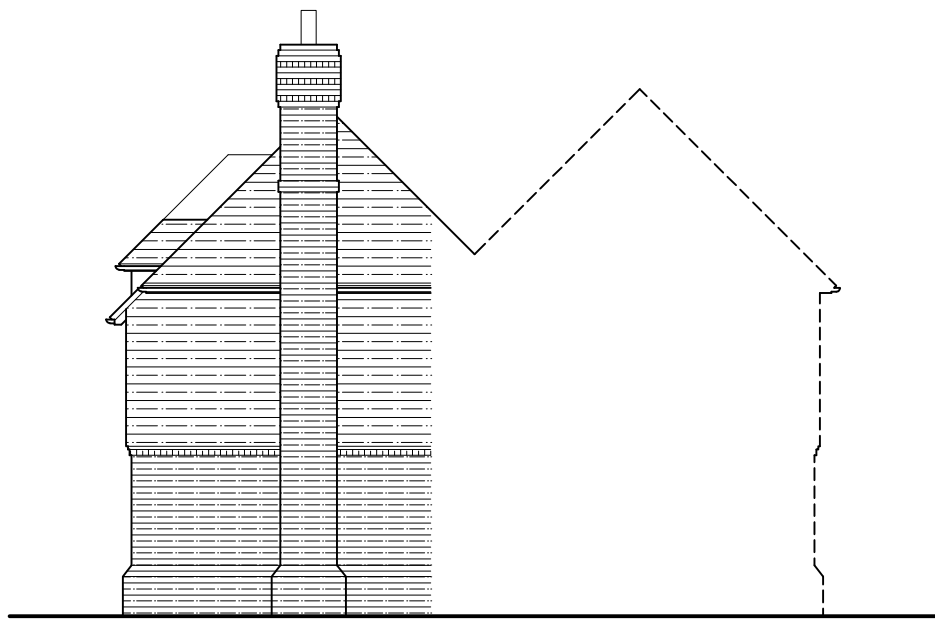

Existing Side (east) Elevation
Scale 1:100

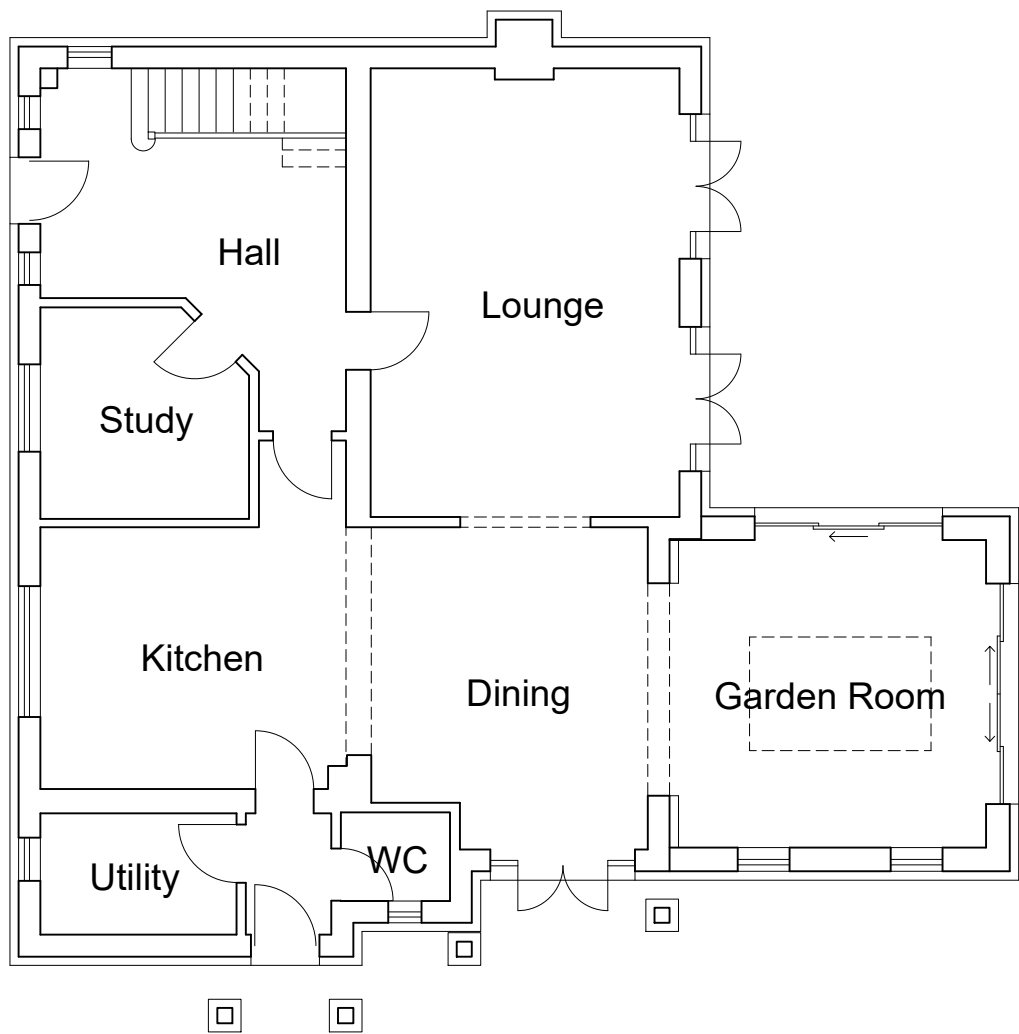


Proposed Ground Floor Plan
Scale 1:100



Proposed Side (west) Elevation
Scale 1:100



Proposed Rear (south) Elevation
Scale 1:100

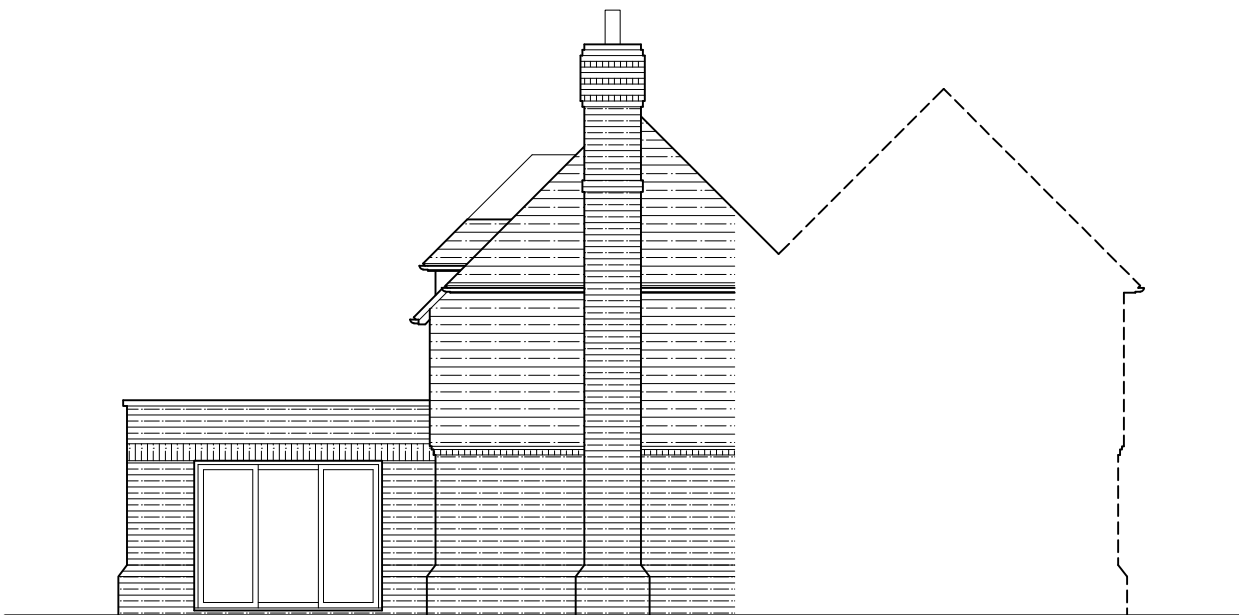

Proposed Side (east) Elevation
Scale 1:100

A Option 3 selected, glazing revised. 20.01.21

Rev: Description: Date:

HORIZON DESIGN

ARCHITECTURAL TECHNOLOGY

Horizon Design Limited
15 Uplands Avenue
Worthing BN13 3AA
01903 205868
info@horizon-design.co.uk www.horizon-design.co.uk

Client:
Mr & Mrs Sowden

Project:
Single-Storey Extension & Alterations to:
Ashogle
Eastergate Lane
Walberton
West Sussex, BN18 0BA

Drawing title:
Existing & Proposed Floor Plans &
Elevations

Scale:
1:100 @ A1

Date:
08.01.21

Drawn:
KWF

Drawing number:
3053-01

Revision:
A