


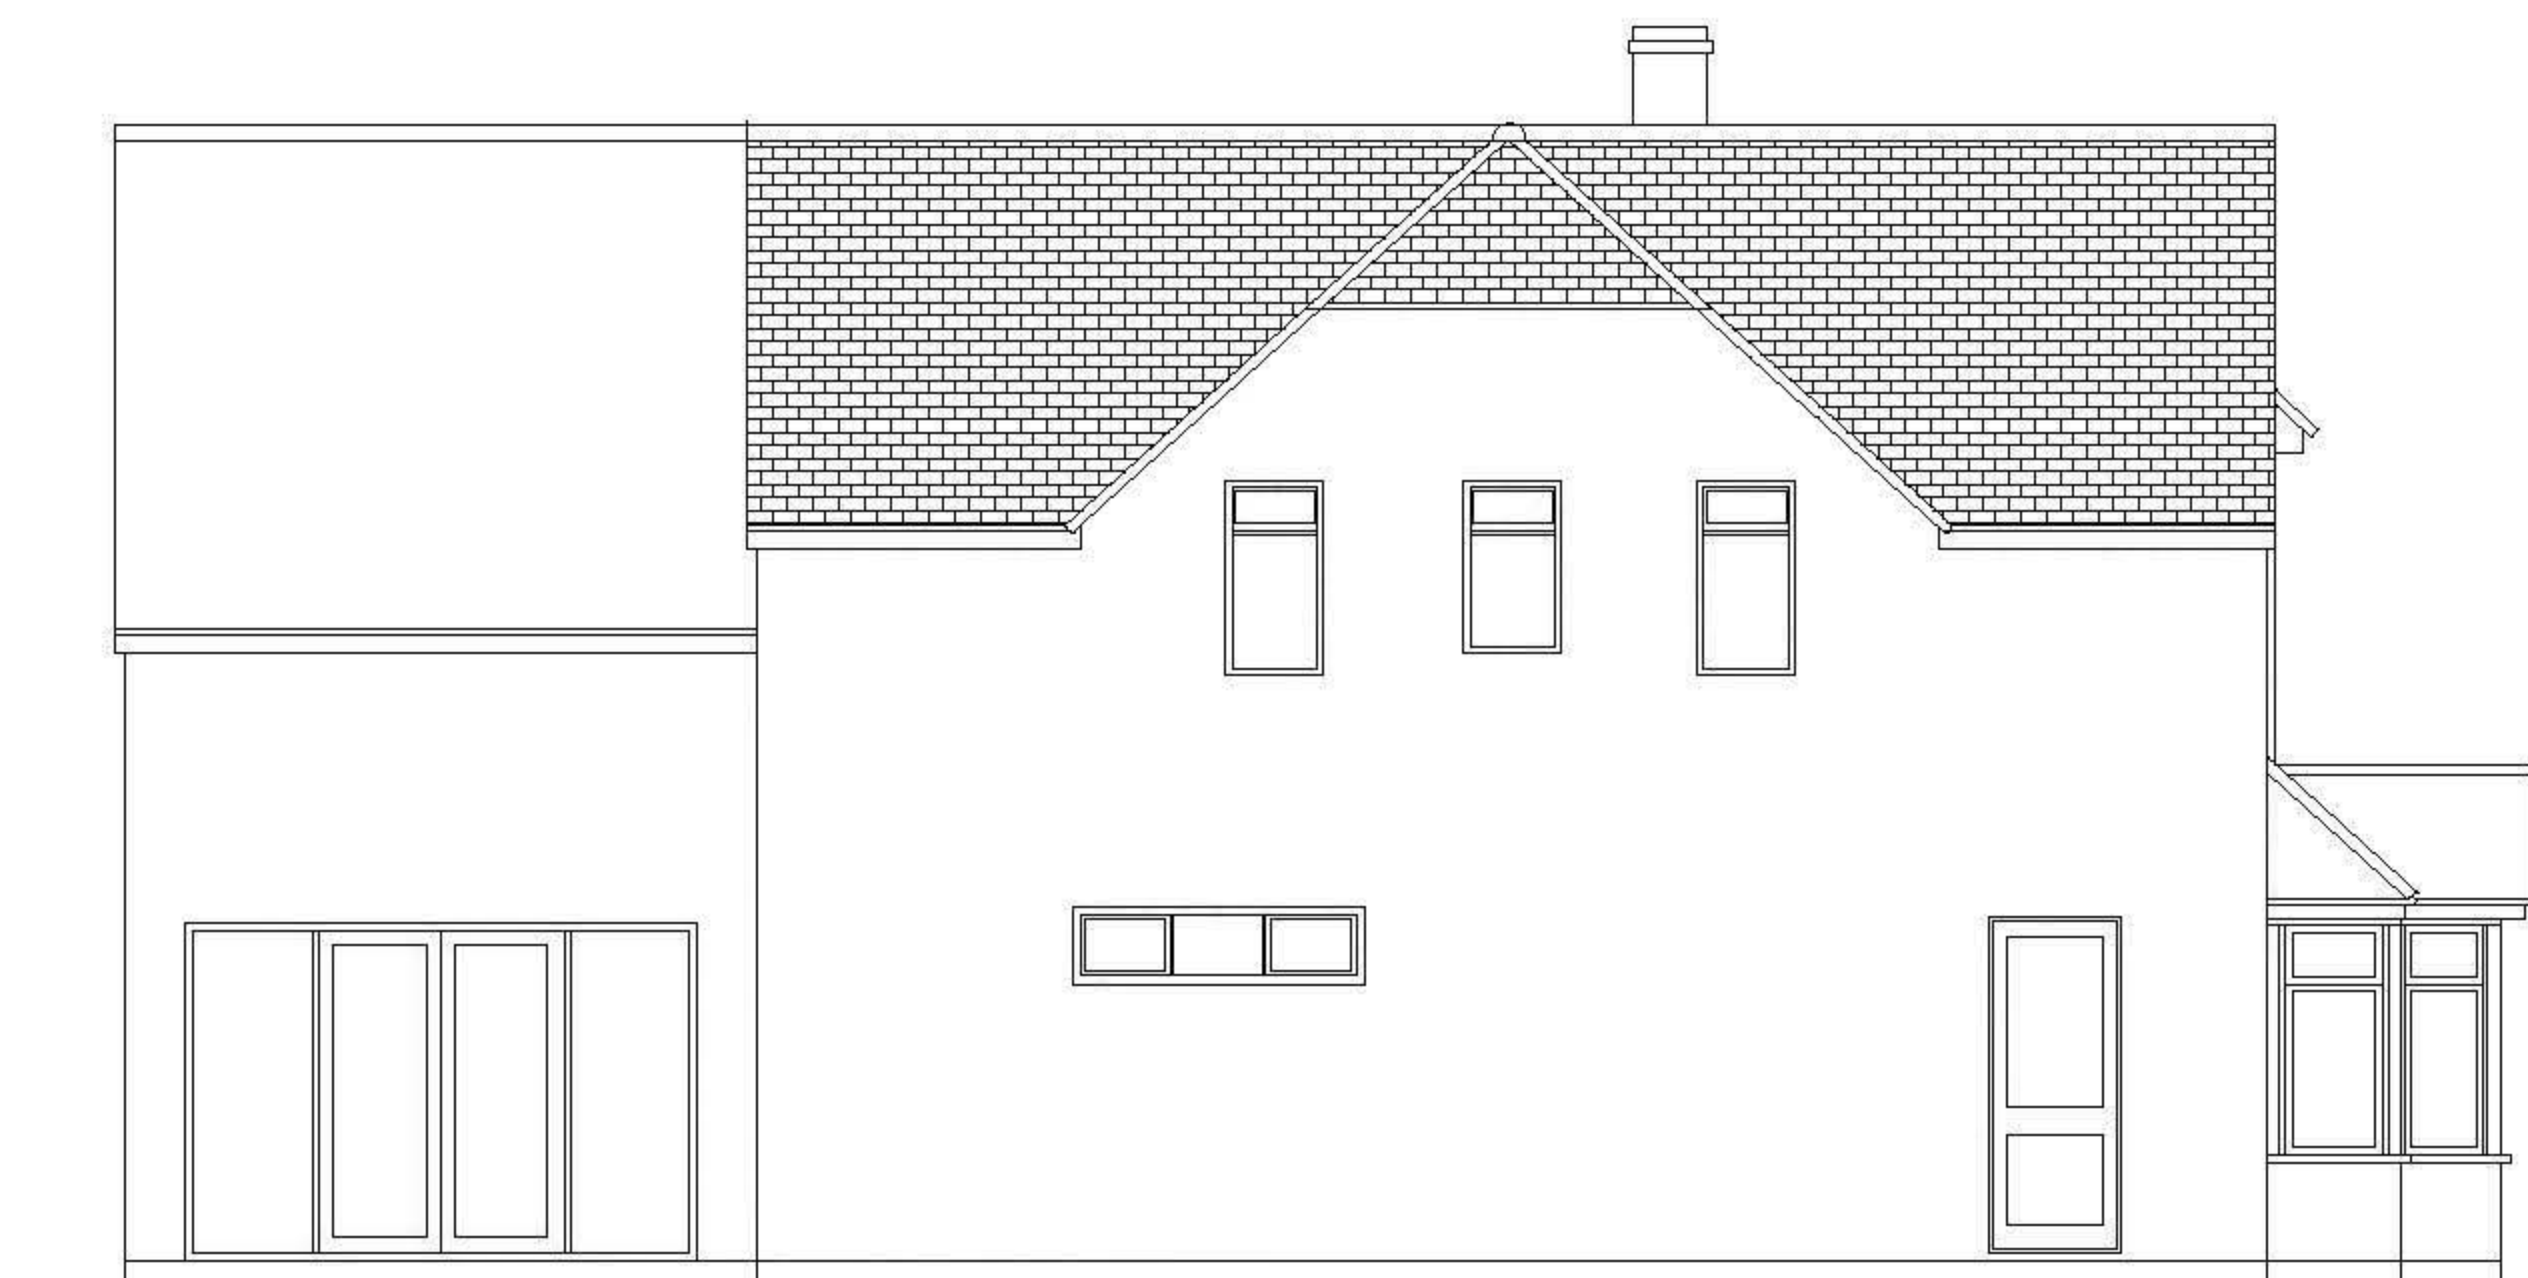

NORTH ELEVATION





SOUTH ELEVATION



EAST ELEVATION



WEST ELEVATION

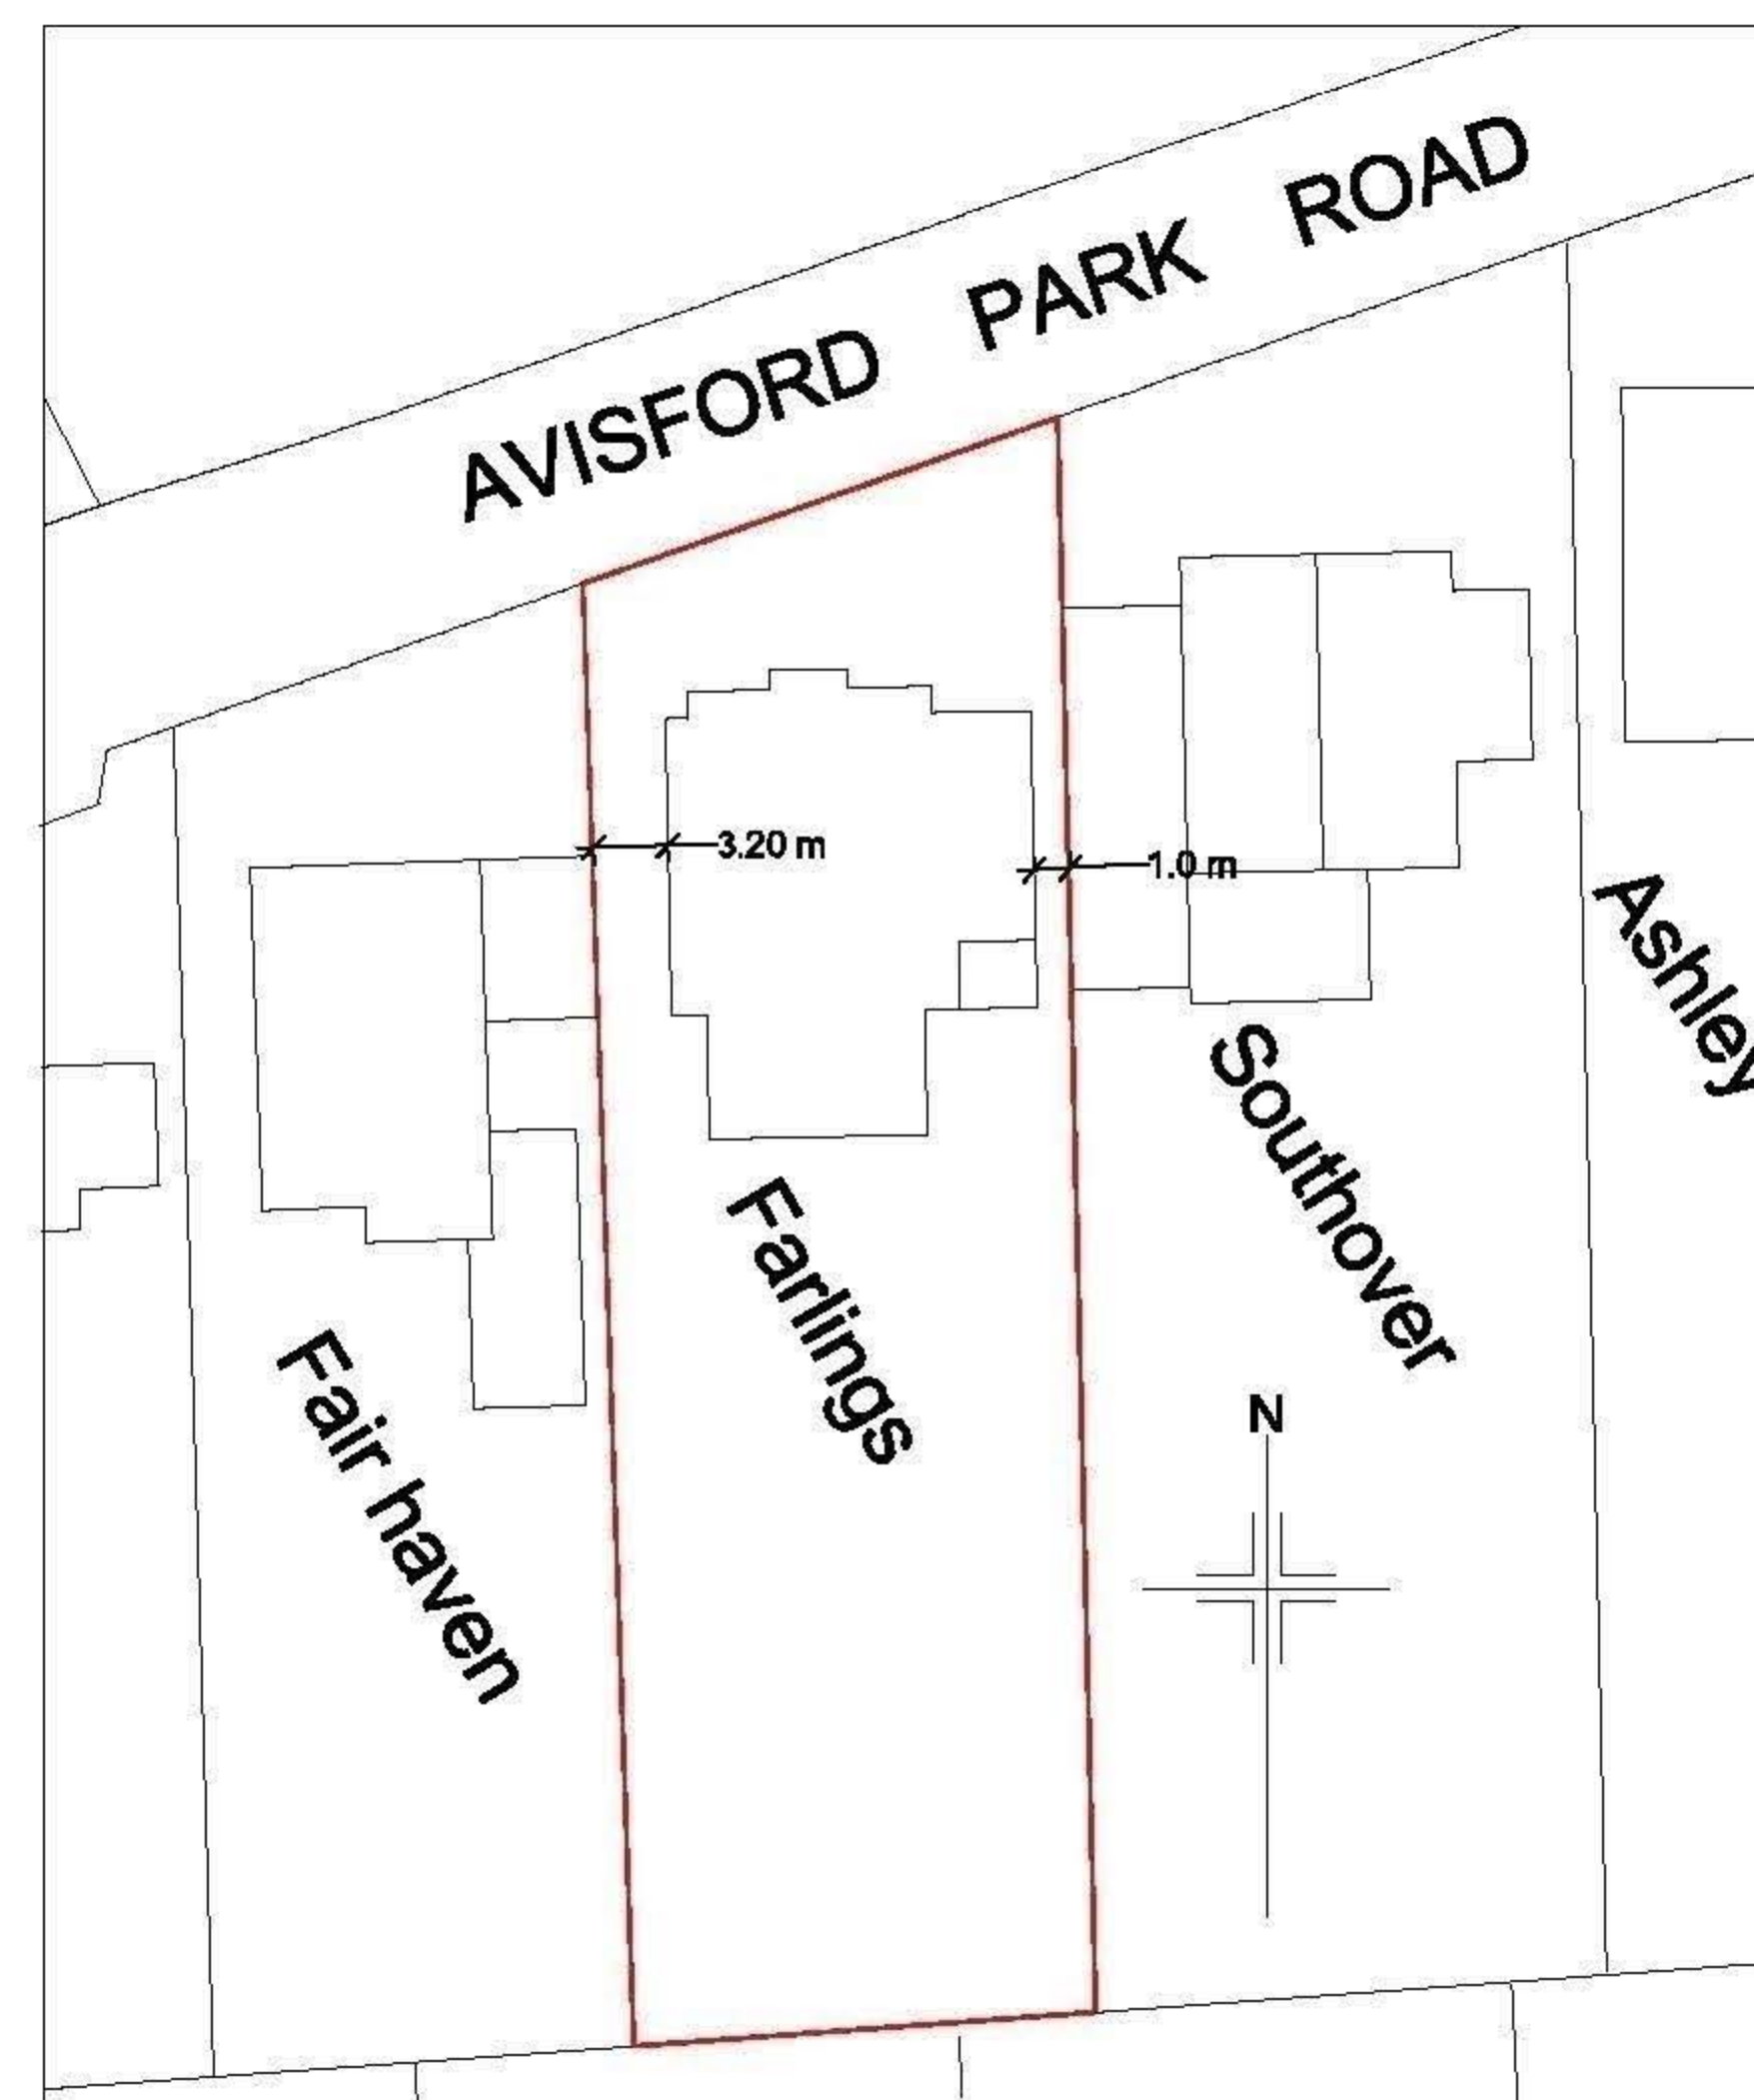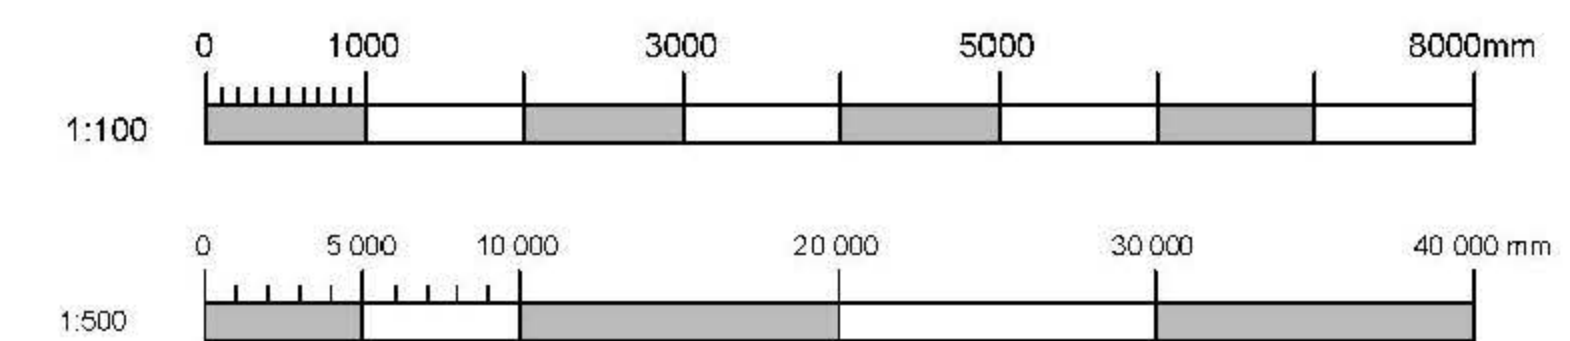

EXISTING SITE BLOCK PLAN – 1:500

Do not scale from drawings
(excepting Local Authorities)
All dimensions to be checked on site

All work to comply with Building Regulations, British Standards, manufacturer's instructions /specifications and engineer's calculations at all times. Construction must also comply with all safety at work regulations. Additional work may be requested by the building inspector as work proceeds to ensure the new building complies with all building regulations.

No	Change	Date	Init

Title:
Farlings
Avisford Park Road
Walberton
BN18 0AP

Scale: 1:100 1:500

Date: 6 th Jan 2022

Drawn by:

2022/01