


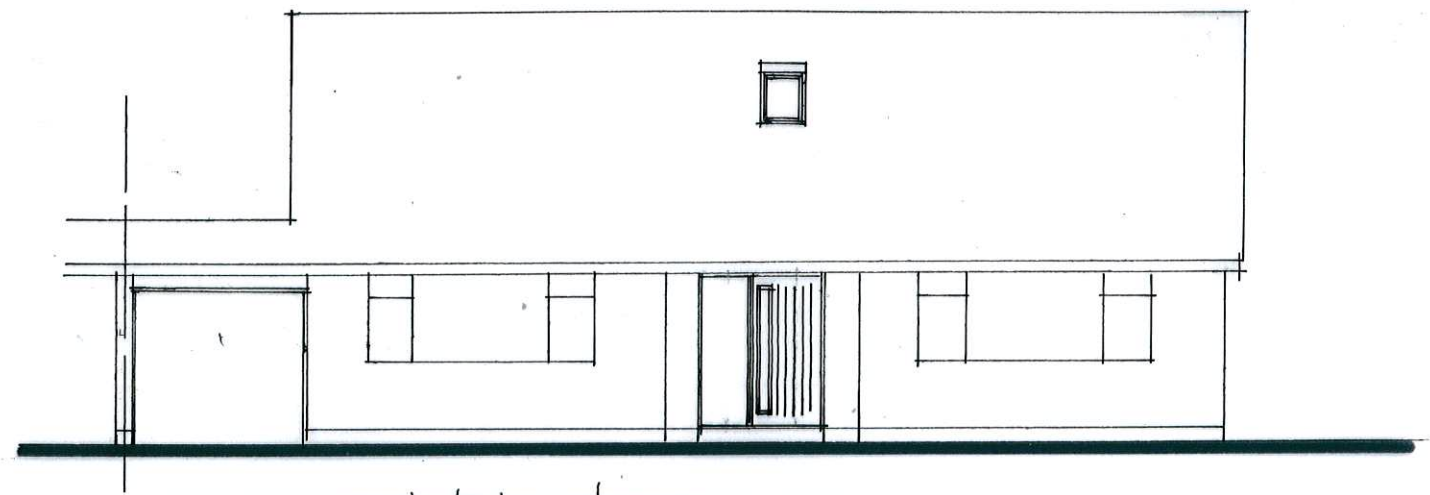


East Elevation




West Elevation


Proposed Elevations 1/100

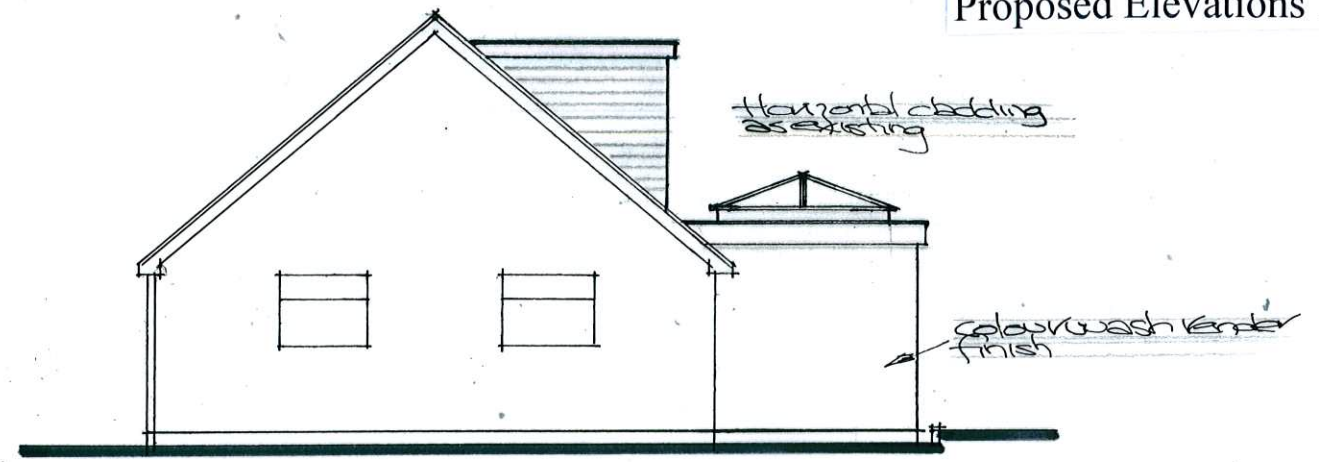

South Elevation

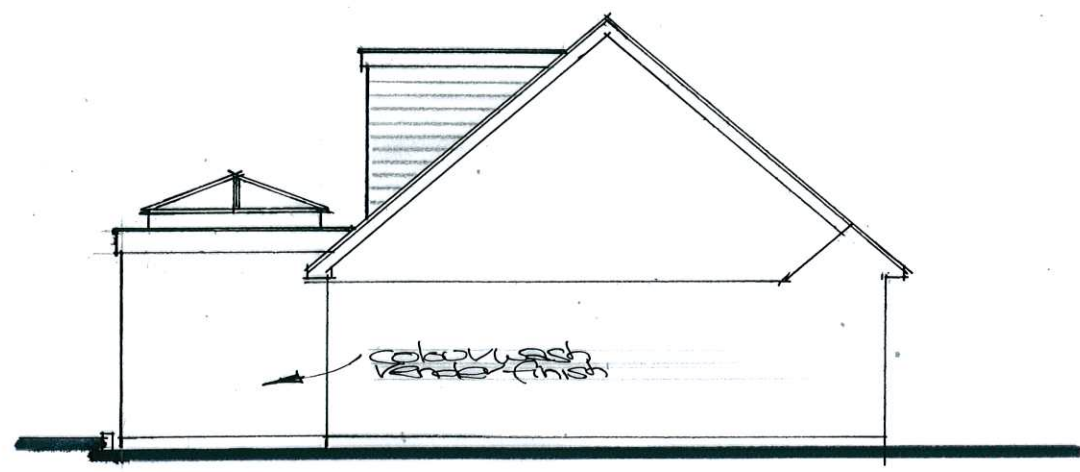

North Elevation

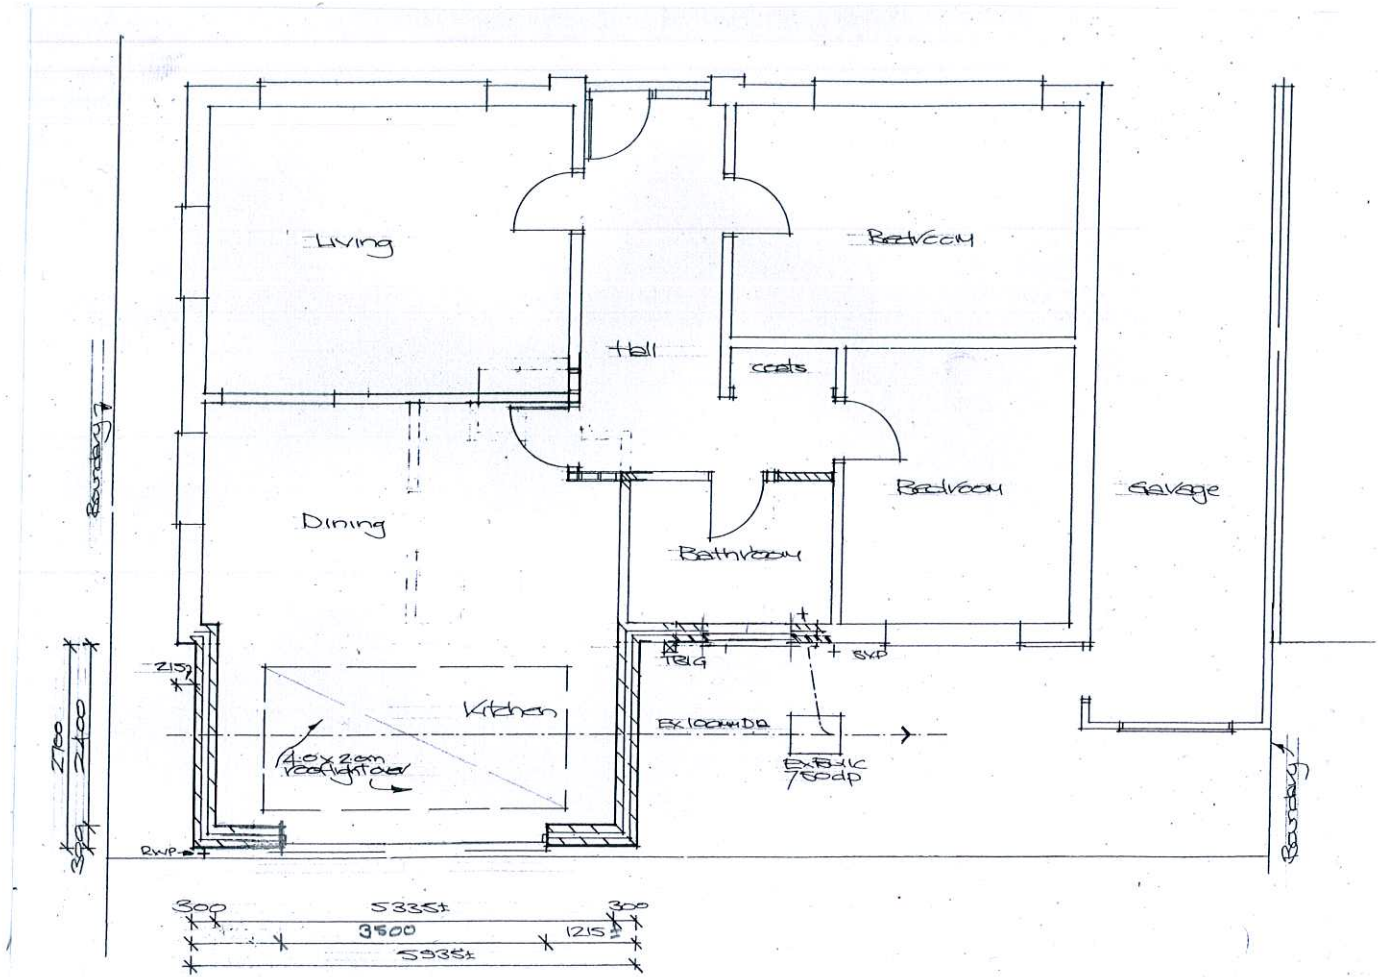

Proposed Ground Floor Plan 1/100



A3

22 HENTY CLOSE
WALBURTON
ARUNDEL
WEST SUSSEX BN18 0PW

Paul Trussler
44 Firle Road
Lancing
West Sussex
BN15 0NZ

Drawing No. BR220/588/3 A