



SCALE 1 : 50

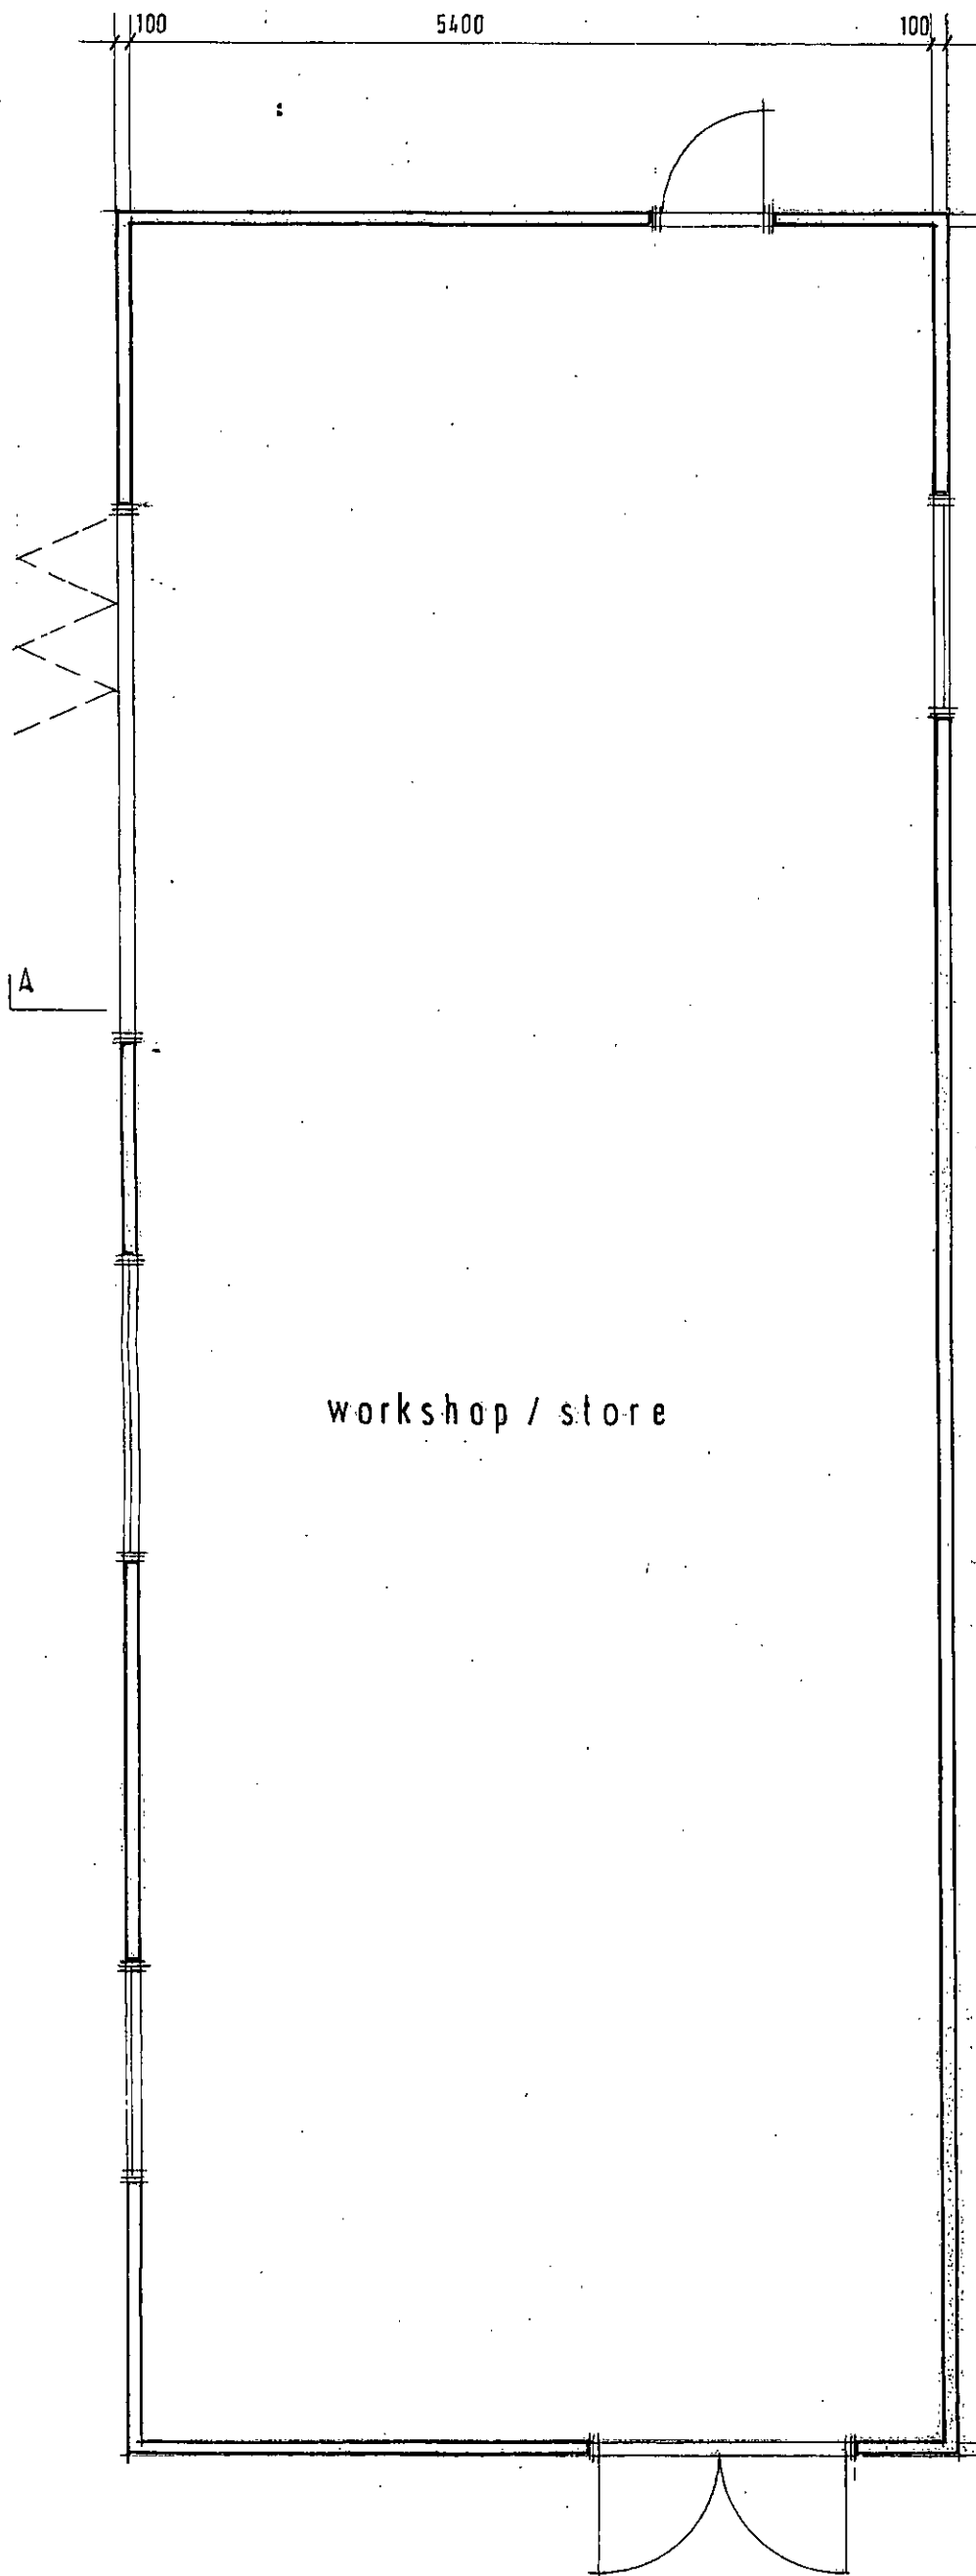

EXISTING FLOOR PLAN

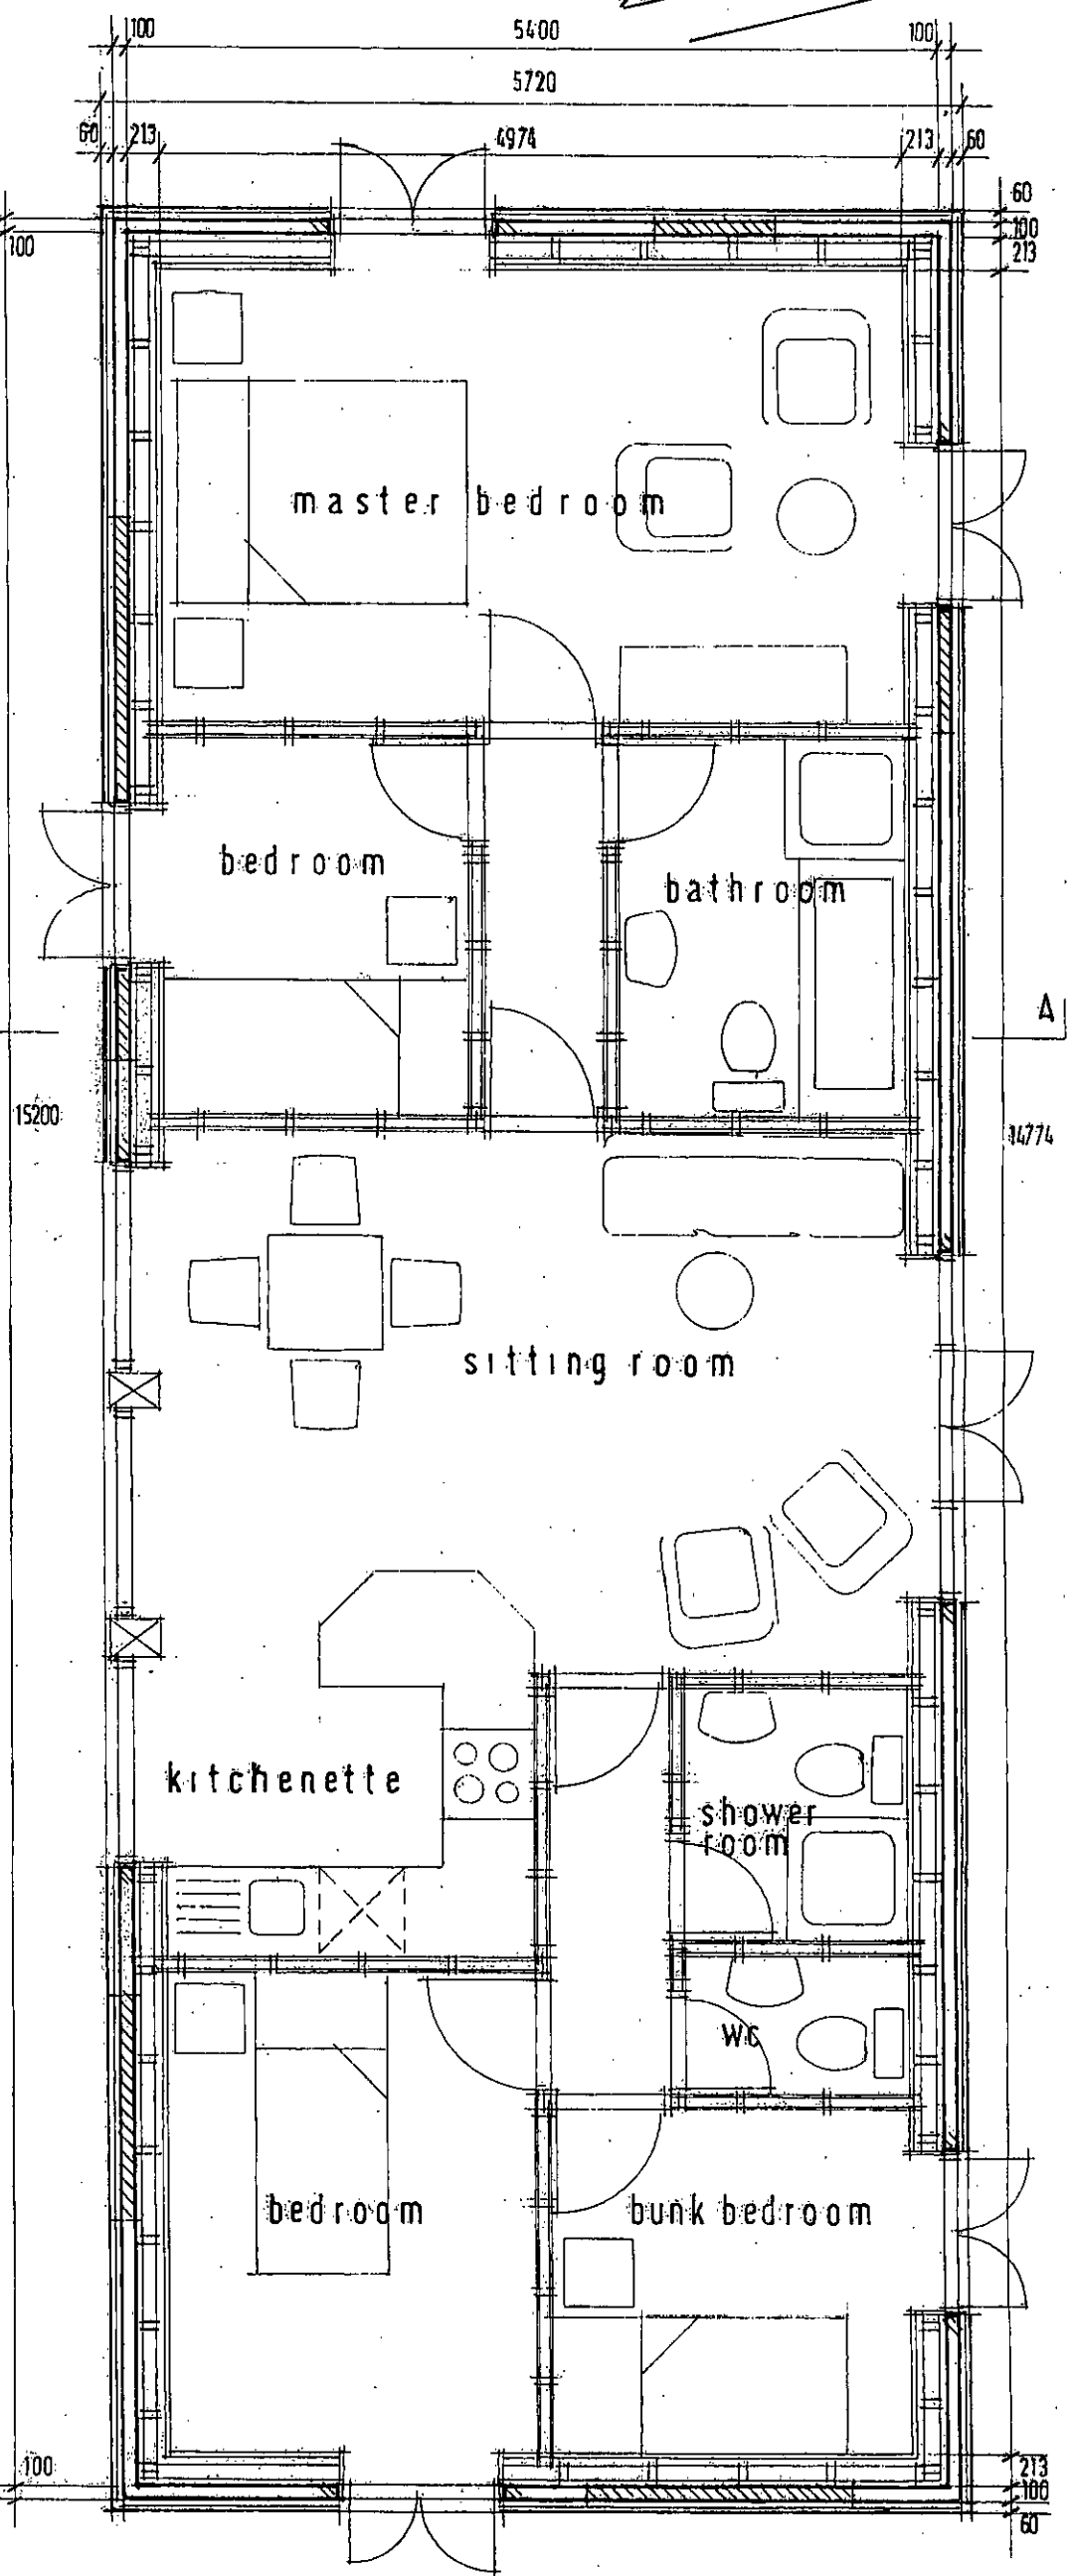

PROPOSED FLOOR PLAN