



SCALE 1 : 50

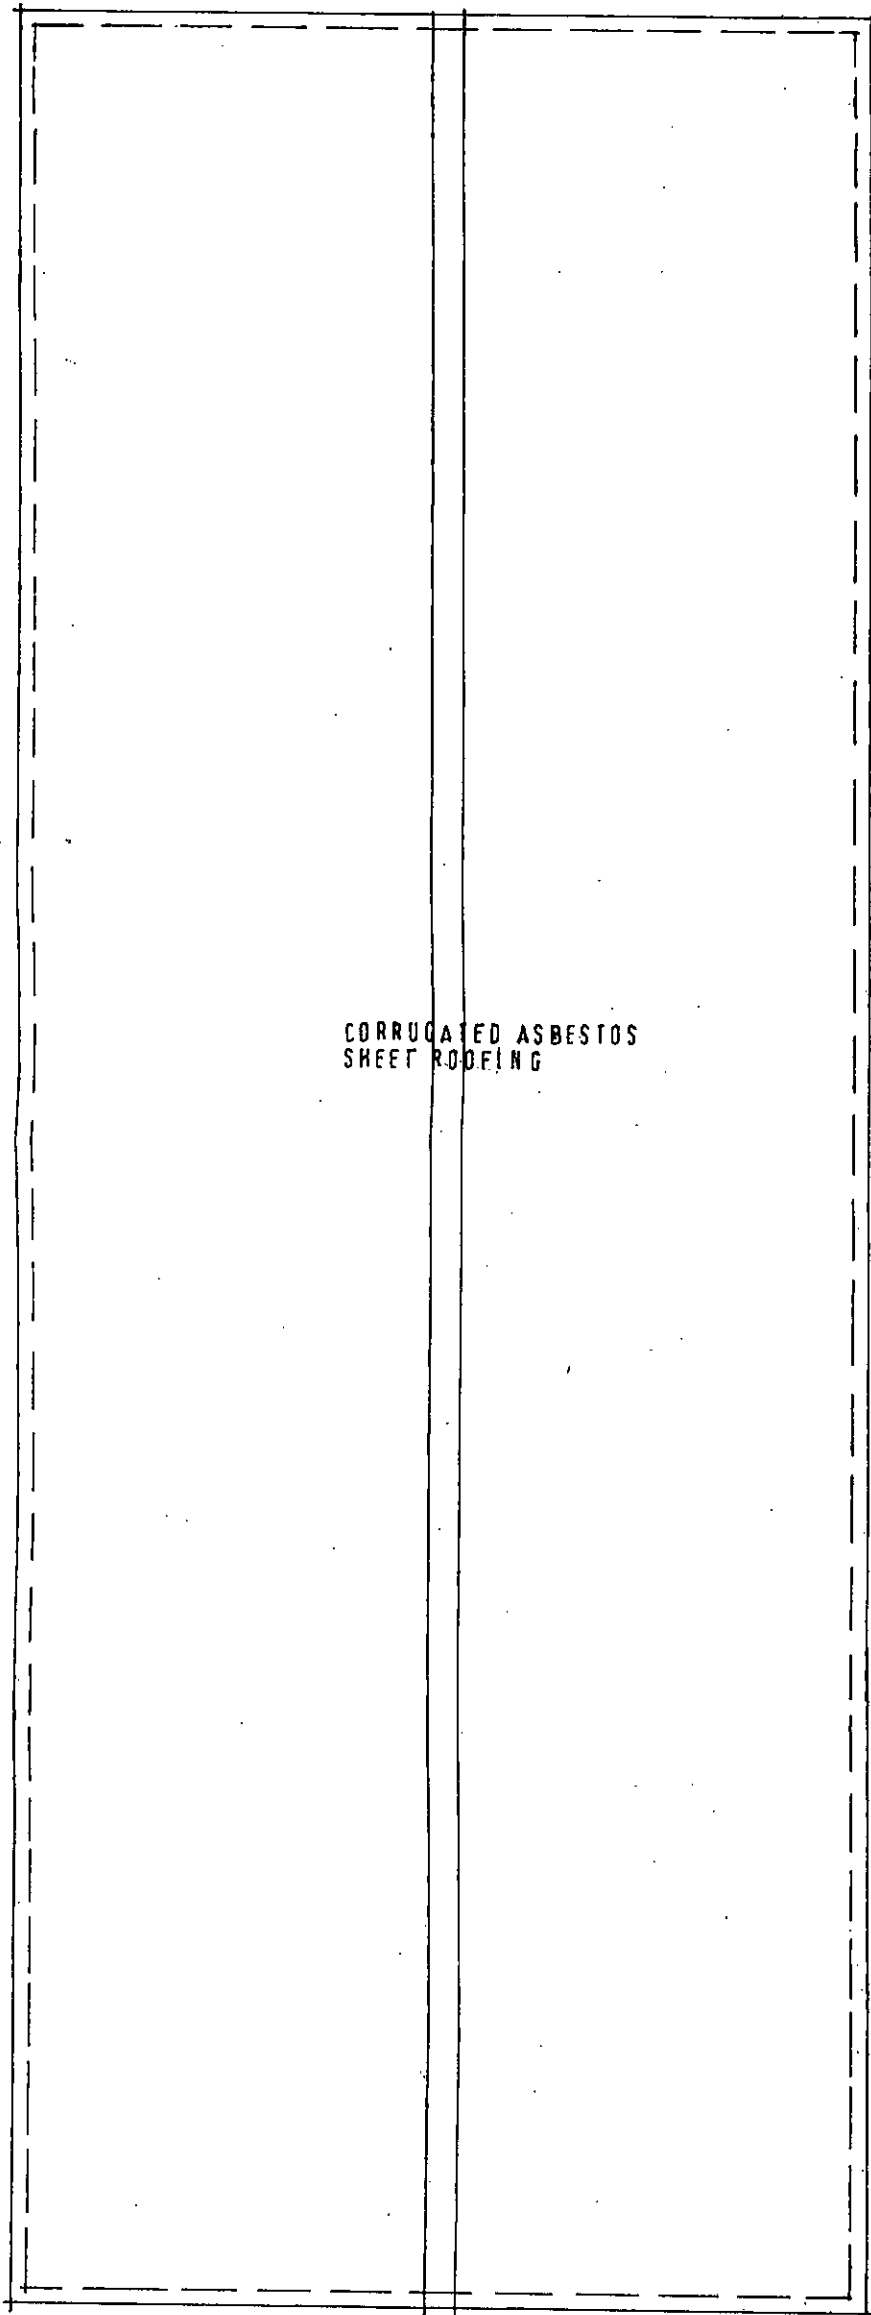

CORRUGATED ASBESTOS
SHEET ROOFING

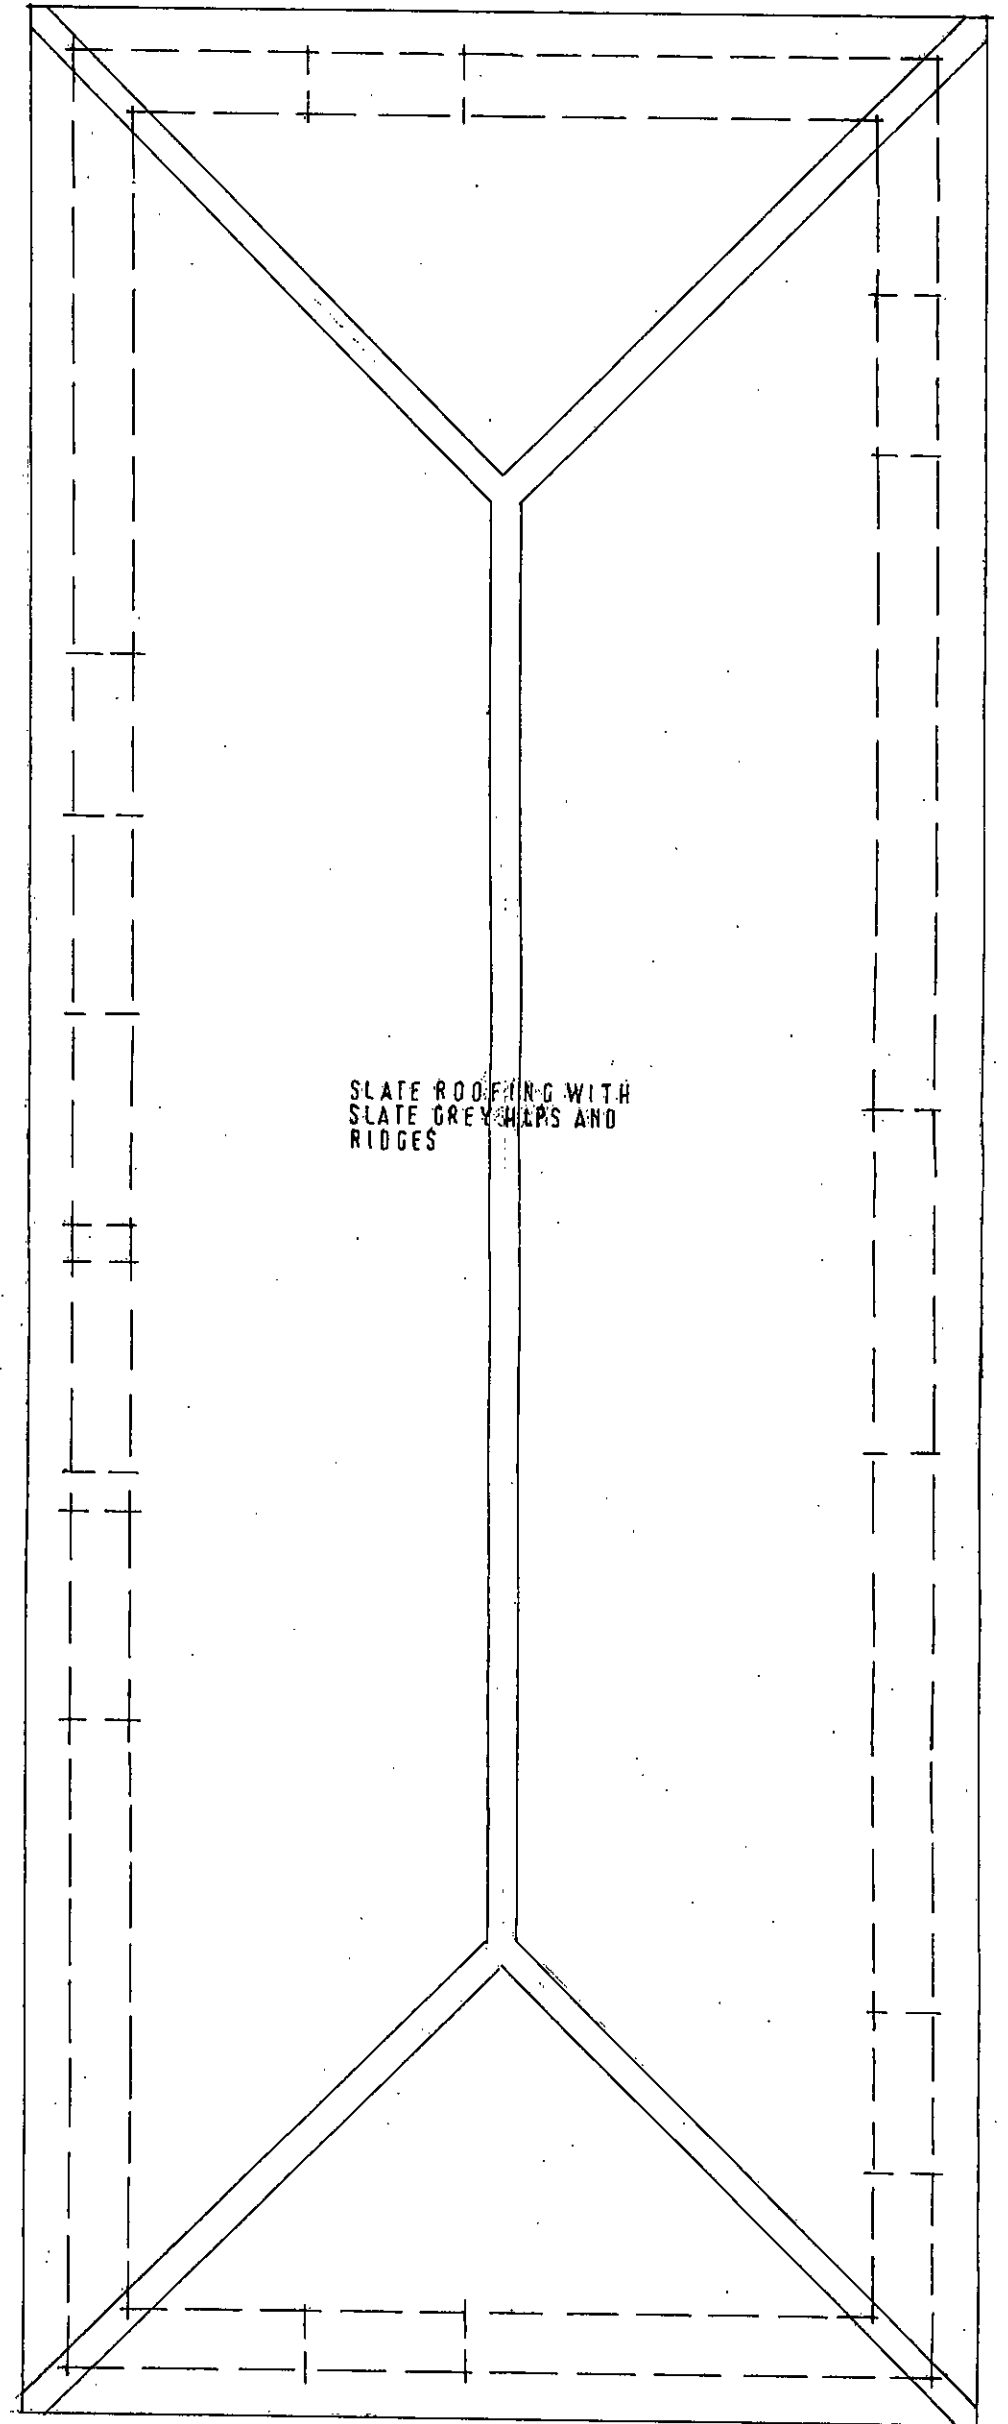

SLATE ROOFING WITH
SLATE GREYS AND
RIDGES

EXISTING ROOF PLAN

PROPOSED ROOF PLAN