

Notes
All details are indicative only. All dimensions to be checked on site by contractor prior to commencement of works. Any discrepancies in drawings to be reported to Phillips Chartered Surveyors.




Front Elevation (South) at 1:100 Scale



Rear Elevation (North) at 1:100 Scale



Side Elevation (West) Scale 1:100

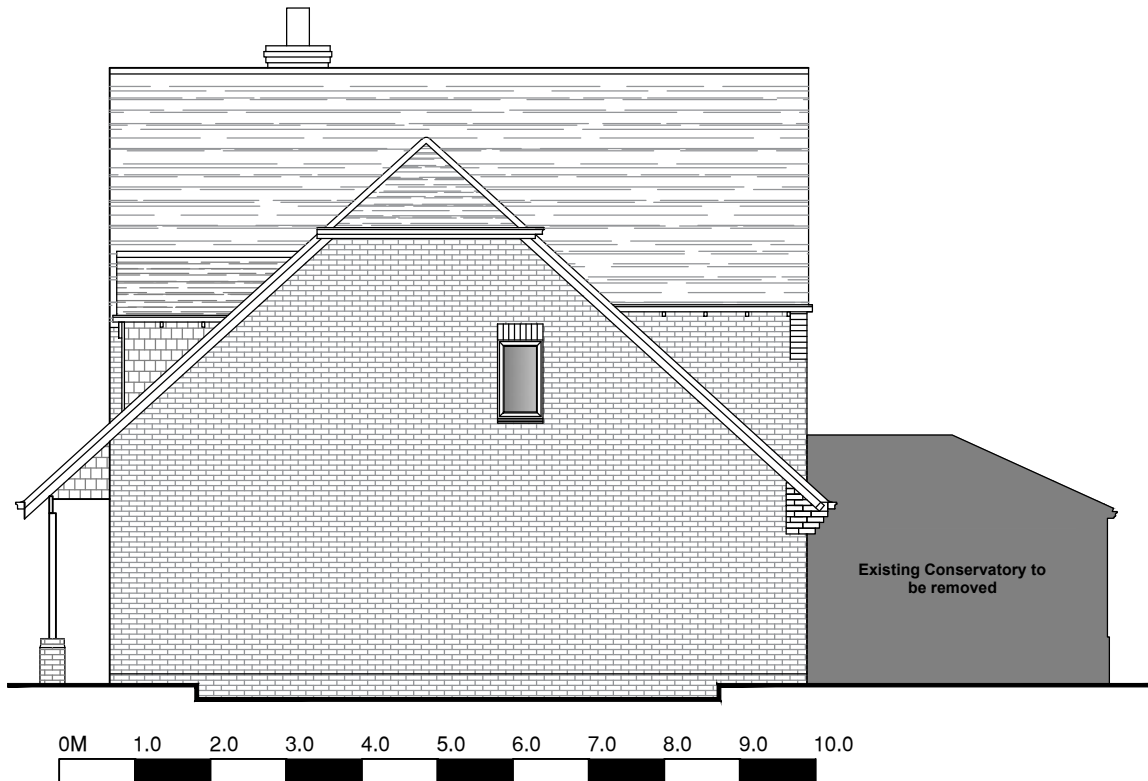

Side Elevation (East) Scale 1:100

Philips
Chartered Surveyors

The Old Coach House
78 Lower Street
Pulborough
West Sussex RH20 2AZ
Telephone: (01798) 873222
Fax: (01798) 873444
E-mail: info@philips-surveyors.co.uk
Website: www.philipscharteredsurveyors.co.uk

Building Surveyors, Designers and Consultants



CLIENT:
Mr & Mrs M Clowes
8 Hunters Mews
Fontwell
Nr Chichester
West Sussex BN18 0UW

PROJECT:
8 Hunters Mews

Removal of Existing Conservatory,
Proposed Single-StoreySingle Rear
Extension and New Kitchen

DRAWING TITLE:

Existing Elevations

DRAWN: MB	JOB NO: 1001/18	SCALE: 1:100 @A3
CHECKED: POW	DRAWING NO: EX1	REV:
DATE: Feb 18		

© Philips Chartered Surveyors.