



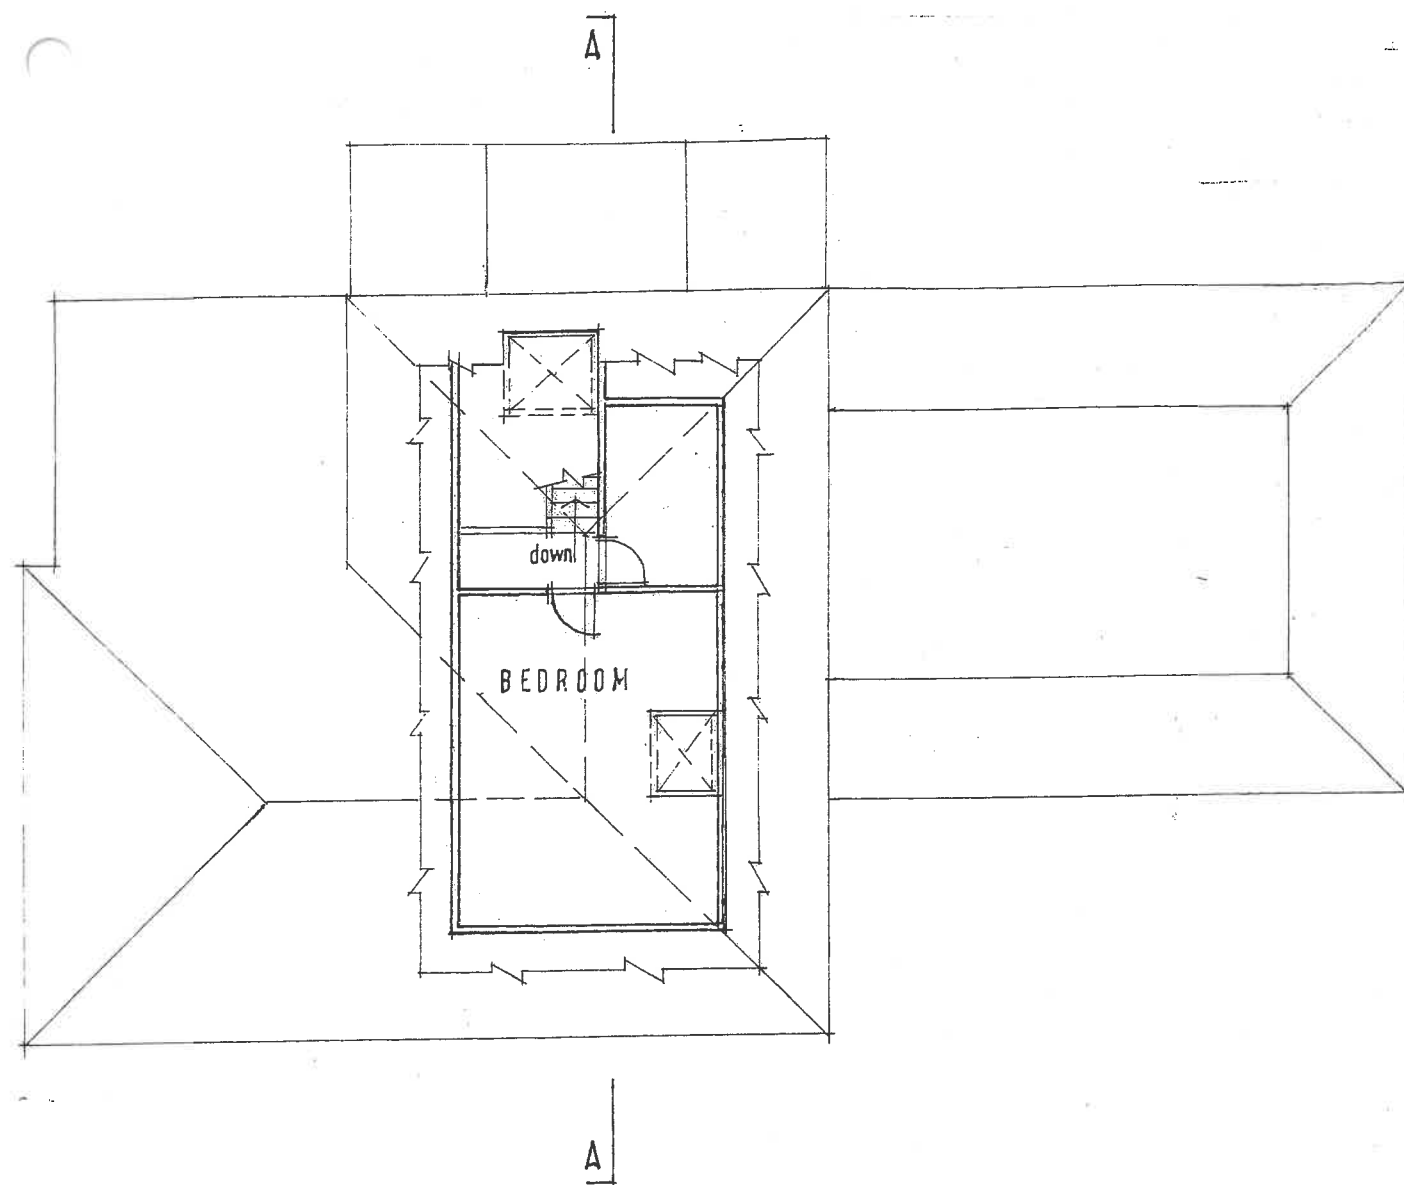


existing SECOND FLOOR PLAN

0 500 1000 2000 3000 4000 5000

 

SCALE 1 : 100

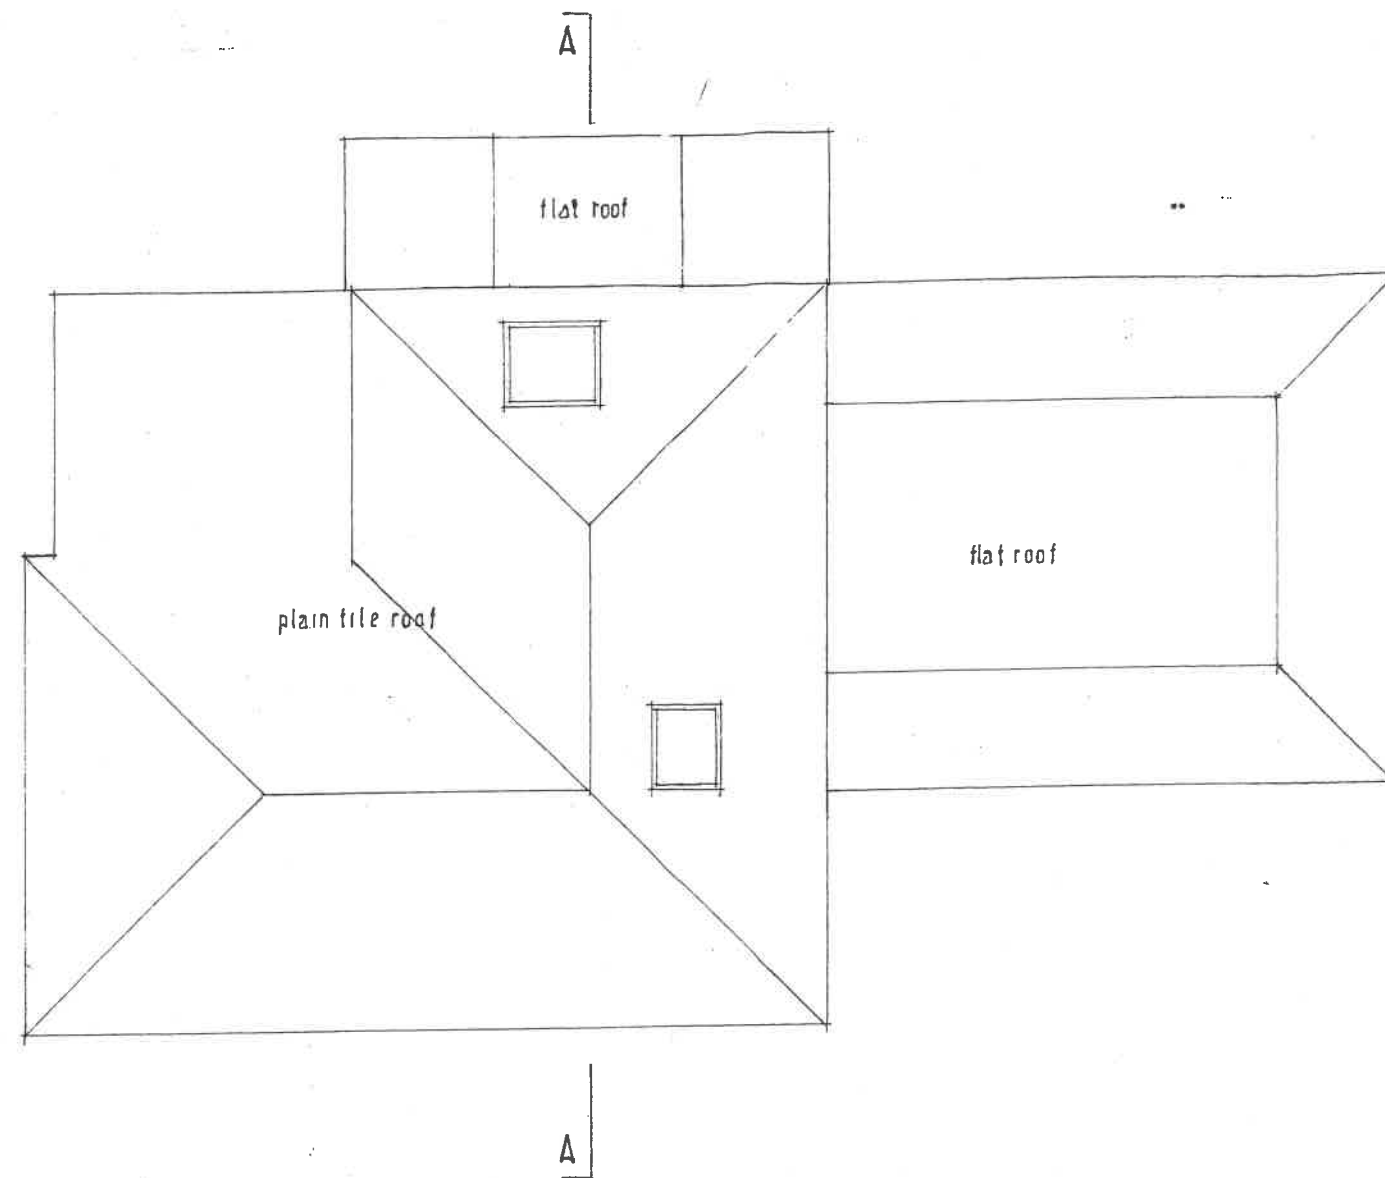

existing ROOF PLAN