



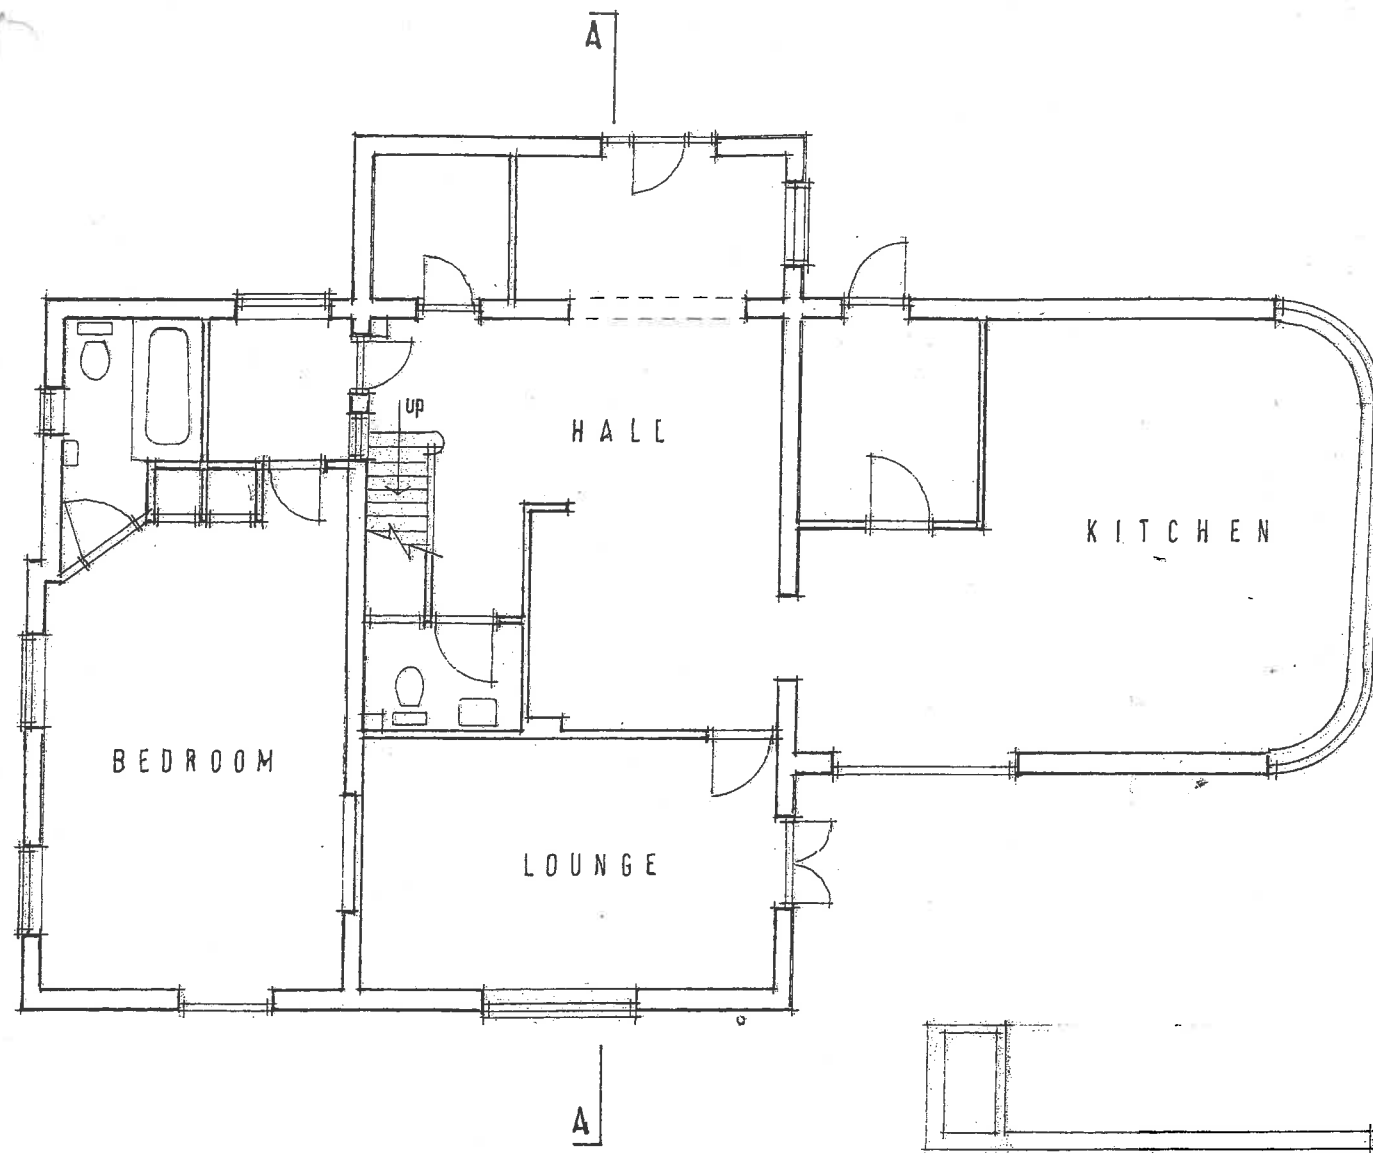

existing GROUND FLOOR PLAN

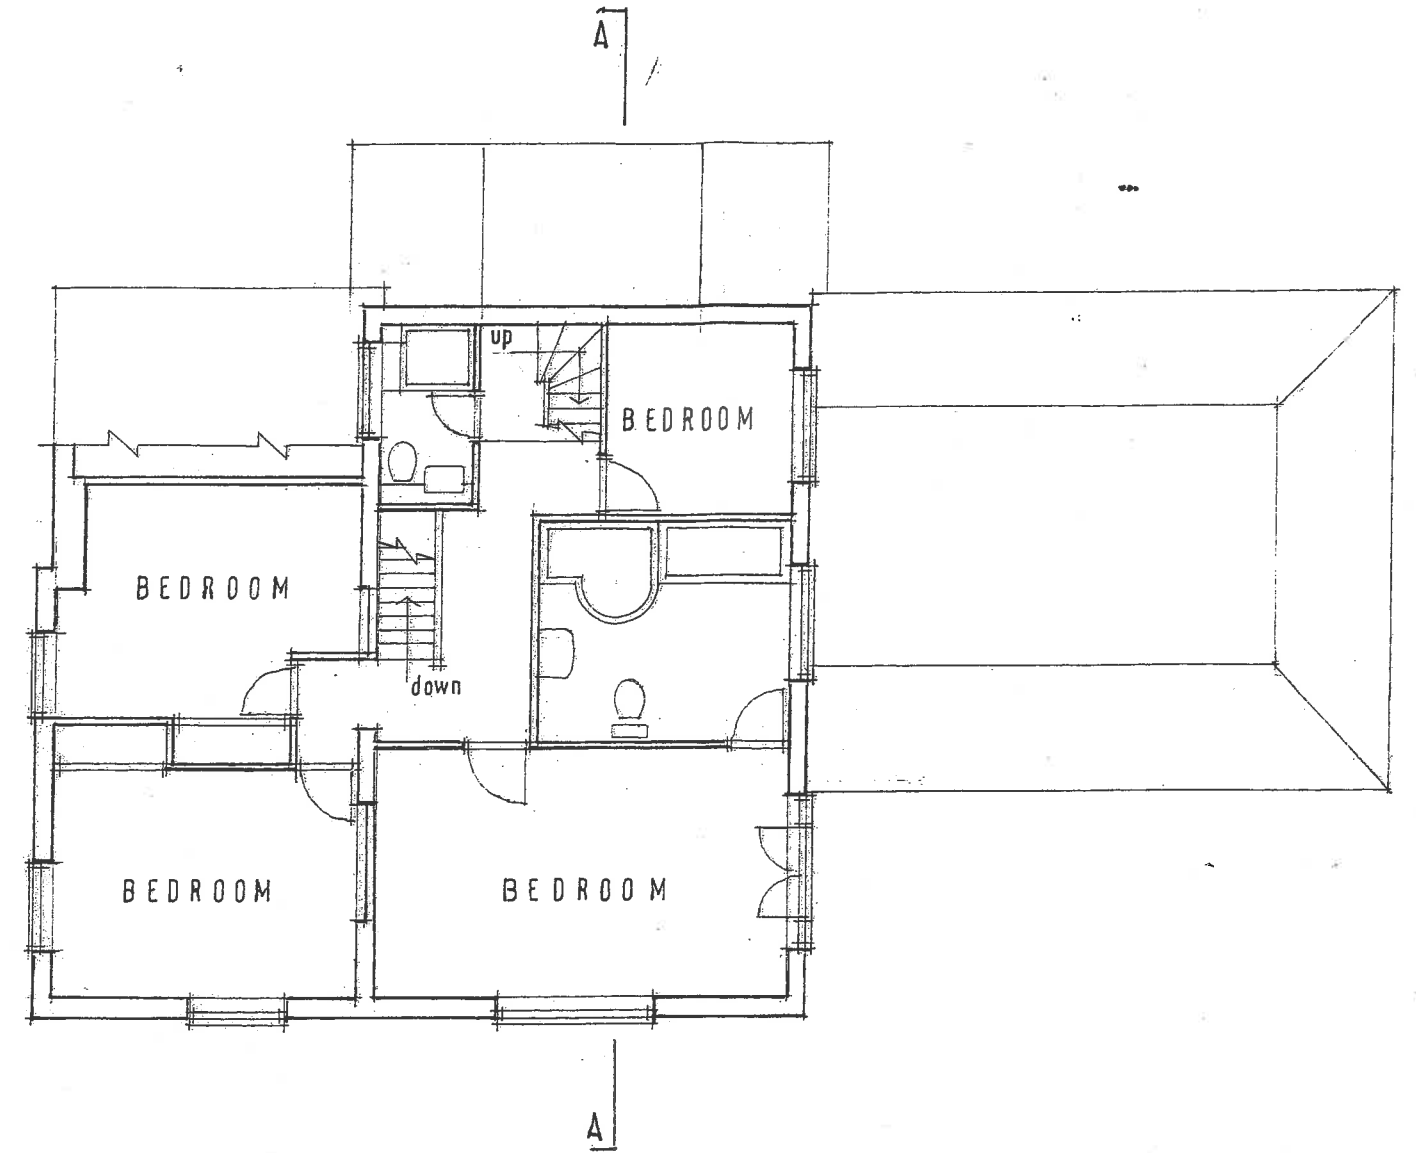

existing FIRST FLOOR PLAN

0 500 1000 2000 3000 4000 5000
 SCALE 1:100