



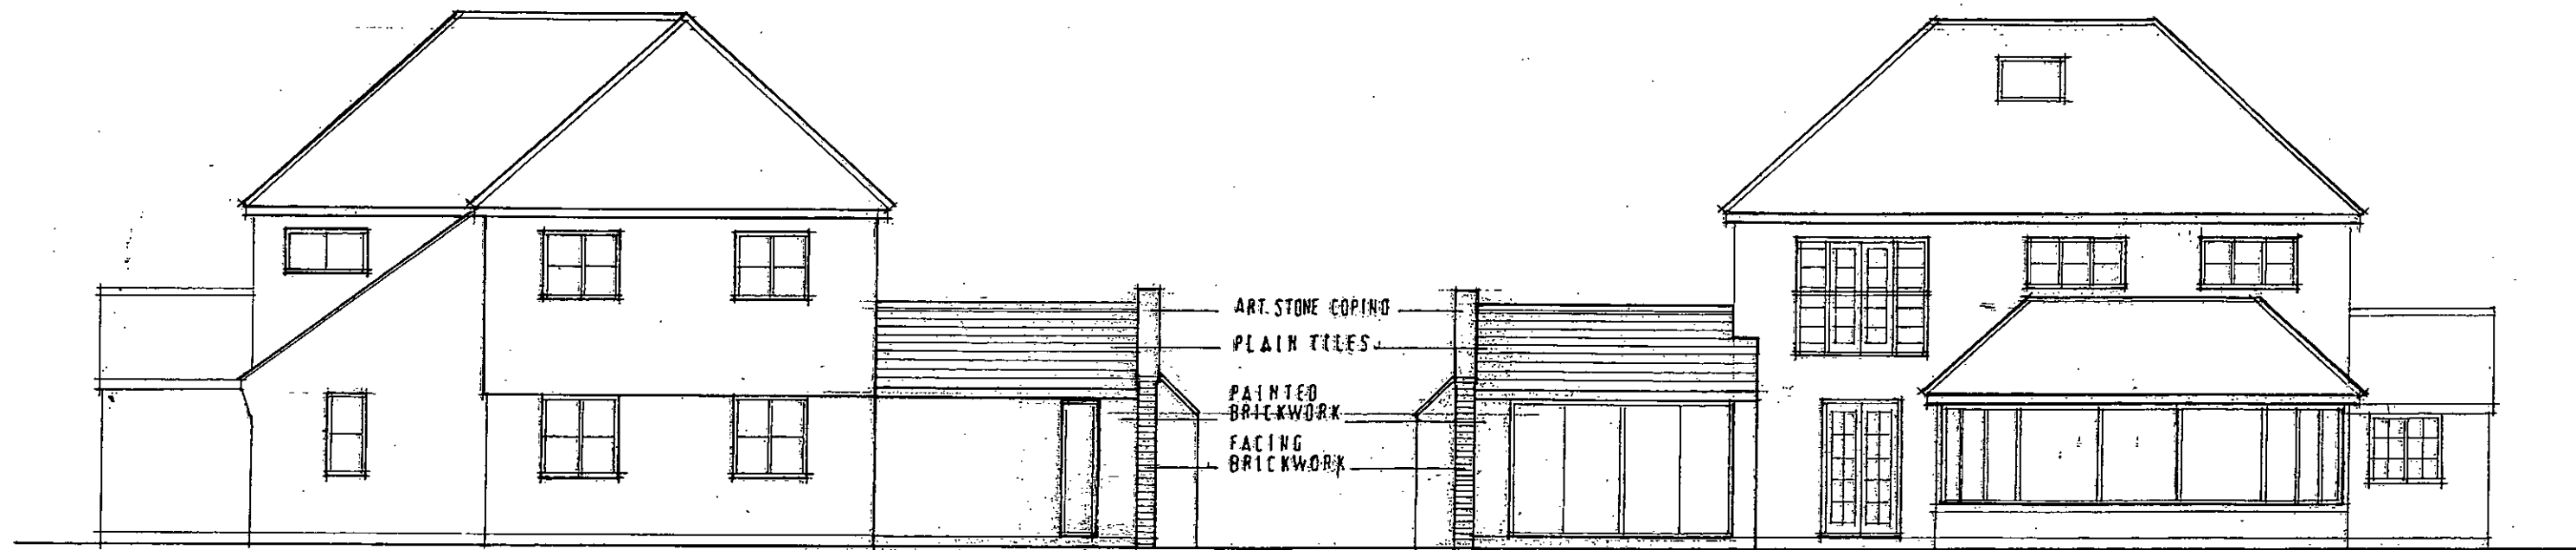


proposed NORTH ELEVATION


proposed SOUTH ELEVATION

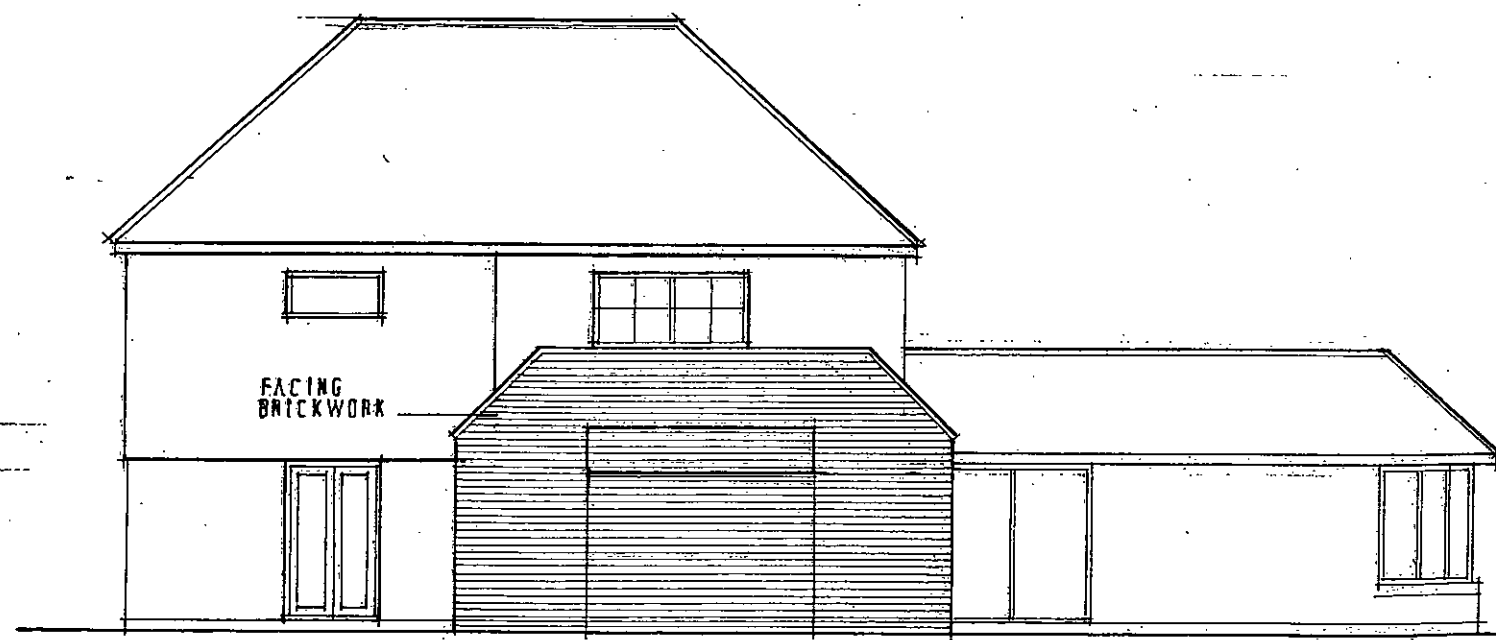

proposed WEST ELEVATION

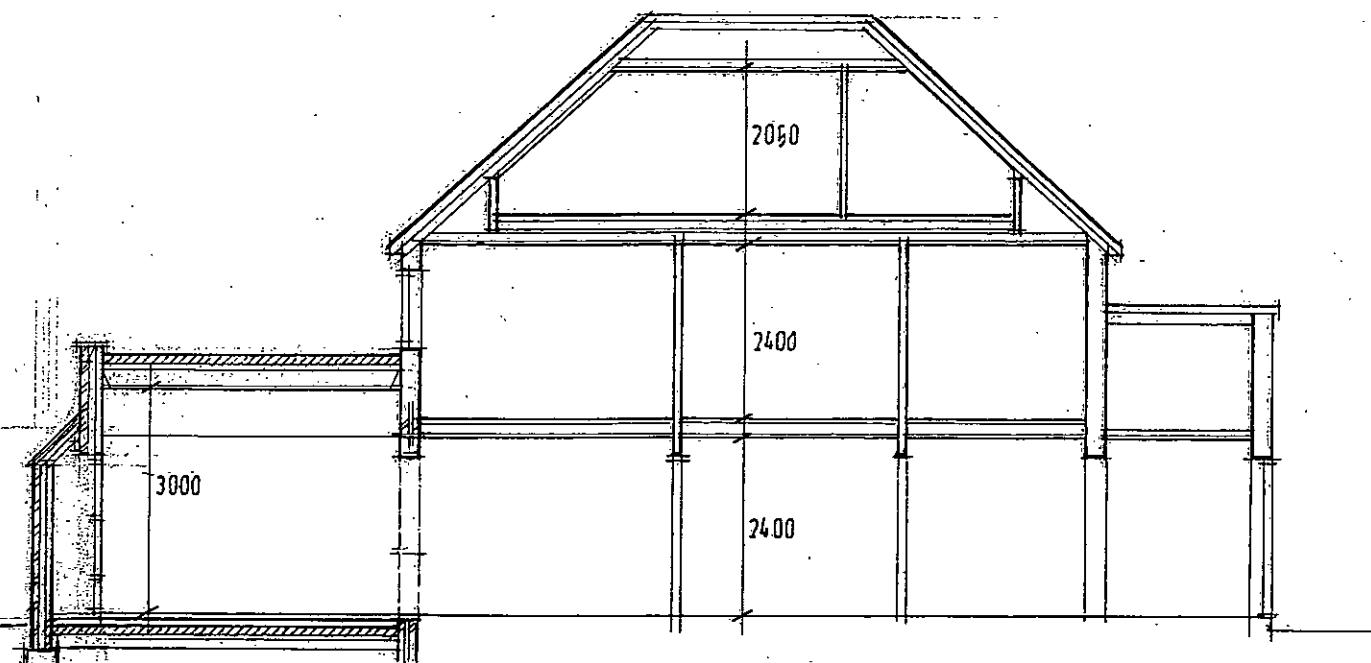

proposed SECTION A-A

 

SCALE 1 : 100

371 / 7