



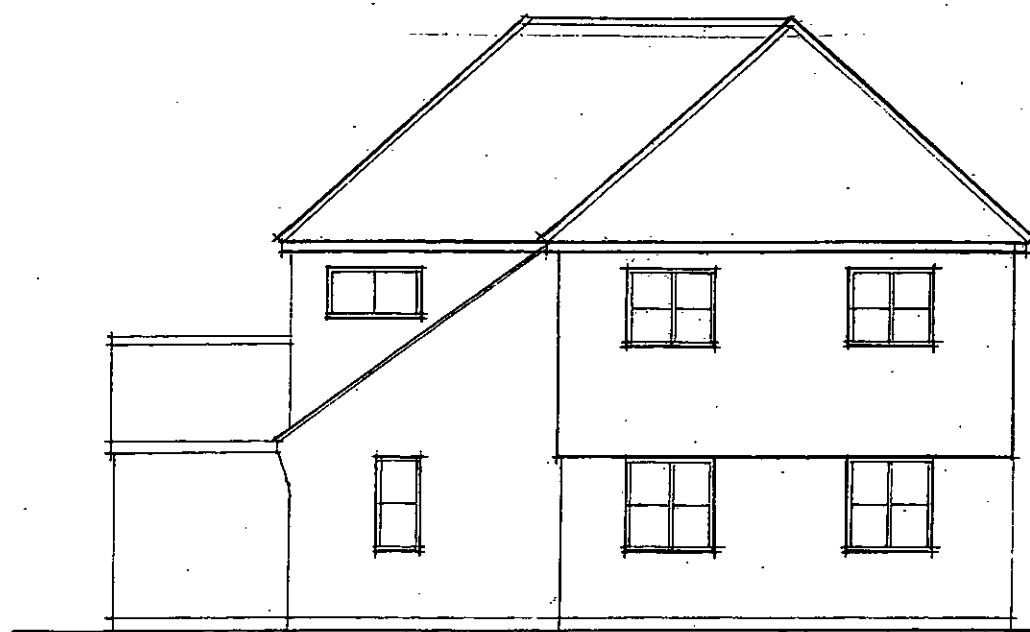


existing NORTH ELEVATION

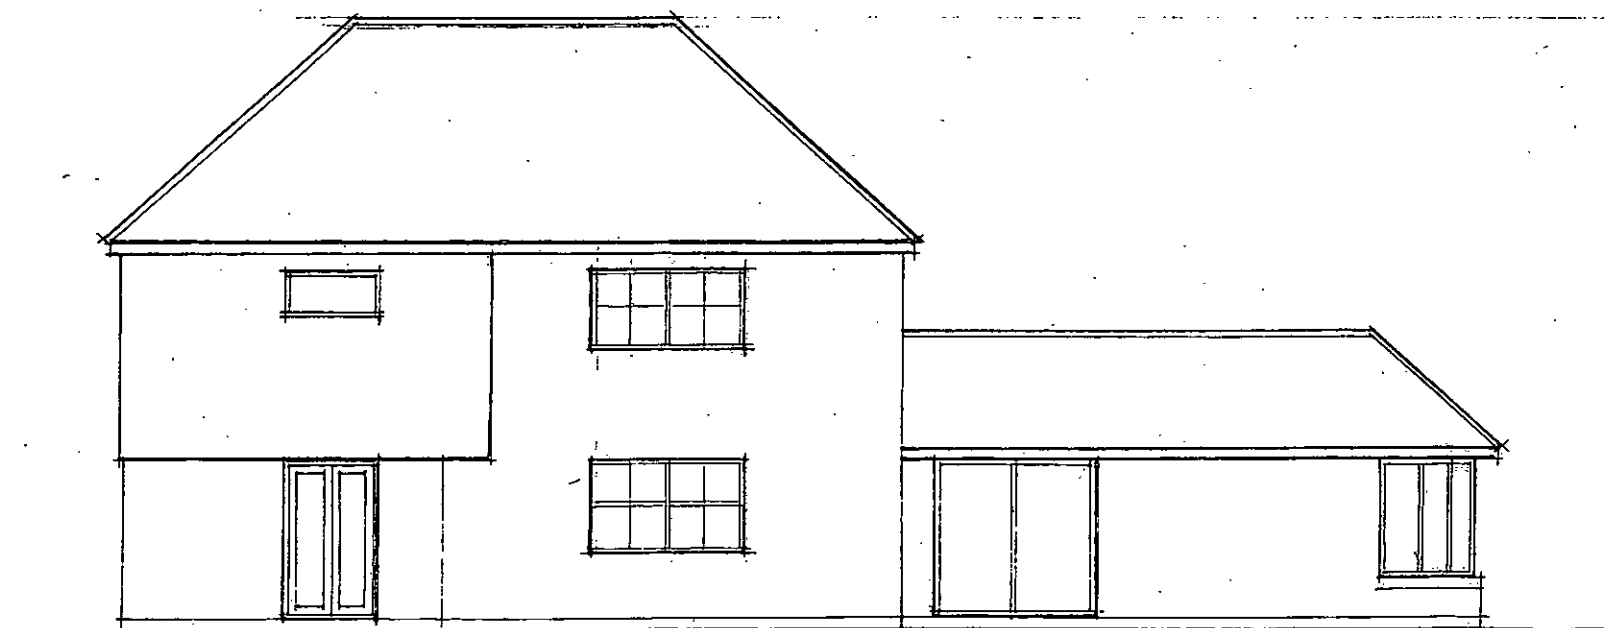

existing SOUTH ELEVATION



existing WEST ELEVATION

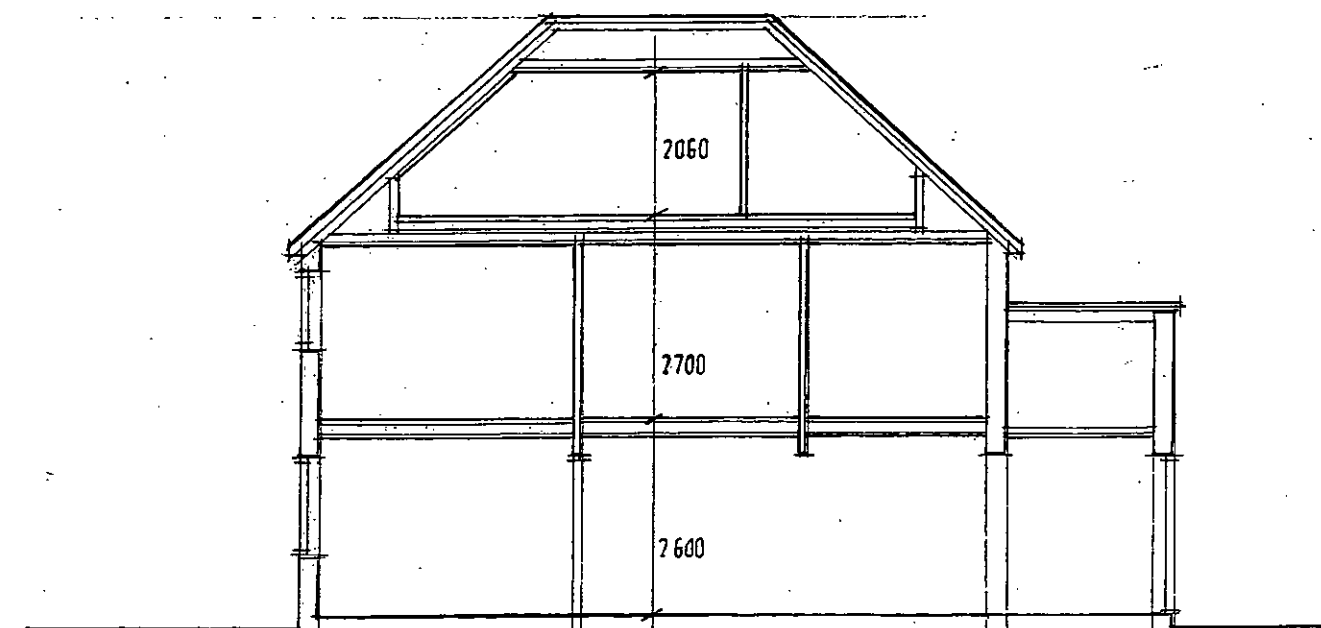

existing SECTION A - A

0 500 1000 2000 3000 4000 5000
 SCALE 1 : 100