




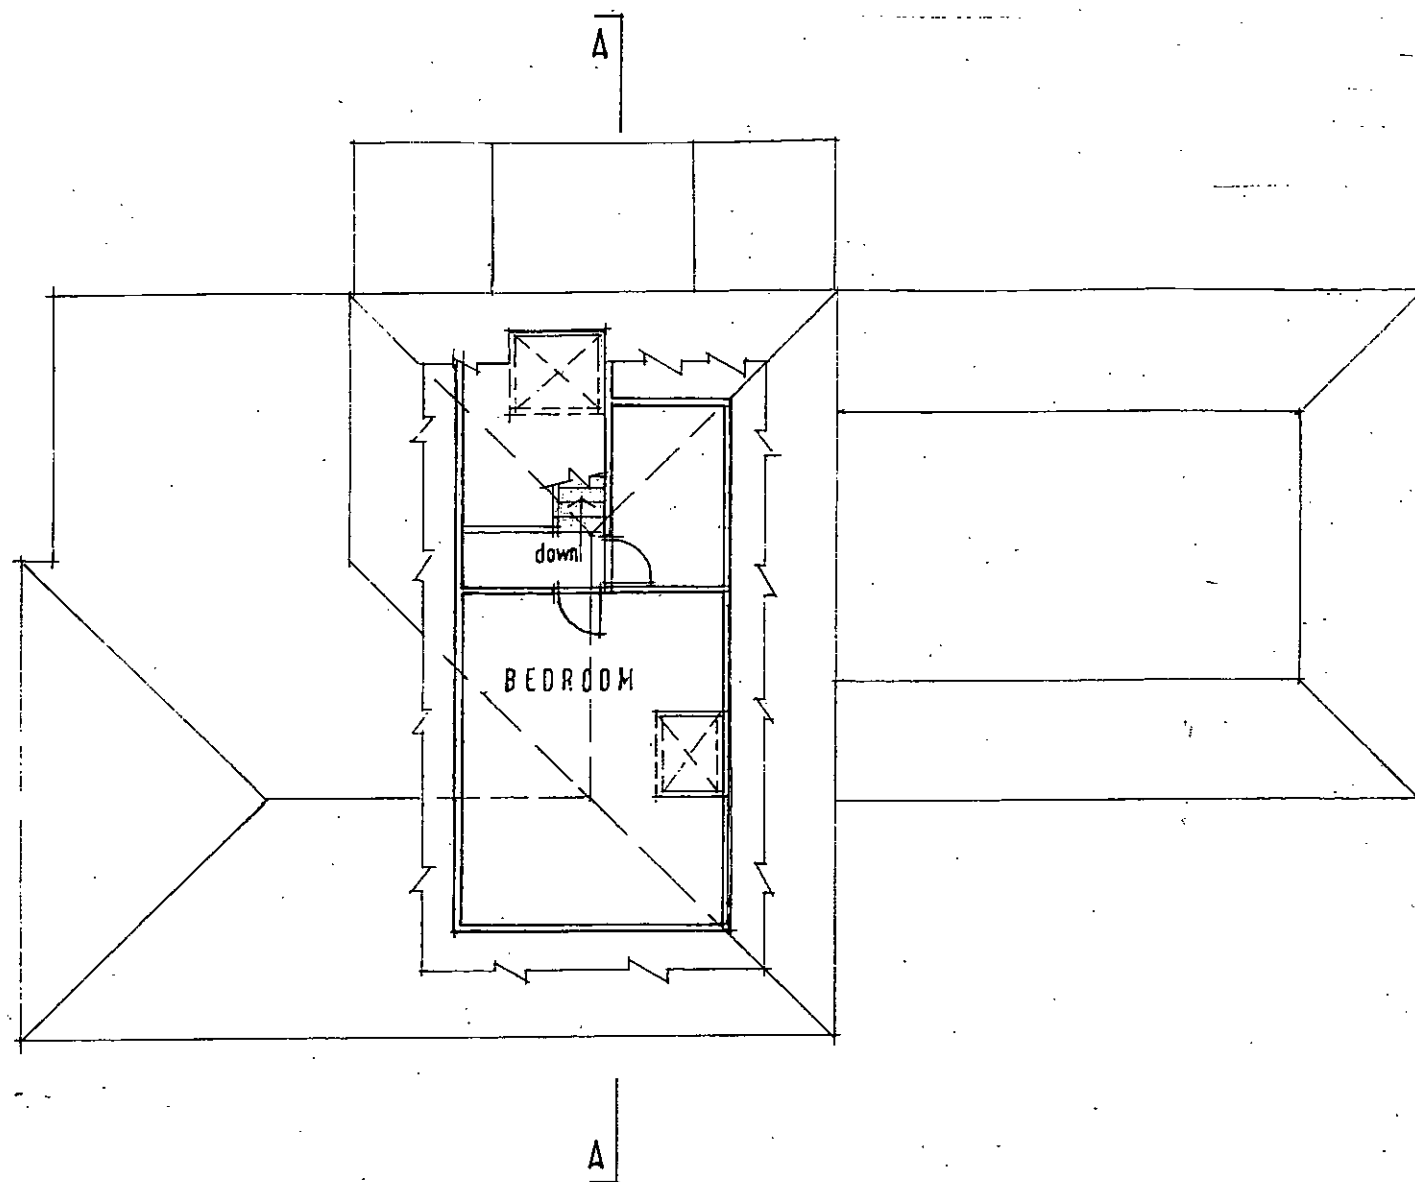

existing SECOND FLOOR PLAN

 

SCALE 1 : 100

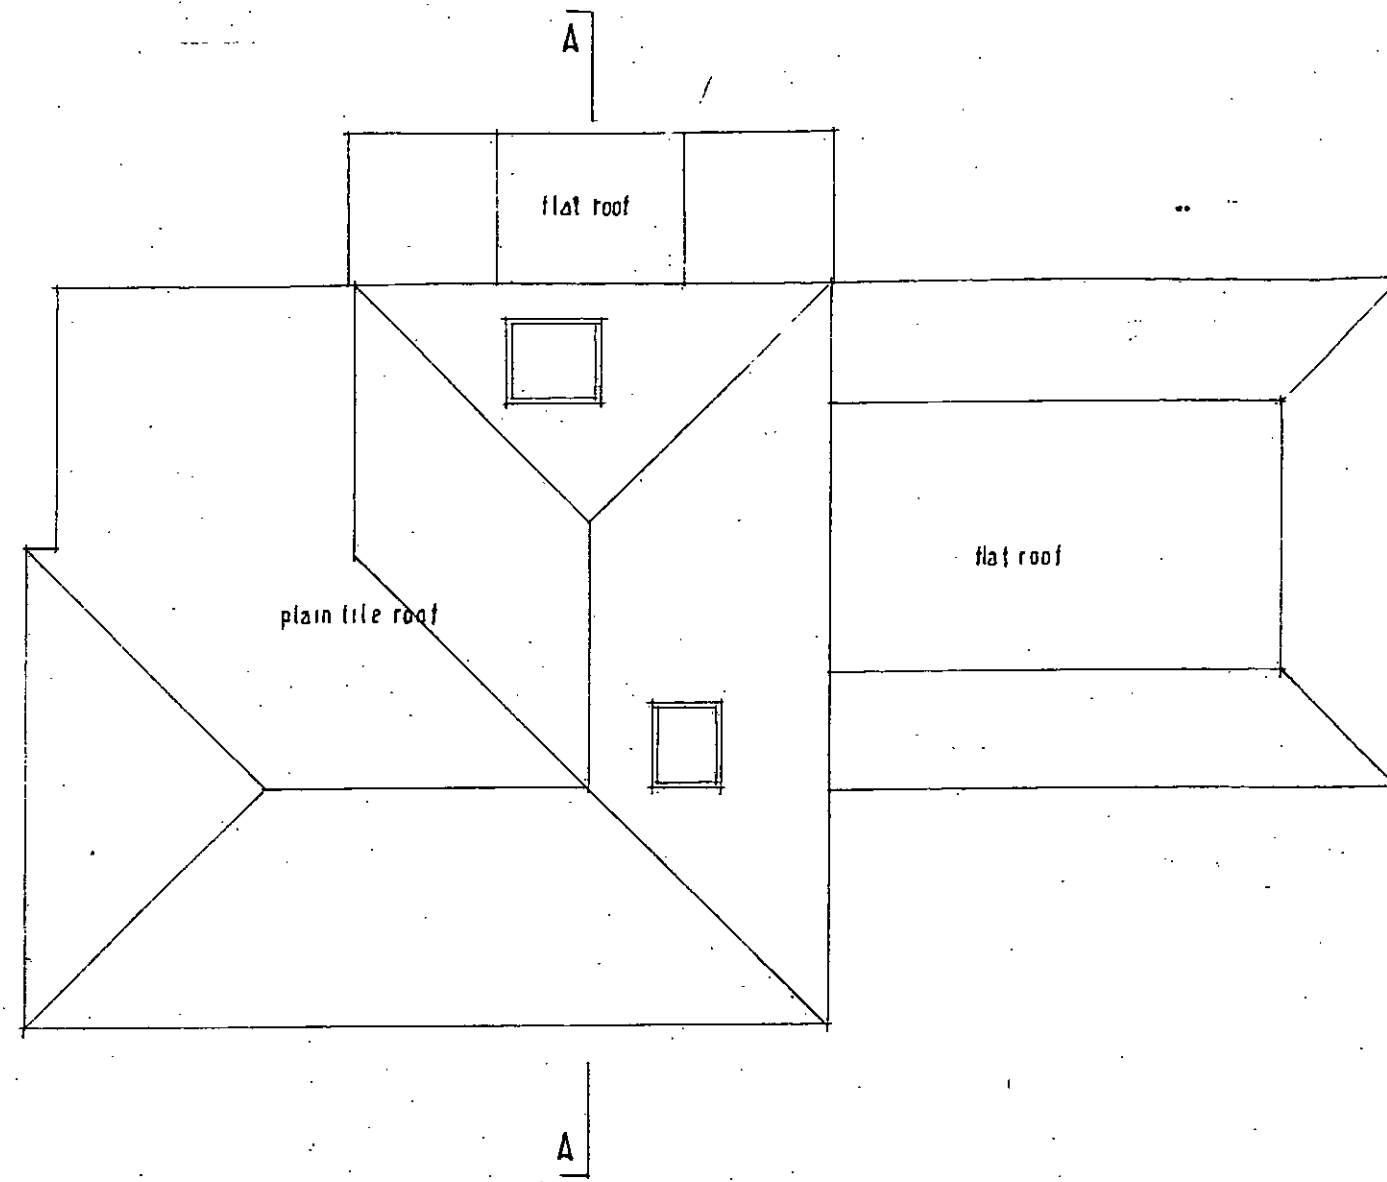

existing ROOF PLAN