


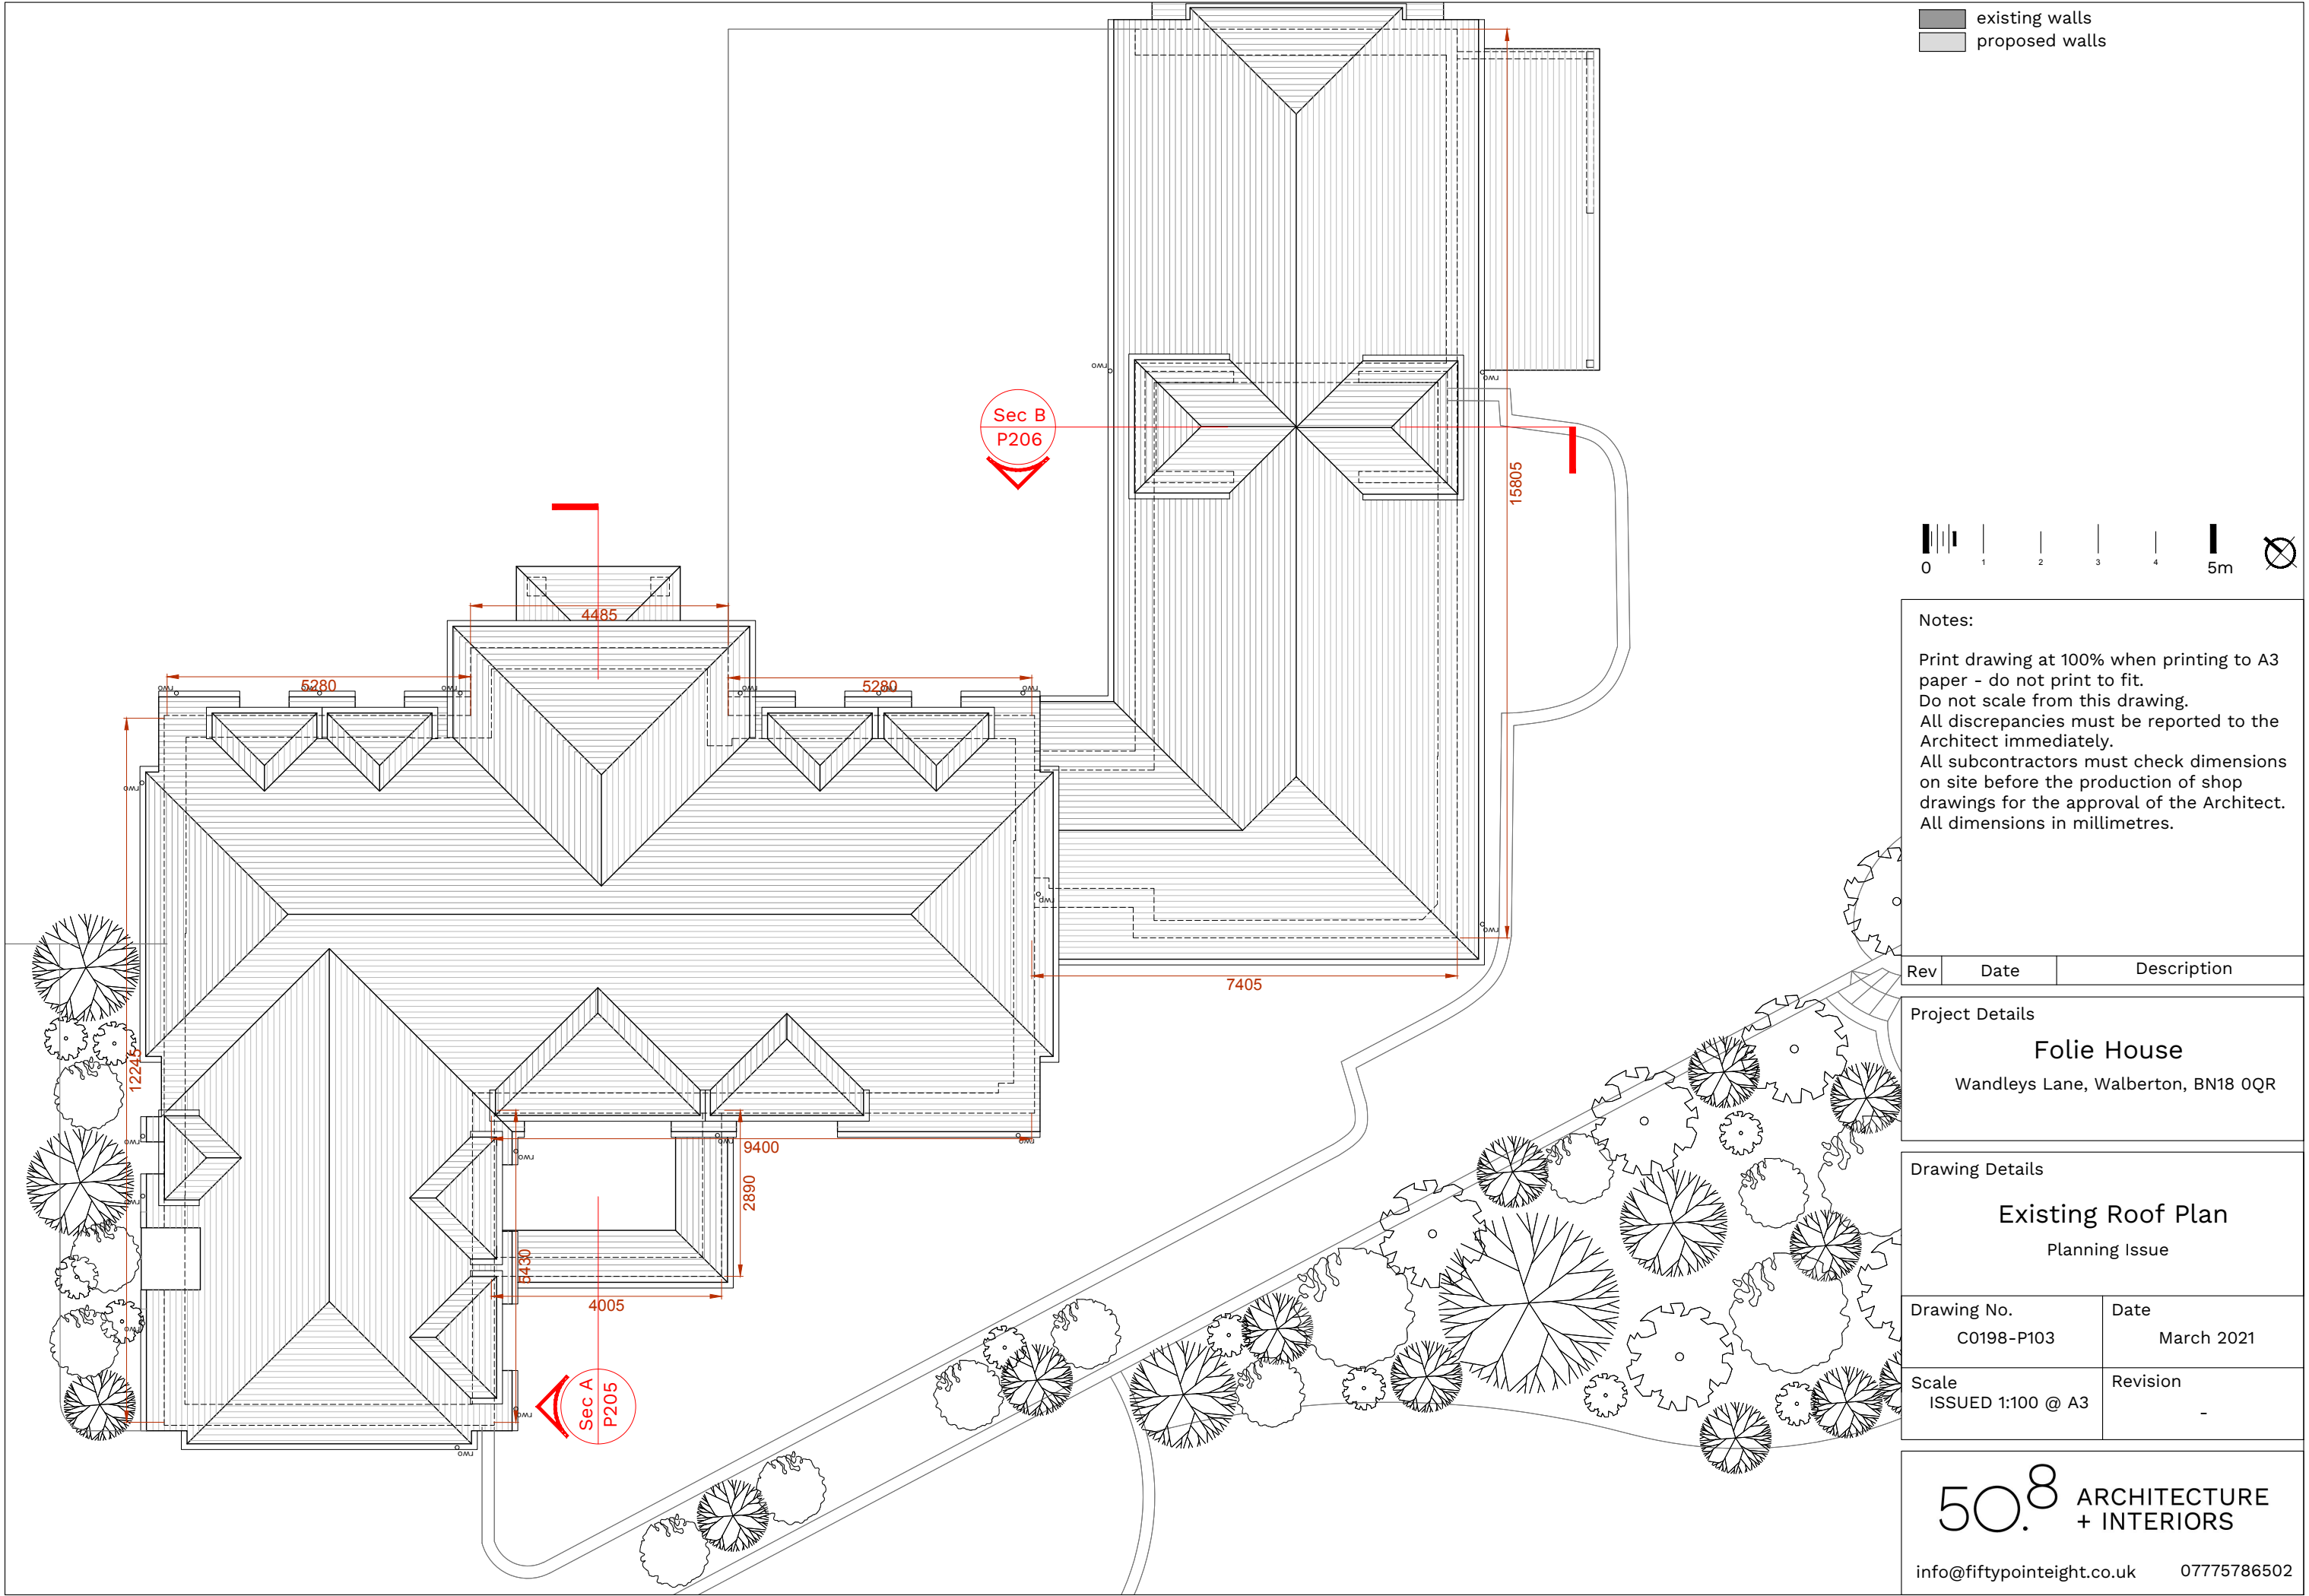

existing walls
proposed walls



Notes:
Print drawing at 100% when printing to A3 paper - do not print to fit.
Do not scale from this drawing.
All discrepancies must be reported to the Architect immediately.
All subcontractors must check dimensions on site before the production of shop drawings for the approval of the Architect.
All dimensions in millimetres.

Rev	Date	Description
-----	------	-------------

Project Details		
Folie House		
Wandleys Lane, Walberton, BN18 0QR		

Drawing Details	
Existing Roof Plan	
Planning Issue	
Drawing No. C0198-P103	Date March 2021
Scale ISSUED 1:100 @ A3	Revision -

50.8 ARCHITECTURE + INTERIORS

info@fiftypointeight.co.uk 07775786502