

7 HUNTERS MEWS, FONTWELL
PROPOSED

NOTES:

Dimensions to be checked on site before commencing work.
Any discrepancies shall be reported to the architect immediately.

Do not scale from these drawings except for planning purposes.

Use figured dimensions only.

Where applicable this drawing is to be read in conjunction with other consultants' drawings.

All drawings to be read in conjunction with specification and all other drawings including structural engineer and mechanical and electrical drawings / specification



FRONT ELEVATION
[south-west] 1:100




SIDE ELEVATION
[south-east] 1:100




REAR ELEVATION
[north-east] 1:100




SIDE ELEVATION
[north-west] 1:100

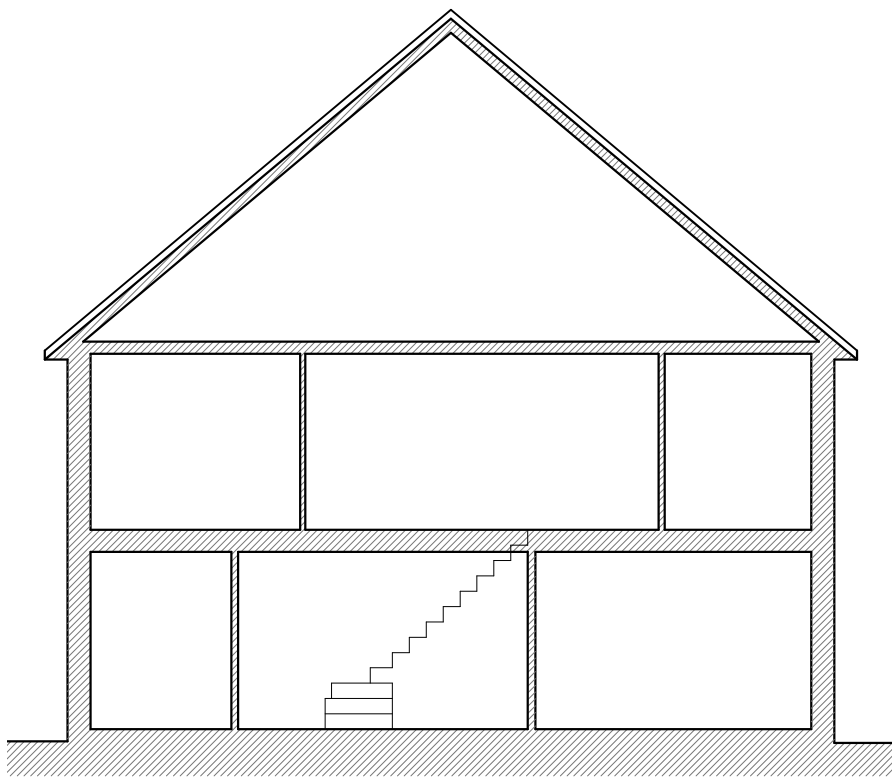


SECTION A-A
1:100

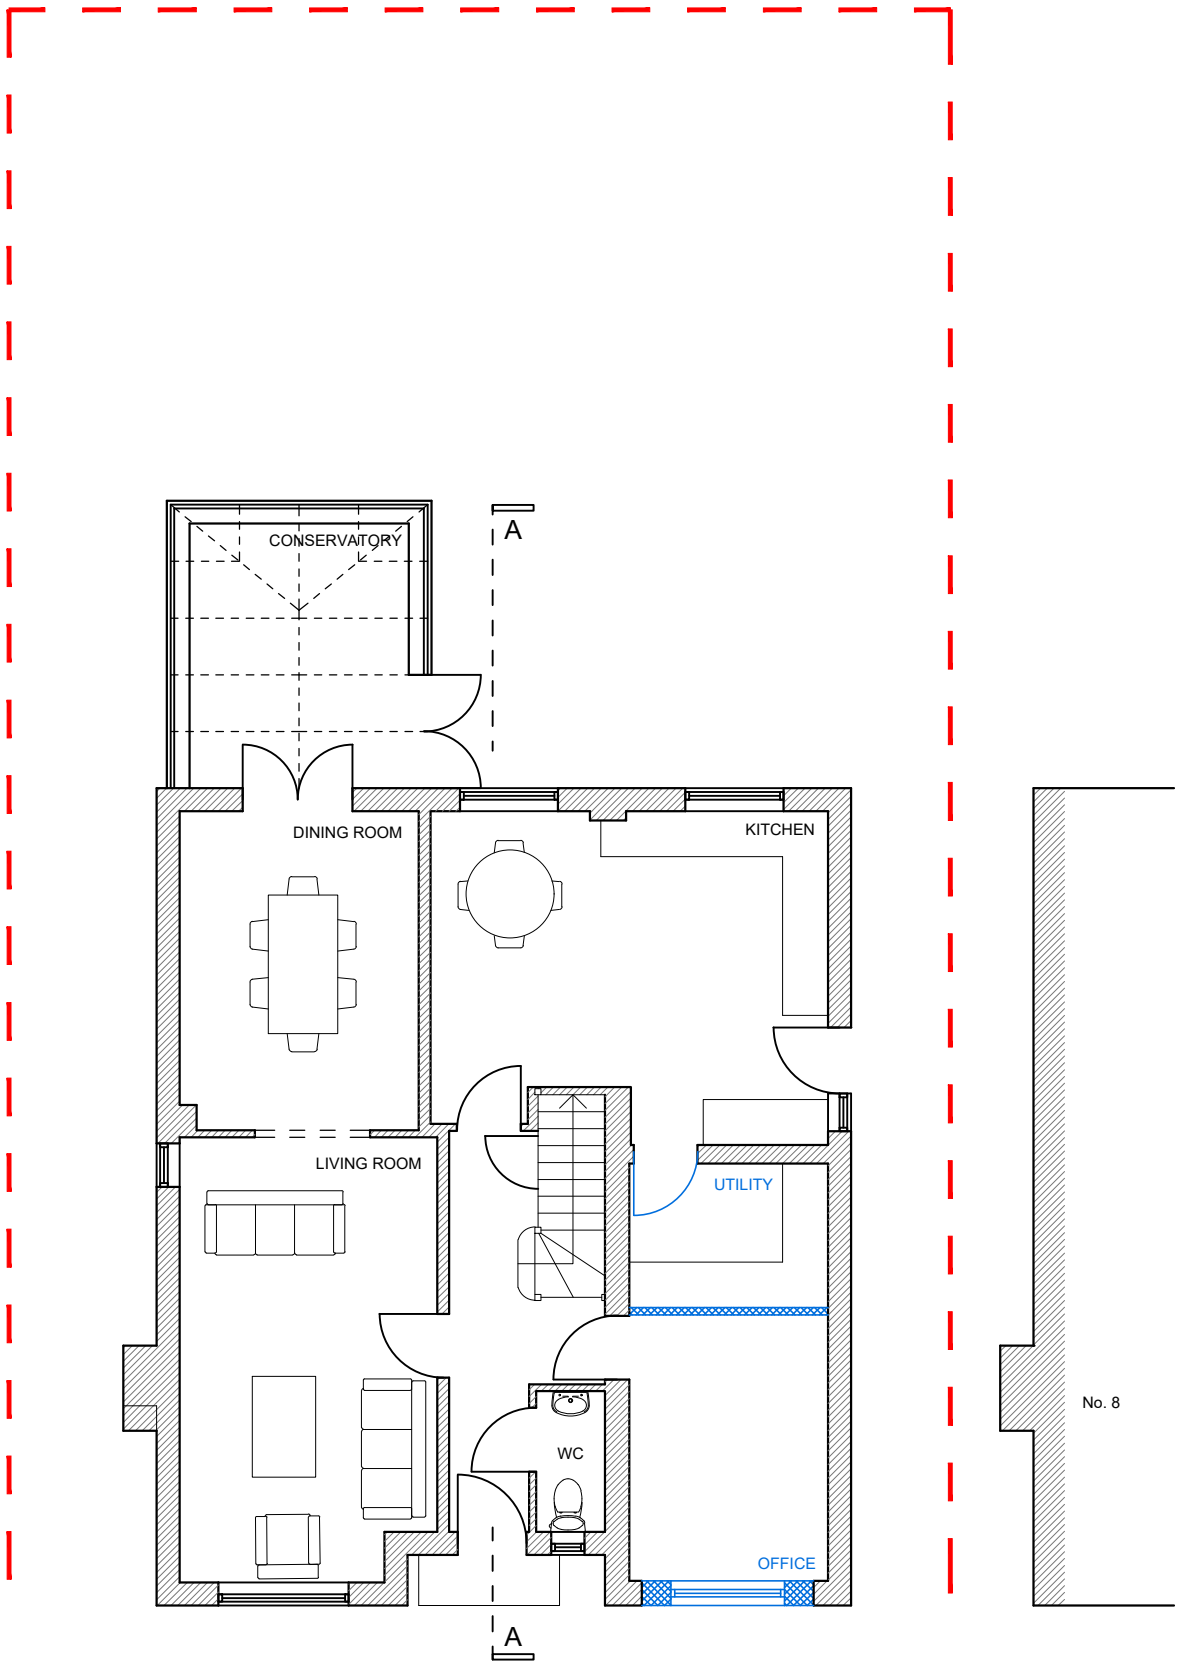


GROUND FLOOR PLAN
1:100

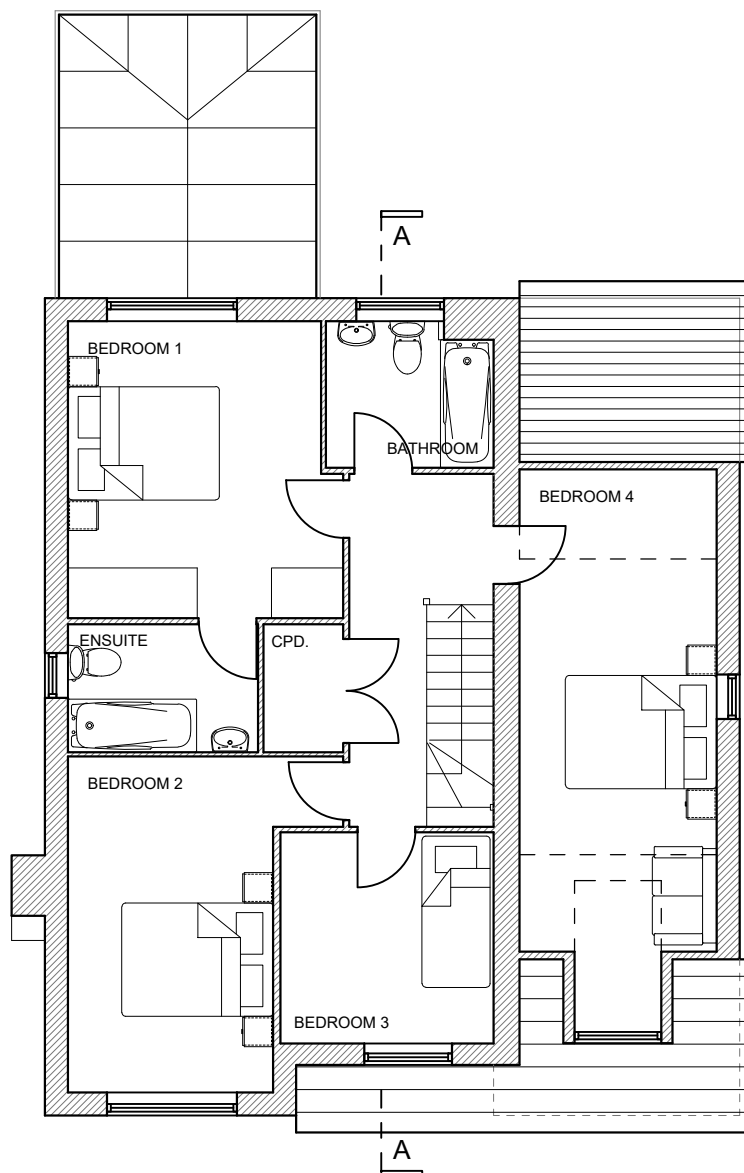

FIRST FLOOR PLAN
1:100

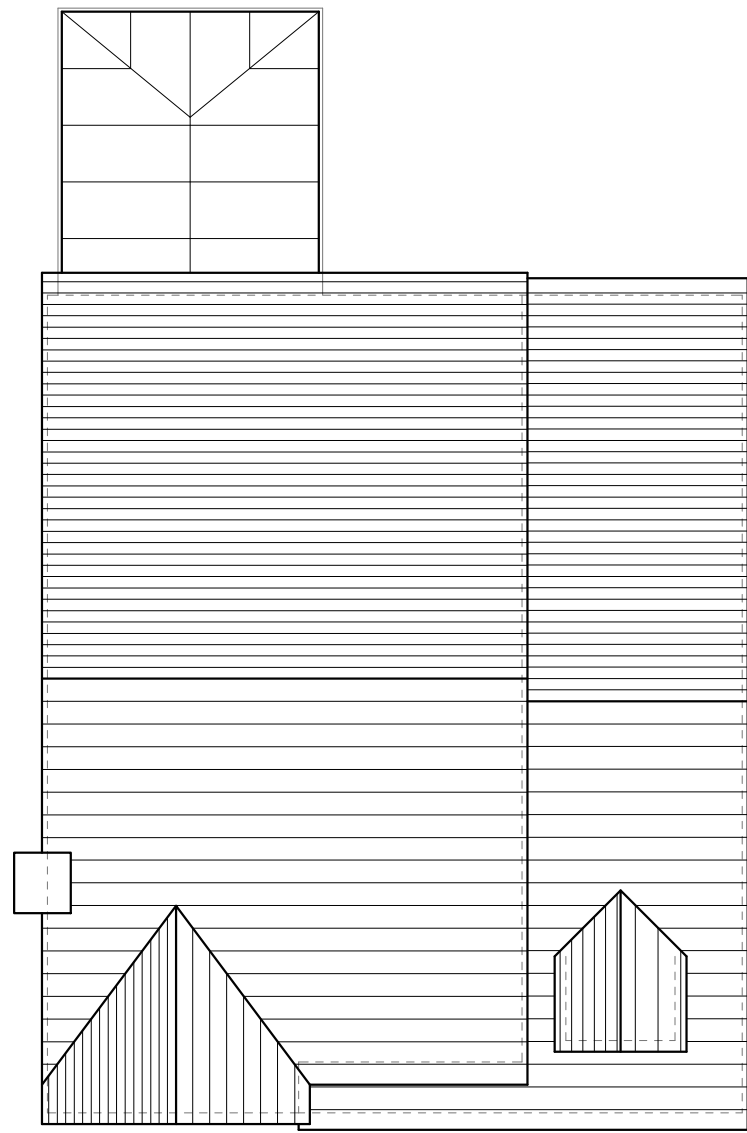


ROOF PLAN
1:100

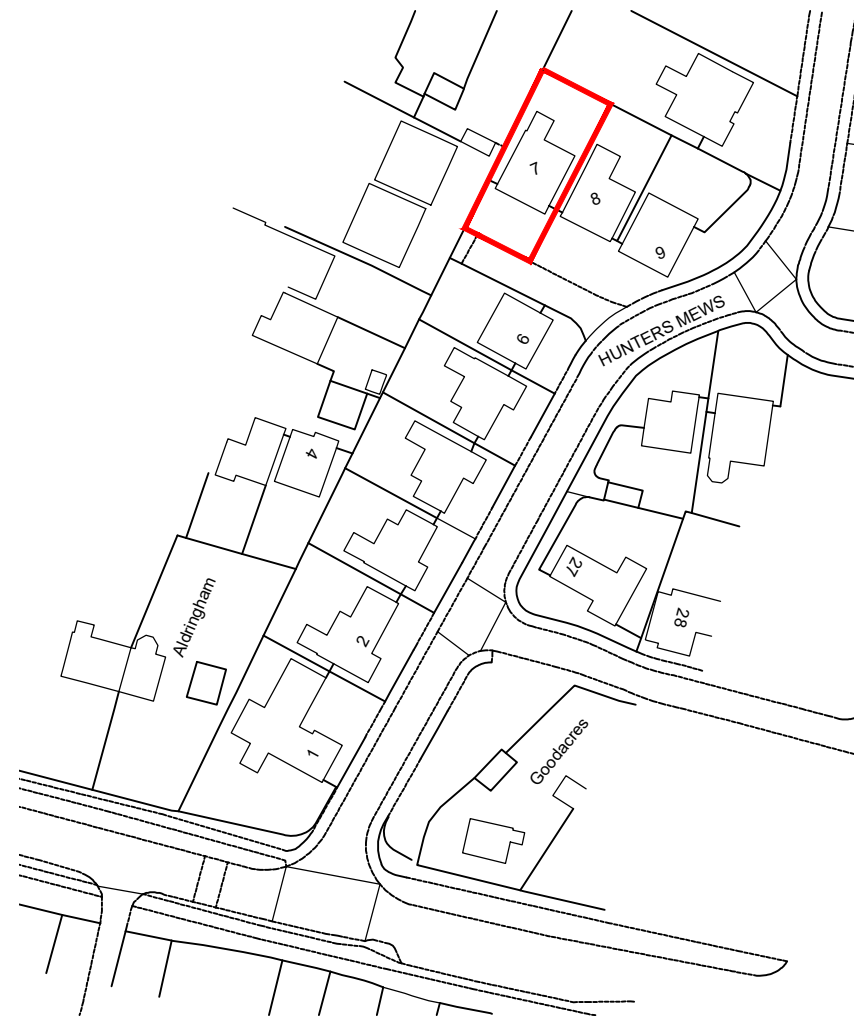

LOCATION PLAN
1:1250
Ordnance Survey (c) Crown Copyright 2020. All rights reserved.
Licence number 100022432



BLOCK PLAN
1:500

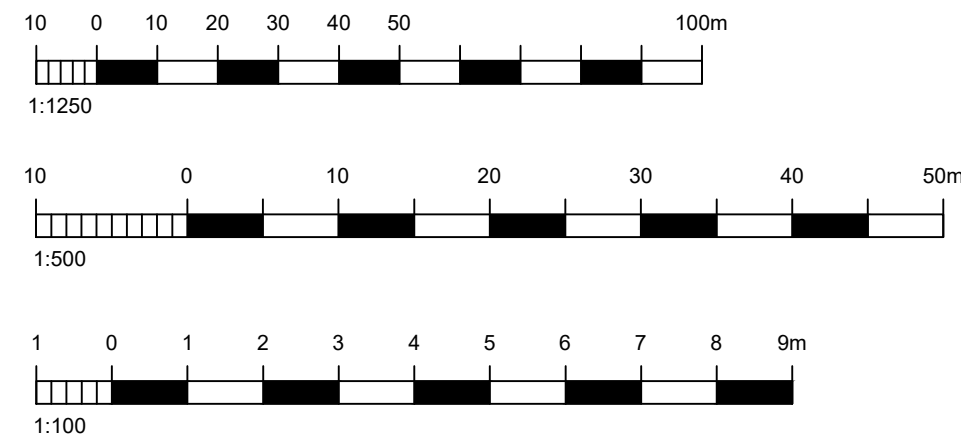

B	27/07	Existing utility door retained	NW
REV	DATE	AMENDMENT	DRAWN

hd
architects

Helyer Davies Architects Ltd
1 The Old Flour Mill,
Emsworth, PO10 7BT
01243 370 715
www.hdarchitects.co.uk mail@hdarchitects.co.uk

PROJECT
7 Hunters Mews
Fontwell
Arundel
West Sussex
BN18 0UW

DRAWING - PROPOSED

Plans	1:100 @ A1
Elevations & Section	1:100 @ A1
Block Plan	1:500 @ A1
Location Plan	1:1250 @ A1

DATE	JULY 2020	DRAWN	LL
DRAWING NUMBER	20080-02	REVISION	B