



Appendix A

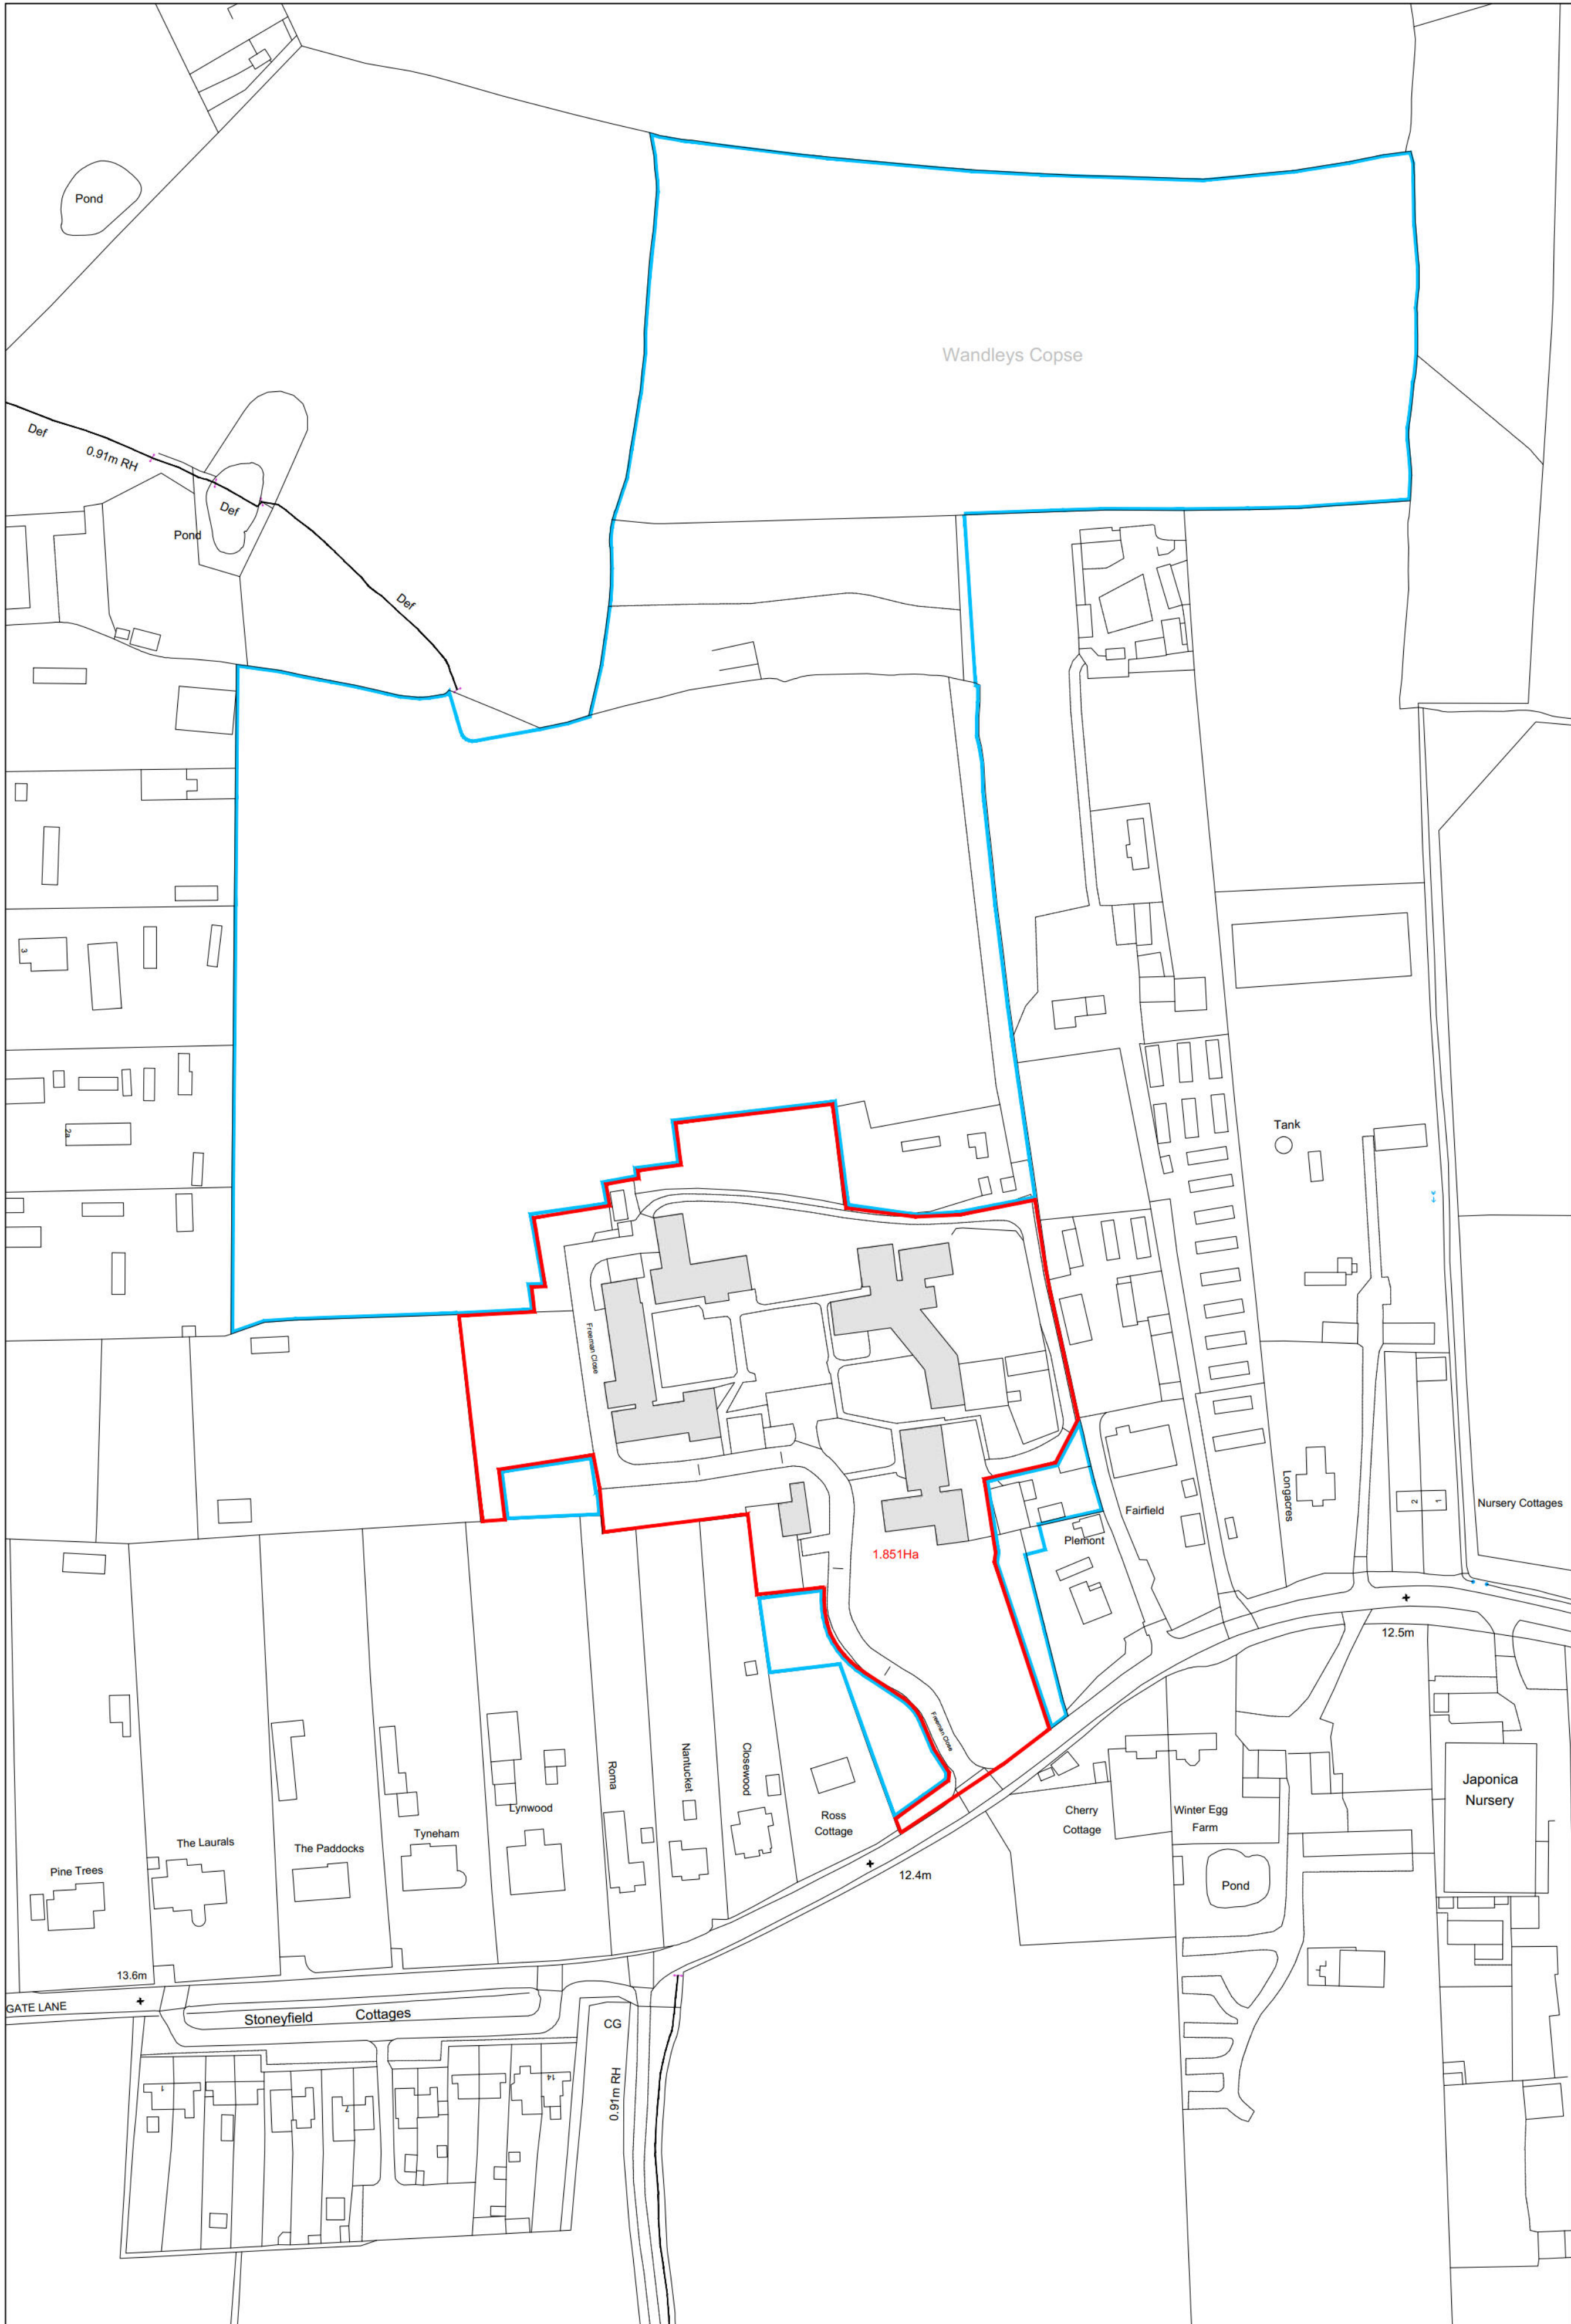

LOCATION
Site Plan at 1:1250

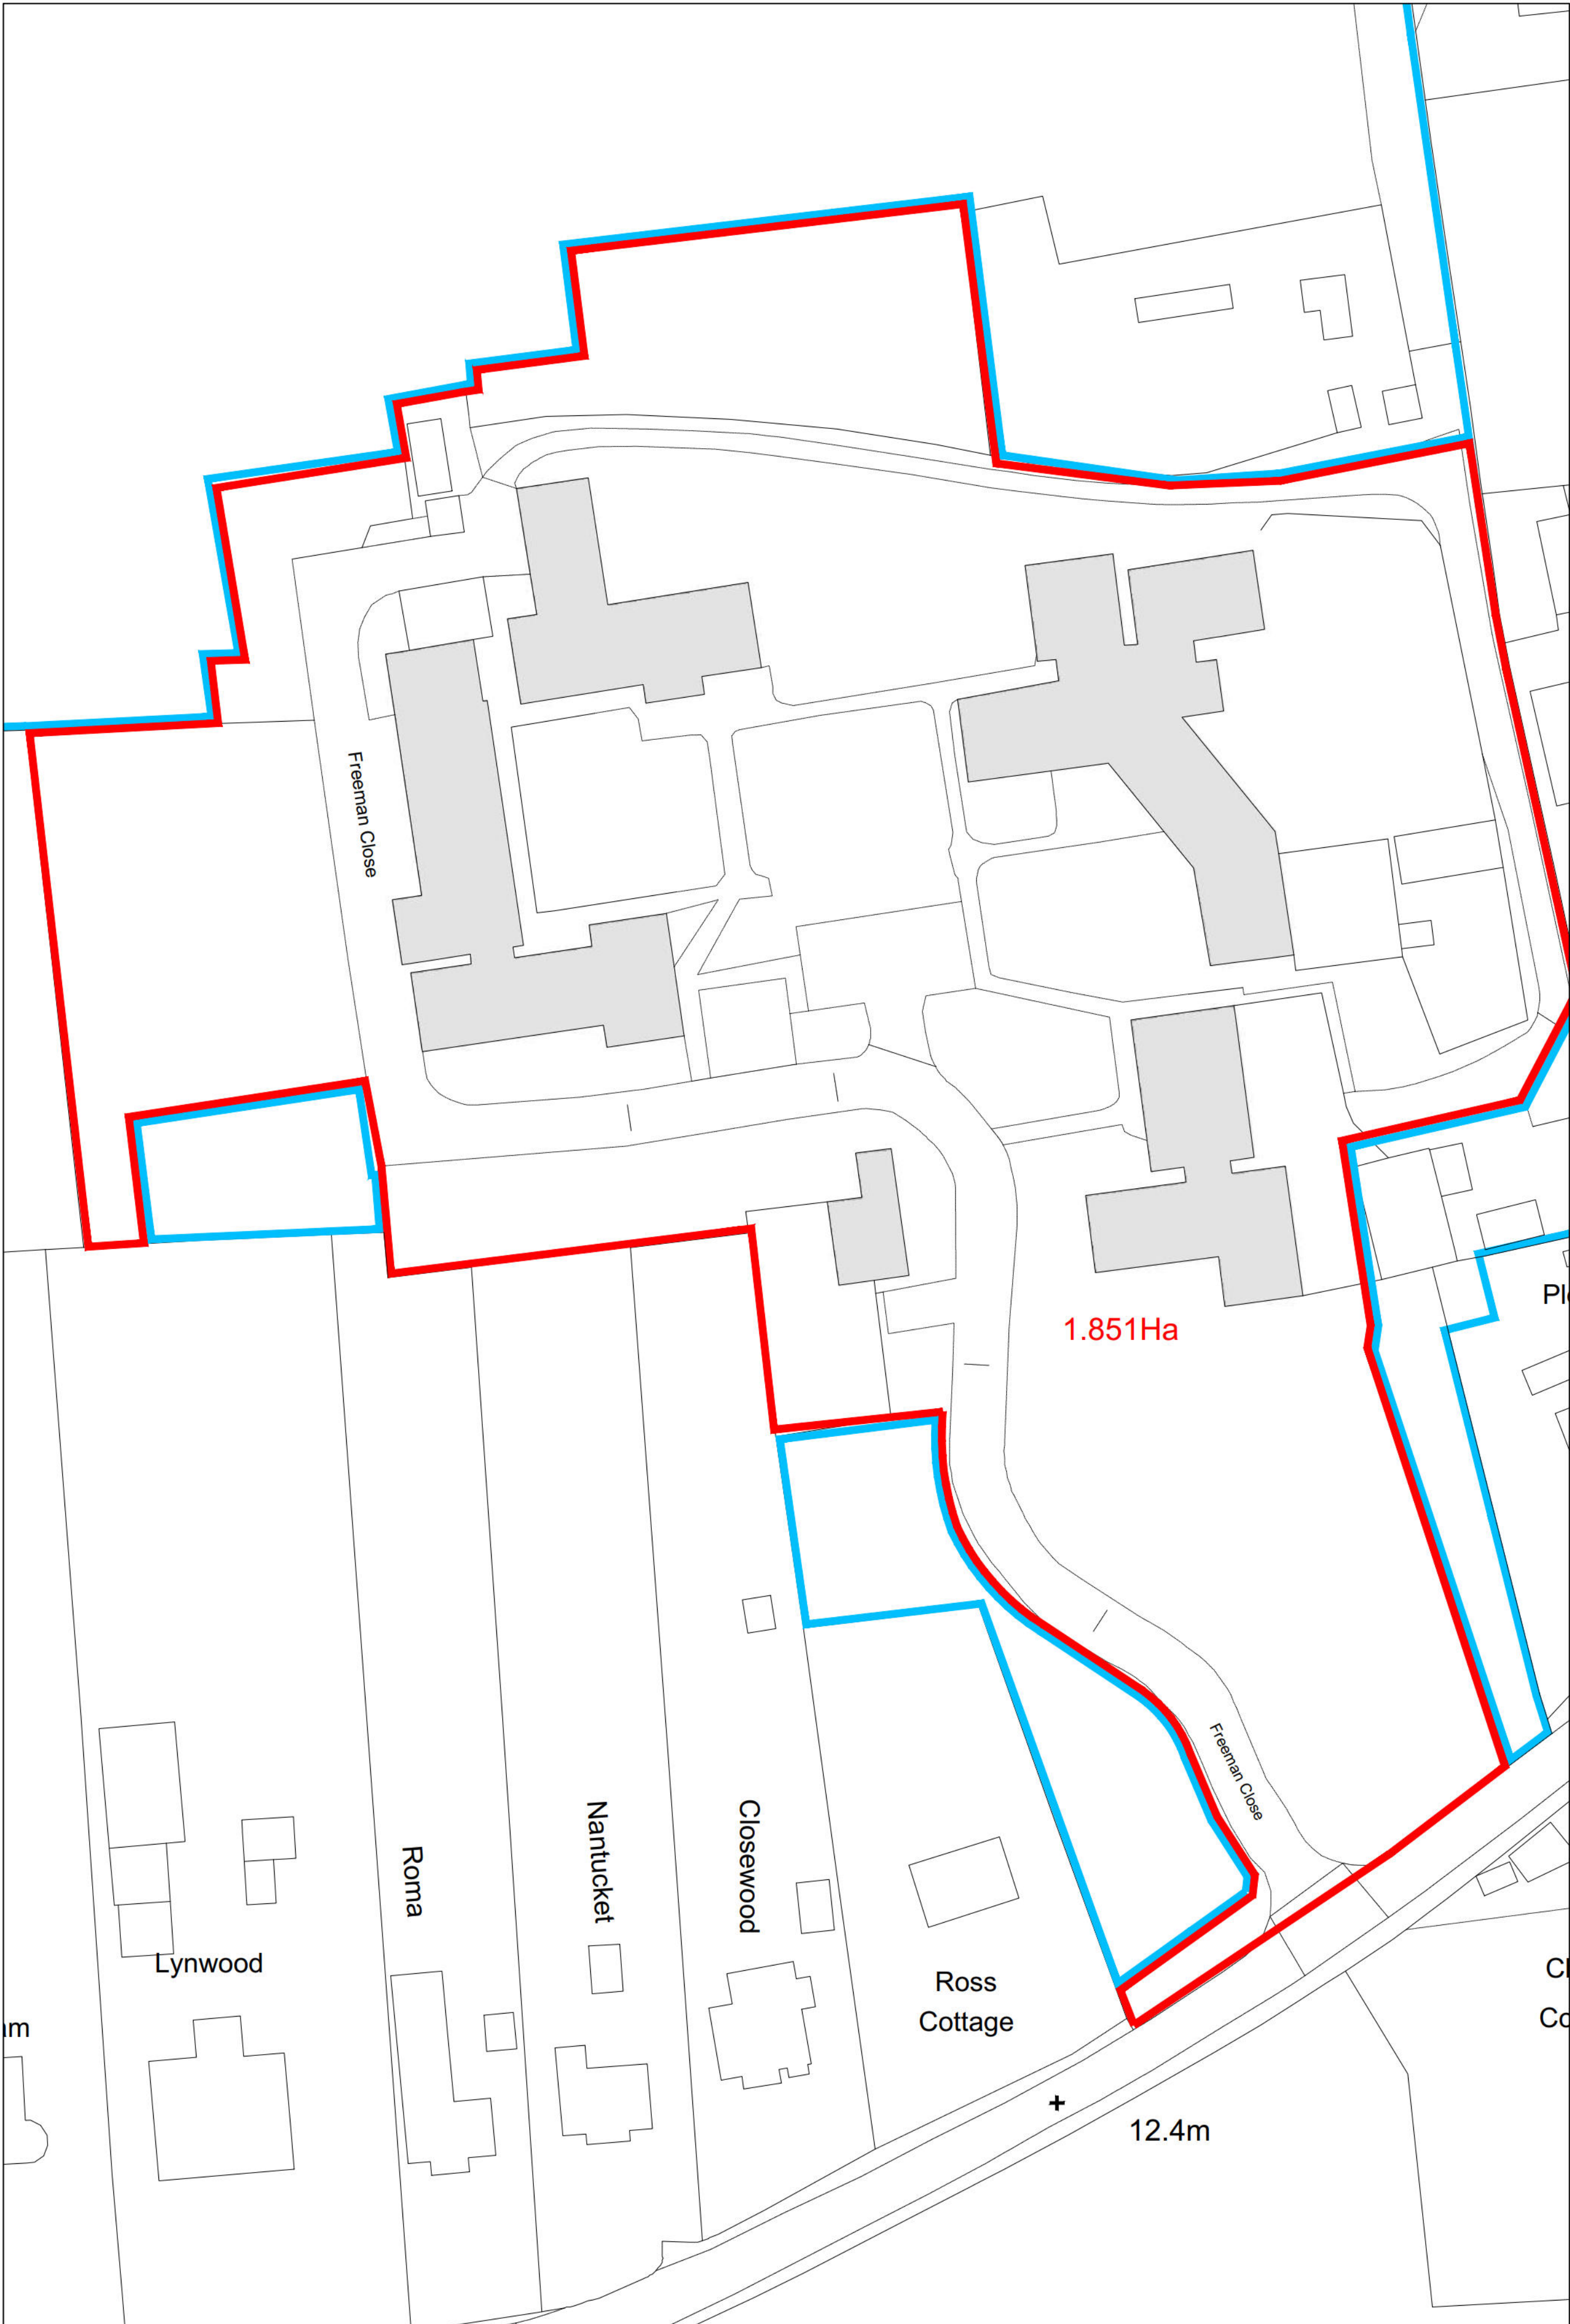

BLOCK
Site Plan at 1:500

HA - Hive and Apple Juice
DC - Day Centre
BC - Bramley Cottage
RF - Russett and Fortune
MC - Melrose Cottage
BA - Barn

NOTES

- The details shown are for design intent purposes only and are subject to further design development with suppliers and sub-contractors.
- Proposals subject to consultation and approval from Local Authority Planning Department and Building Control (or an Approved Inspector).
- This drawing can only be scaled for planning purposes. Any errors as a result of scaling will not be accepted.
- All setting out dimensions should be checked on site prior to construction and any discrepancies and/or omissions should be reported to the Architect immediately.
- This drawing is to be read in conjunction with all other plans, structural calculations and specifications.

PLANNING

Revisions

P8 - Issued for planning - KM (14.05.2026)

Project Address

Freeman Close,
Walberton,
Arundel,
BN18 0AE

LOCATION AND BLOCK
SITE PLANS

Scale A1 = As Shown
Drawn By Others/JF
Date 06.05.2025

Project No.	Sheet No.	Rev.
24080	101	P8

HA: HIVE AND APPLE JUICE

RF: RUSSETT AND FORTUNE

DC: DAY CENTRE

BC: BRAMLEY COTTAGE

MC: MELROSE COTTAGE



- NOTES
- The details shown are for design intent purposes only and are subject to further design development with suppliers and sub-contractors.
 - Proposals subject to consultation and approval from Local Authority Planning Department and Building Control (or an Approved Inspector).
 - This drawing can only be scaled for planning purposes. Any errors as a result of scaling will not be accepted.
 - All setting out dimensions should be checked on site prior to construction and any discrepancies and/or omissions should be reported to the Architect immediately.
 - This drawing is to be read in conjunction with all other plans, structural calculations and specifications.

CAD

Critchley Architecture And Design Ltd.
Contact: 03992 474 919 | info@caad.online
The Old Bakery, 34 North Street, Havant, PO9 1PT

PLANNING

Revisions

P3 - Issued for planning - KM (14.05.2026)

Project Address

Freeman Close,
Wallberton,
Arundel,
BN18 0AE

EXISTING SITE PLAN


Scale A1 = 1:500 / A3 = 1:1000
Drawn By Others/JF
Date 08.05.2025

Project No.	Sheet No.	Rev.
24080	103	P3


HA - Hive and Apple Juice
DC - Day Centre
BC - Bramley Cottage
RF - Russett and Fortune
MC - Melrose Cottage
BA - Barn

SCALE BAR 1:500



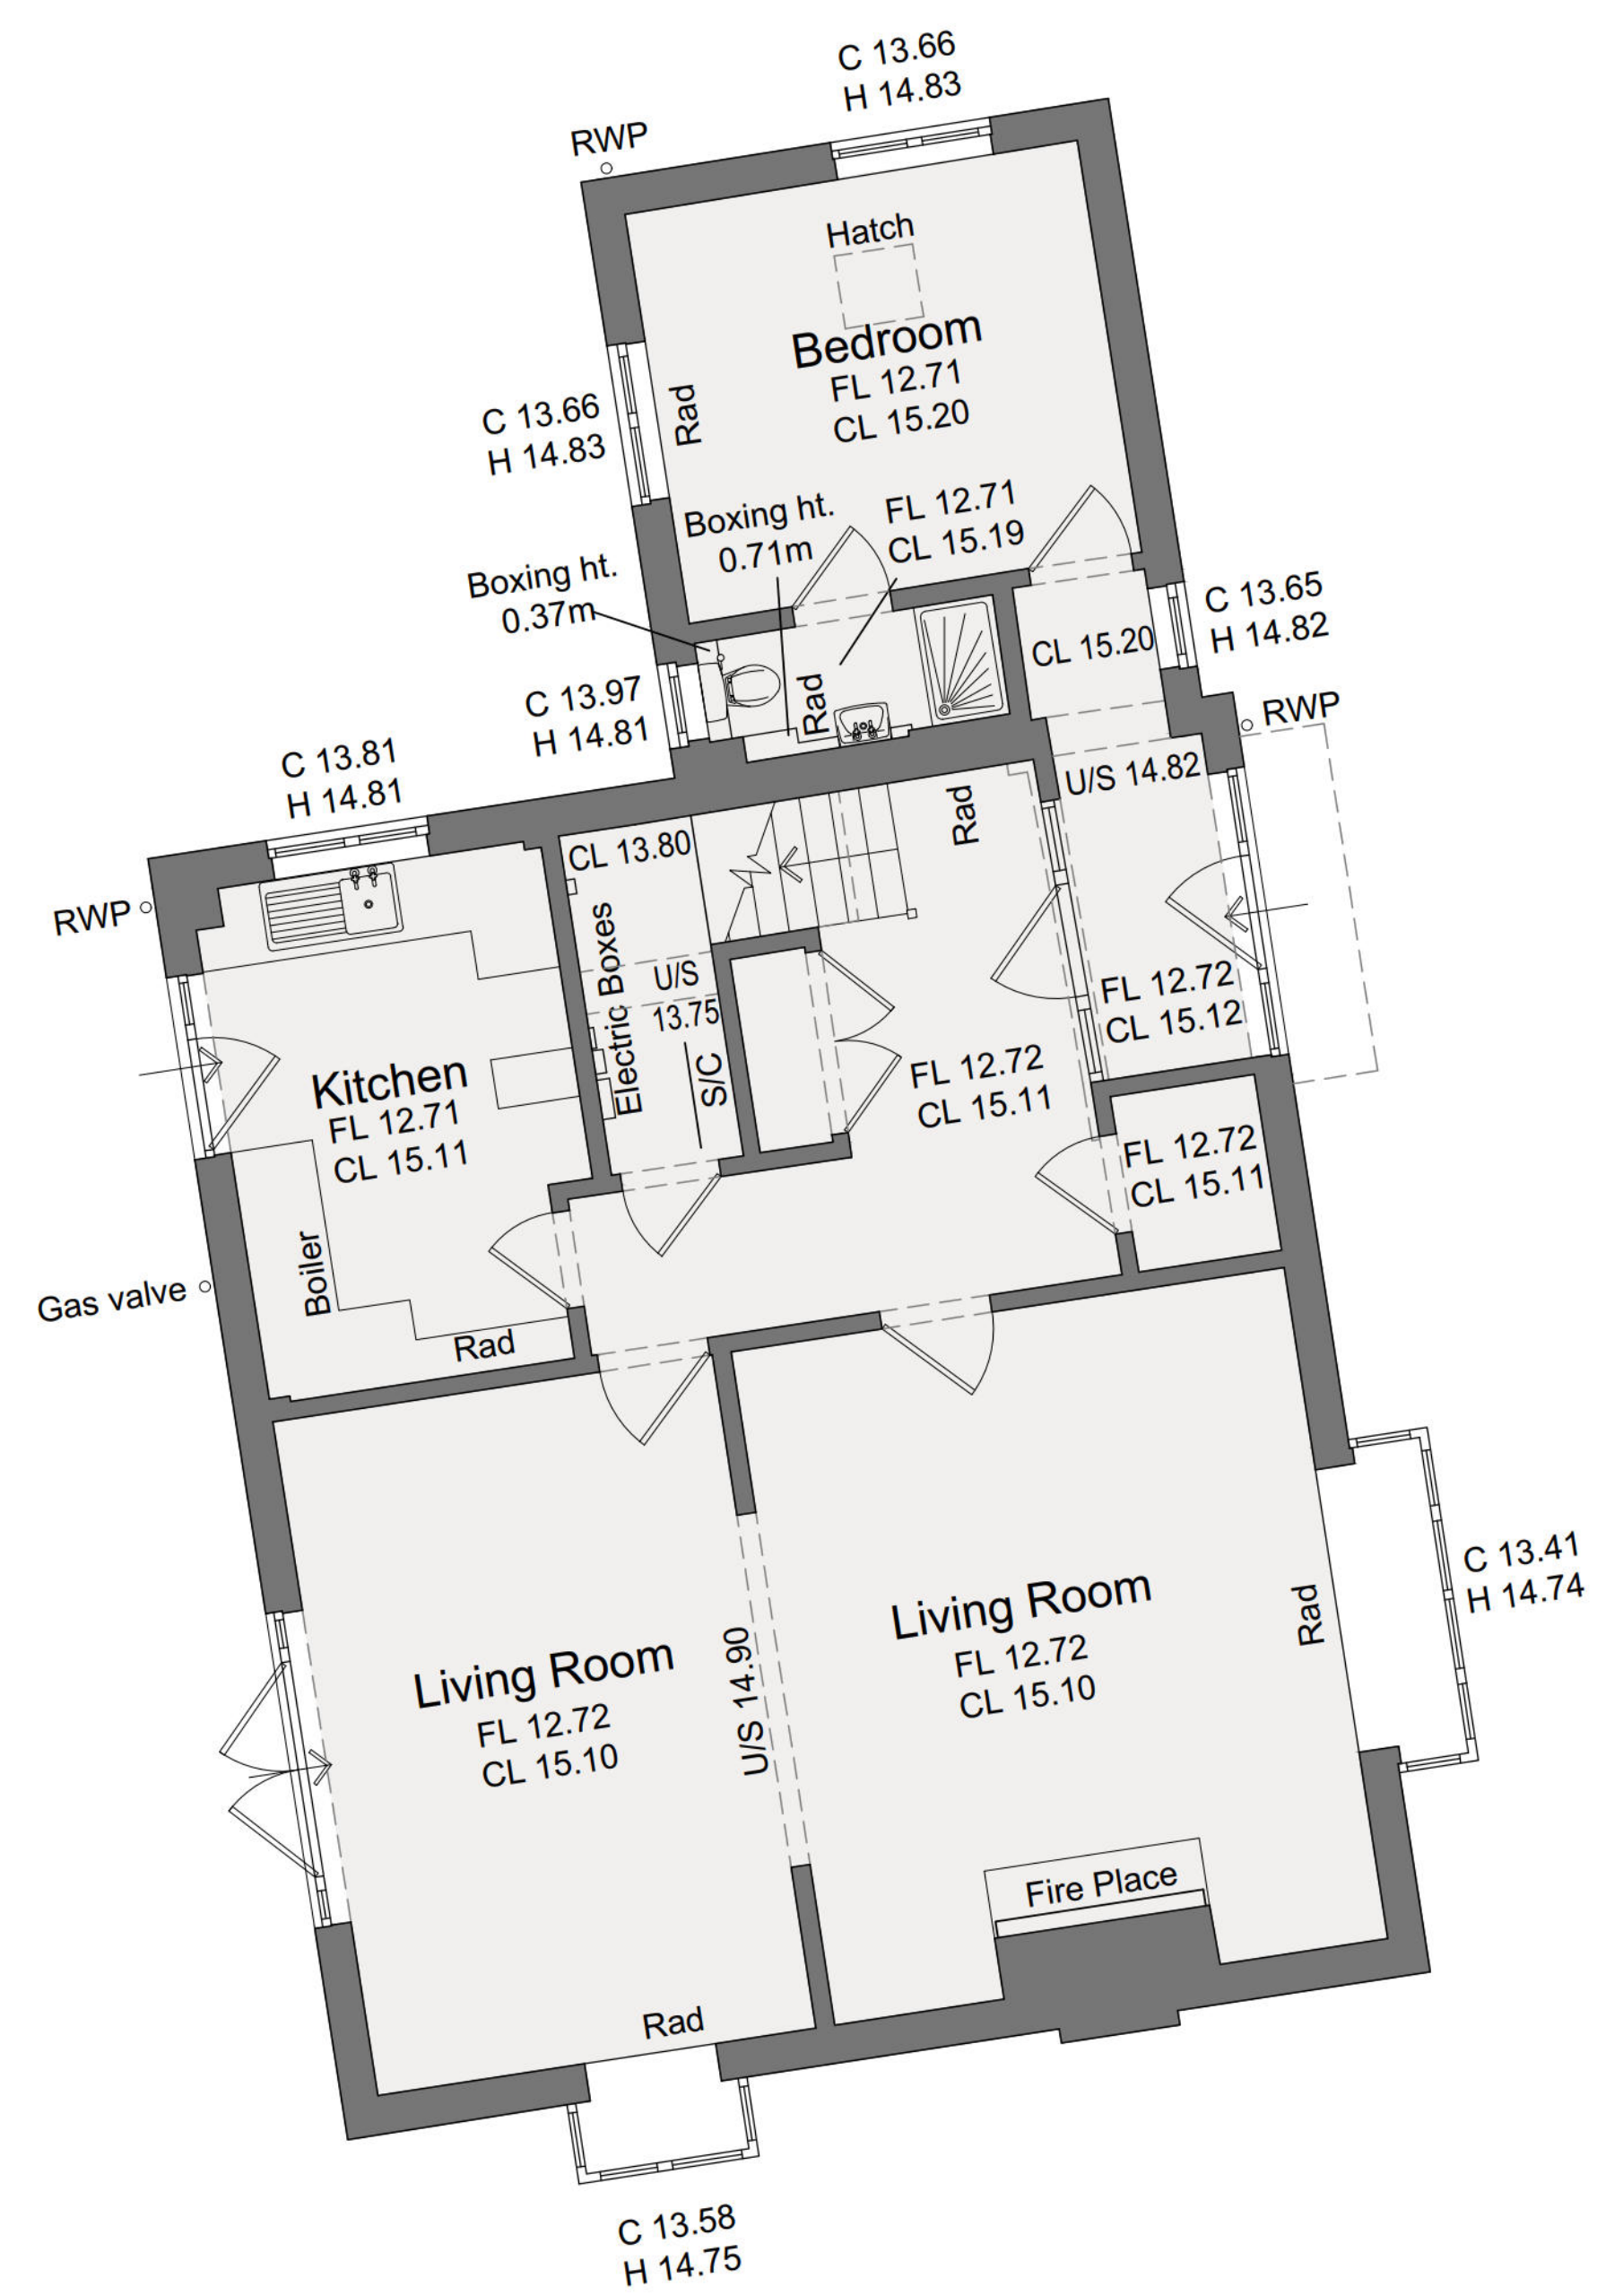

GROUND
FLOOR PLAN

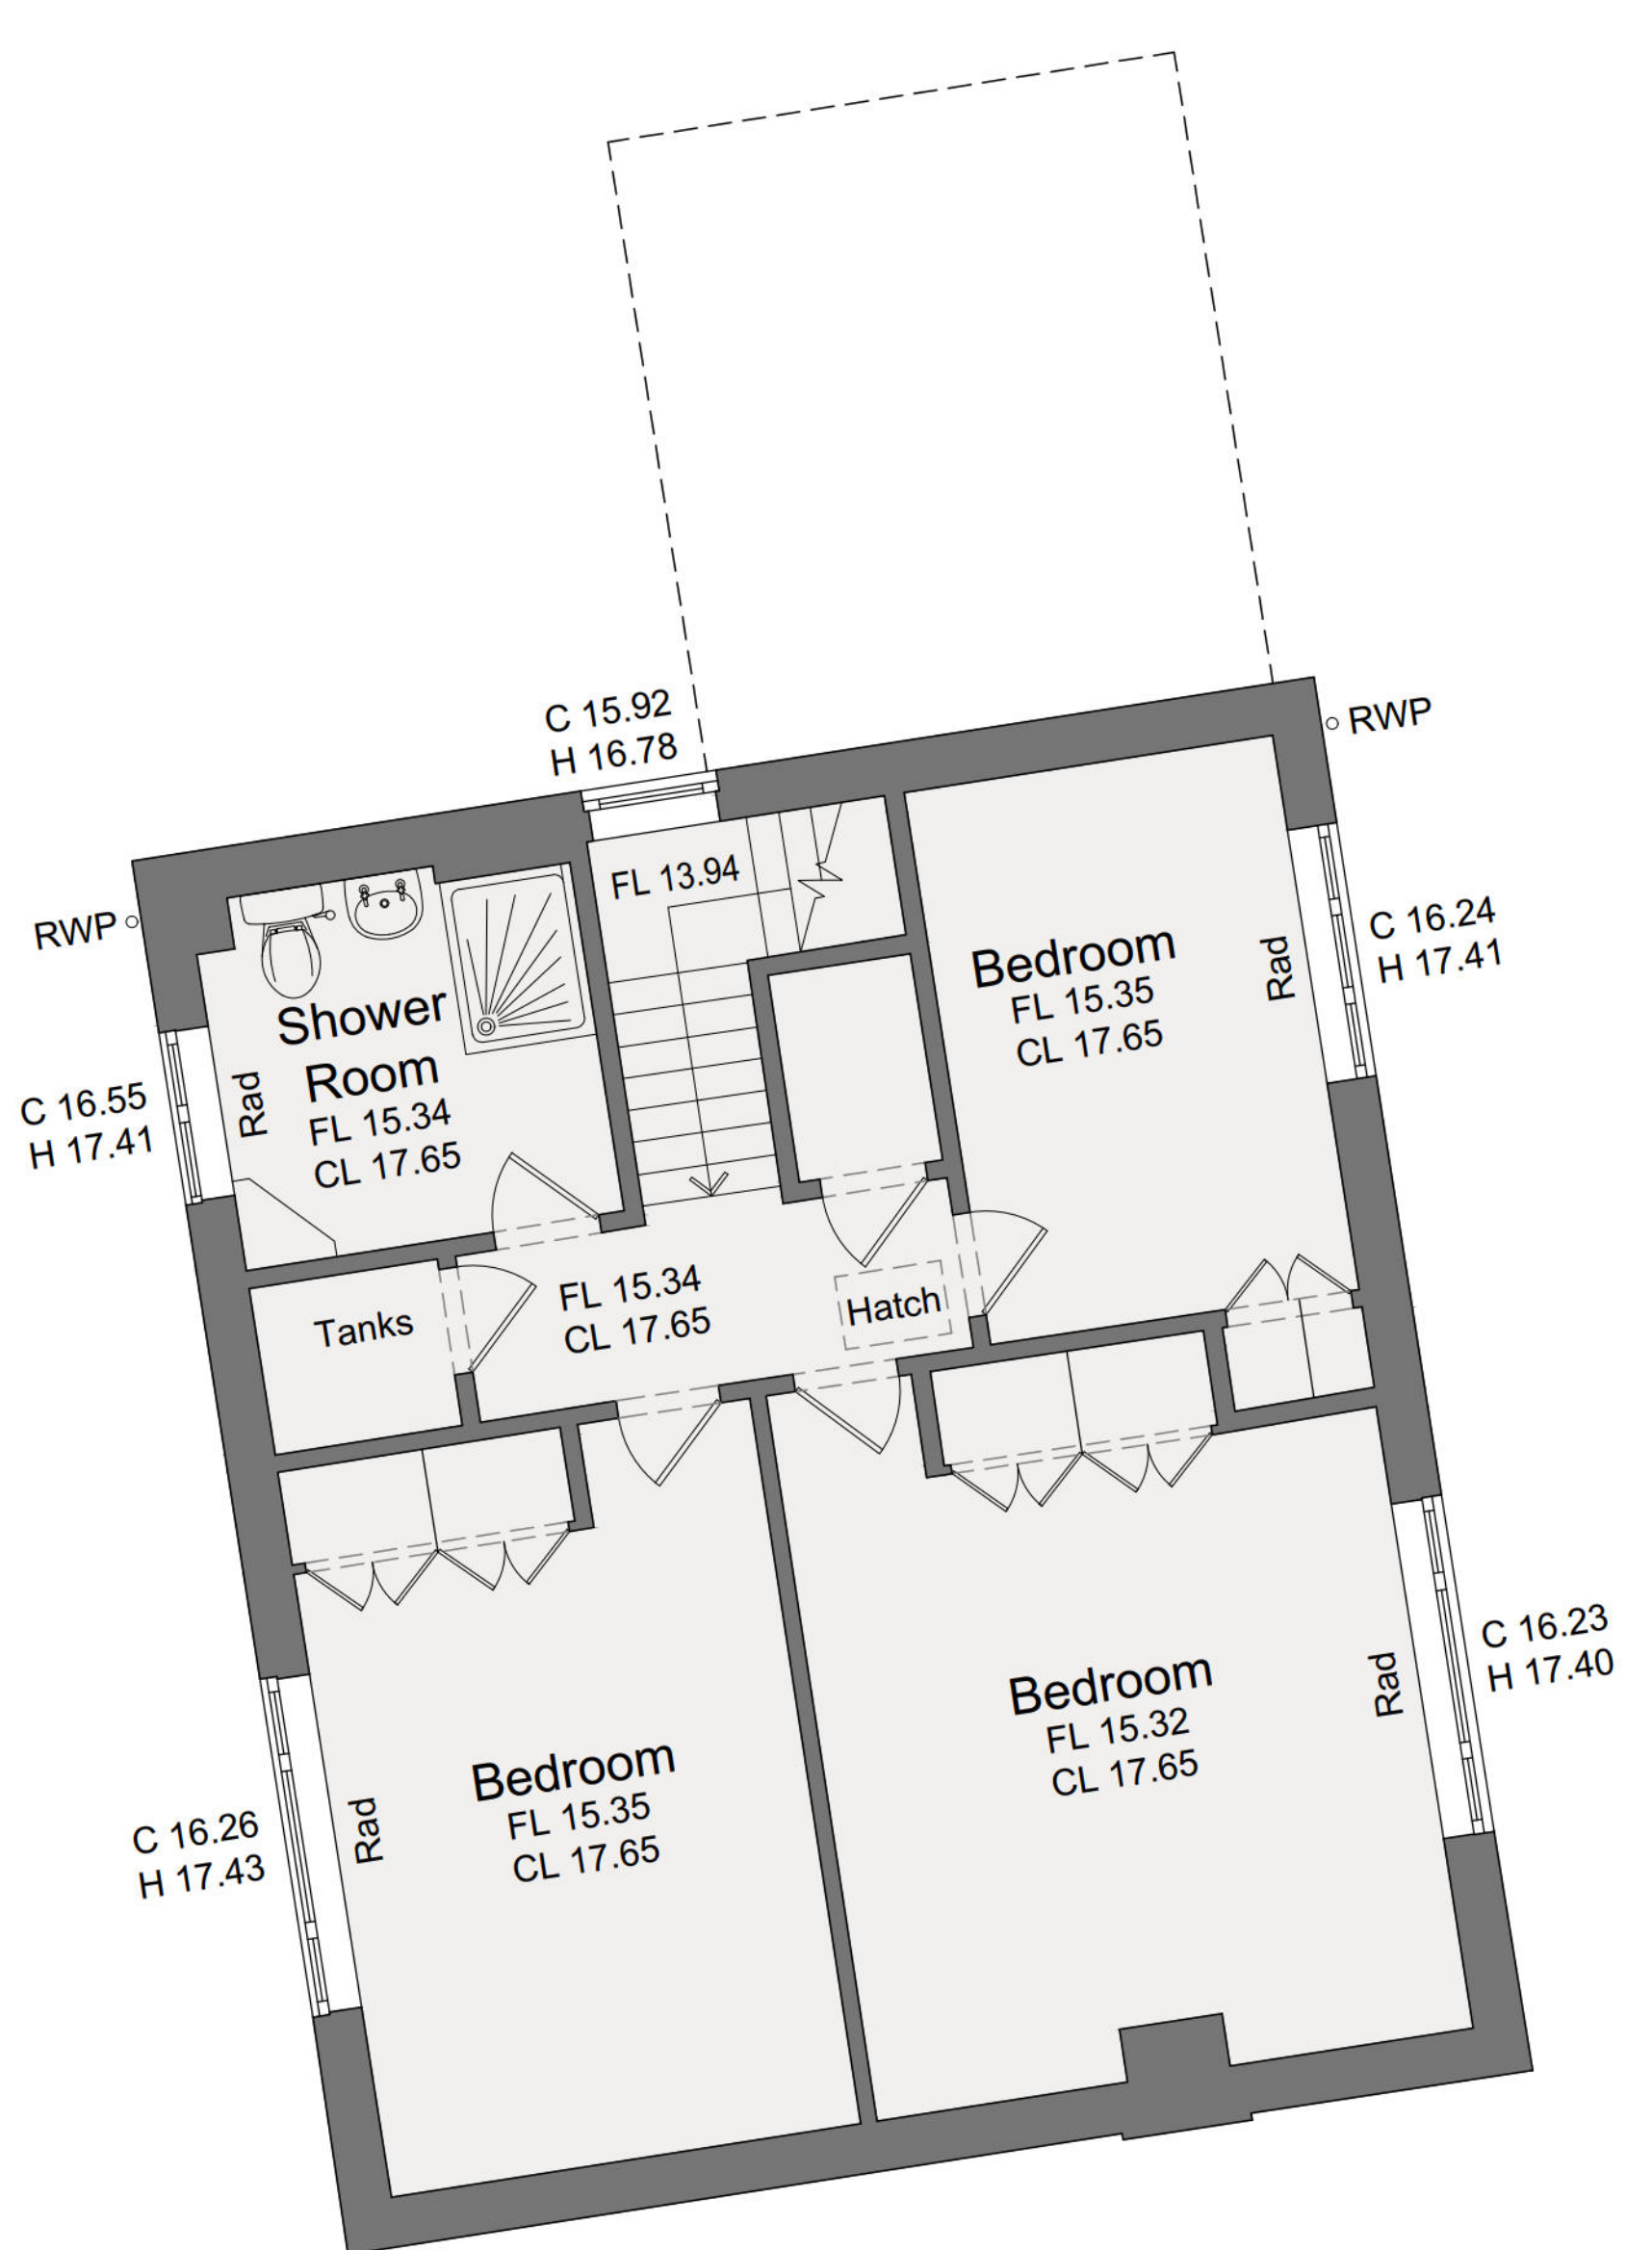

FIRST
FLOOR PLAN



GIA = 149m²

HA - Hive and Apple Juice
DC - Day Centre
BC - Bramley Cottage
RF - Russett and Fortune
MC - Melrose Cottage
BA - Barn

NOTES

- The details shown are for design intent purposes only and are subject to further design development with suppliers and sub-contractors.
- Proposals subject to consultation and approval from Local Authority Planning Department and Building Control (or an Approved Inspector).
- This drawing can only be scaled for planning purposes. Any errors as a result of scaling will not be accepted.
- All setting out dimensions should be checked on site prior to construction and any discrepancies and/or omissions should be reported to the Architect immediately.
- This drawing is to be read in conjunction with all other plans, structural calculations and specifications.

PLANNING

Revisions

P3 - Issued for planning - KM (14.05.2026)

Project Address

Freeman Close,
Walberton,
Arundel,
BN18 0AE


BRAMLEY COTTAGE
EXISTING FLOOR PLANS

Scale A1 = 1:50 / A3 = 1:100
Drawn By Others/JF
Date 29.04.2025

Project No.	Loc.	Sheet No.	Rev.
24080	BC	221	P3



GROUND
FLOOR PLAN

 

GIA = 541m²

HA - Hive and Apple Juice
DC - Day Centre
BC - Bramley Cottage
RF - Russett and Fortune
MC - Melrose Cottage
BA - Barn

NOTES

- The details shown are for design intent purposes only and are subject to further design development with suppliers and sub-contractors.
- Proposals subject to consultation and approval from Local Authority Planning Department and Building Control (or an Approved Inspector).
- This drawing can only be scaled for planning purposes. Any errors as a result of scaling will not be accepted.
- All setting out dimensions should be checked on site prior to construction and any discrepancies and/or omissions should be reported to the Architect immediately.
- This drawing is to be read in conjunction with all other plans, structural calculations and specifications.

Critchley Architecture And Design Ltd.
Contact: 0390 474 919 | info@caad.online
The Old Bakery, 34 North Street, Havant, PO9 1PT

PLANNING

Revisions

P3 - Issued for planning - KM (14.05.2026)

Project Address

Freeman Close,
Wallberton,
Arundel,
BN18 0AE

DAY CENTRE
EXISTING FLOOR PLANS

Scale A1 = 1:100 / A3 = 1:200
Drawn By Others/JF
Date 29.04.2025

Project No.	Loc.	Sheet No.	Rev.
24080	DC	211	P3



1m	2m	3m	4m	5m					10m
----	----	----	----	----	--	--	--	--	-----

11



ELEVATION 2
WEST

ELEVATION 3
NORTH

ELEVATION 4
EAST

- **NOTES**
 - The details shown are for design intent purposes only and are subject to further design development with suppliers and sub-contractors.
 - Proposals subject to consultation and approval from Local Authority Planning Department and Building Control (or an Approved Inspector).
 - This drawing can only be scaled for planning purposes. Any errors as a result of scaling will not be accepted.
 - All setting out dimensions should be checked on site prior to construction and any discrepancies and/or omissions should be reported to the Architect immediately.
 - This drawing is to be read in conjunction with all other plans, structural calculations and specifications.



Critchley Architecture And Design Ltd.
Contact: 02392 474 919 | info@caad.online
The Old Bakery, 34 North Street, Havant, PO9 1PT

PLANNING

Revisions

P3 - Issued for planning - KM (14.05.2026)

Project Address


Freeman Close,
Wallberton,
Arundel,
BN18 0AE

HIVE AND APPLE JUICE
EXISTING DRAWINGS

Scale	A1 = 1:100 / A3 = 1:200
Drawn By	Others/JF
Date	29.04.2025

Project No.	Loc.	Sheet No.	Rev.
24080	HA	201	P3


HA - Hive and Apple Juice
DC - Day Centre
BC - Bramley Cottage
RF - Russett and Fortune
MC - Melrose Cottage
BA - Barn

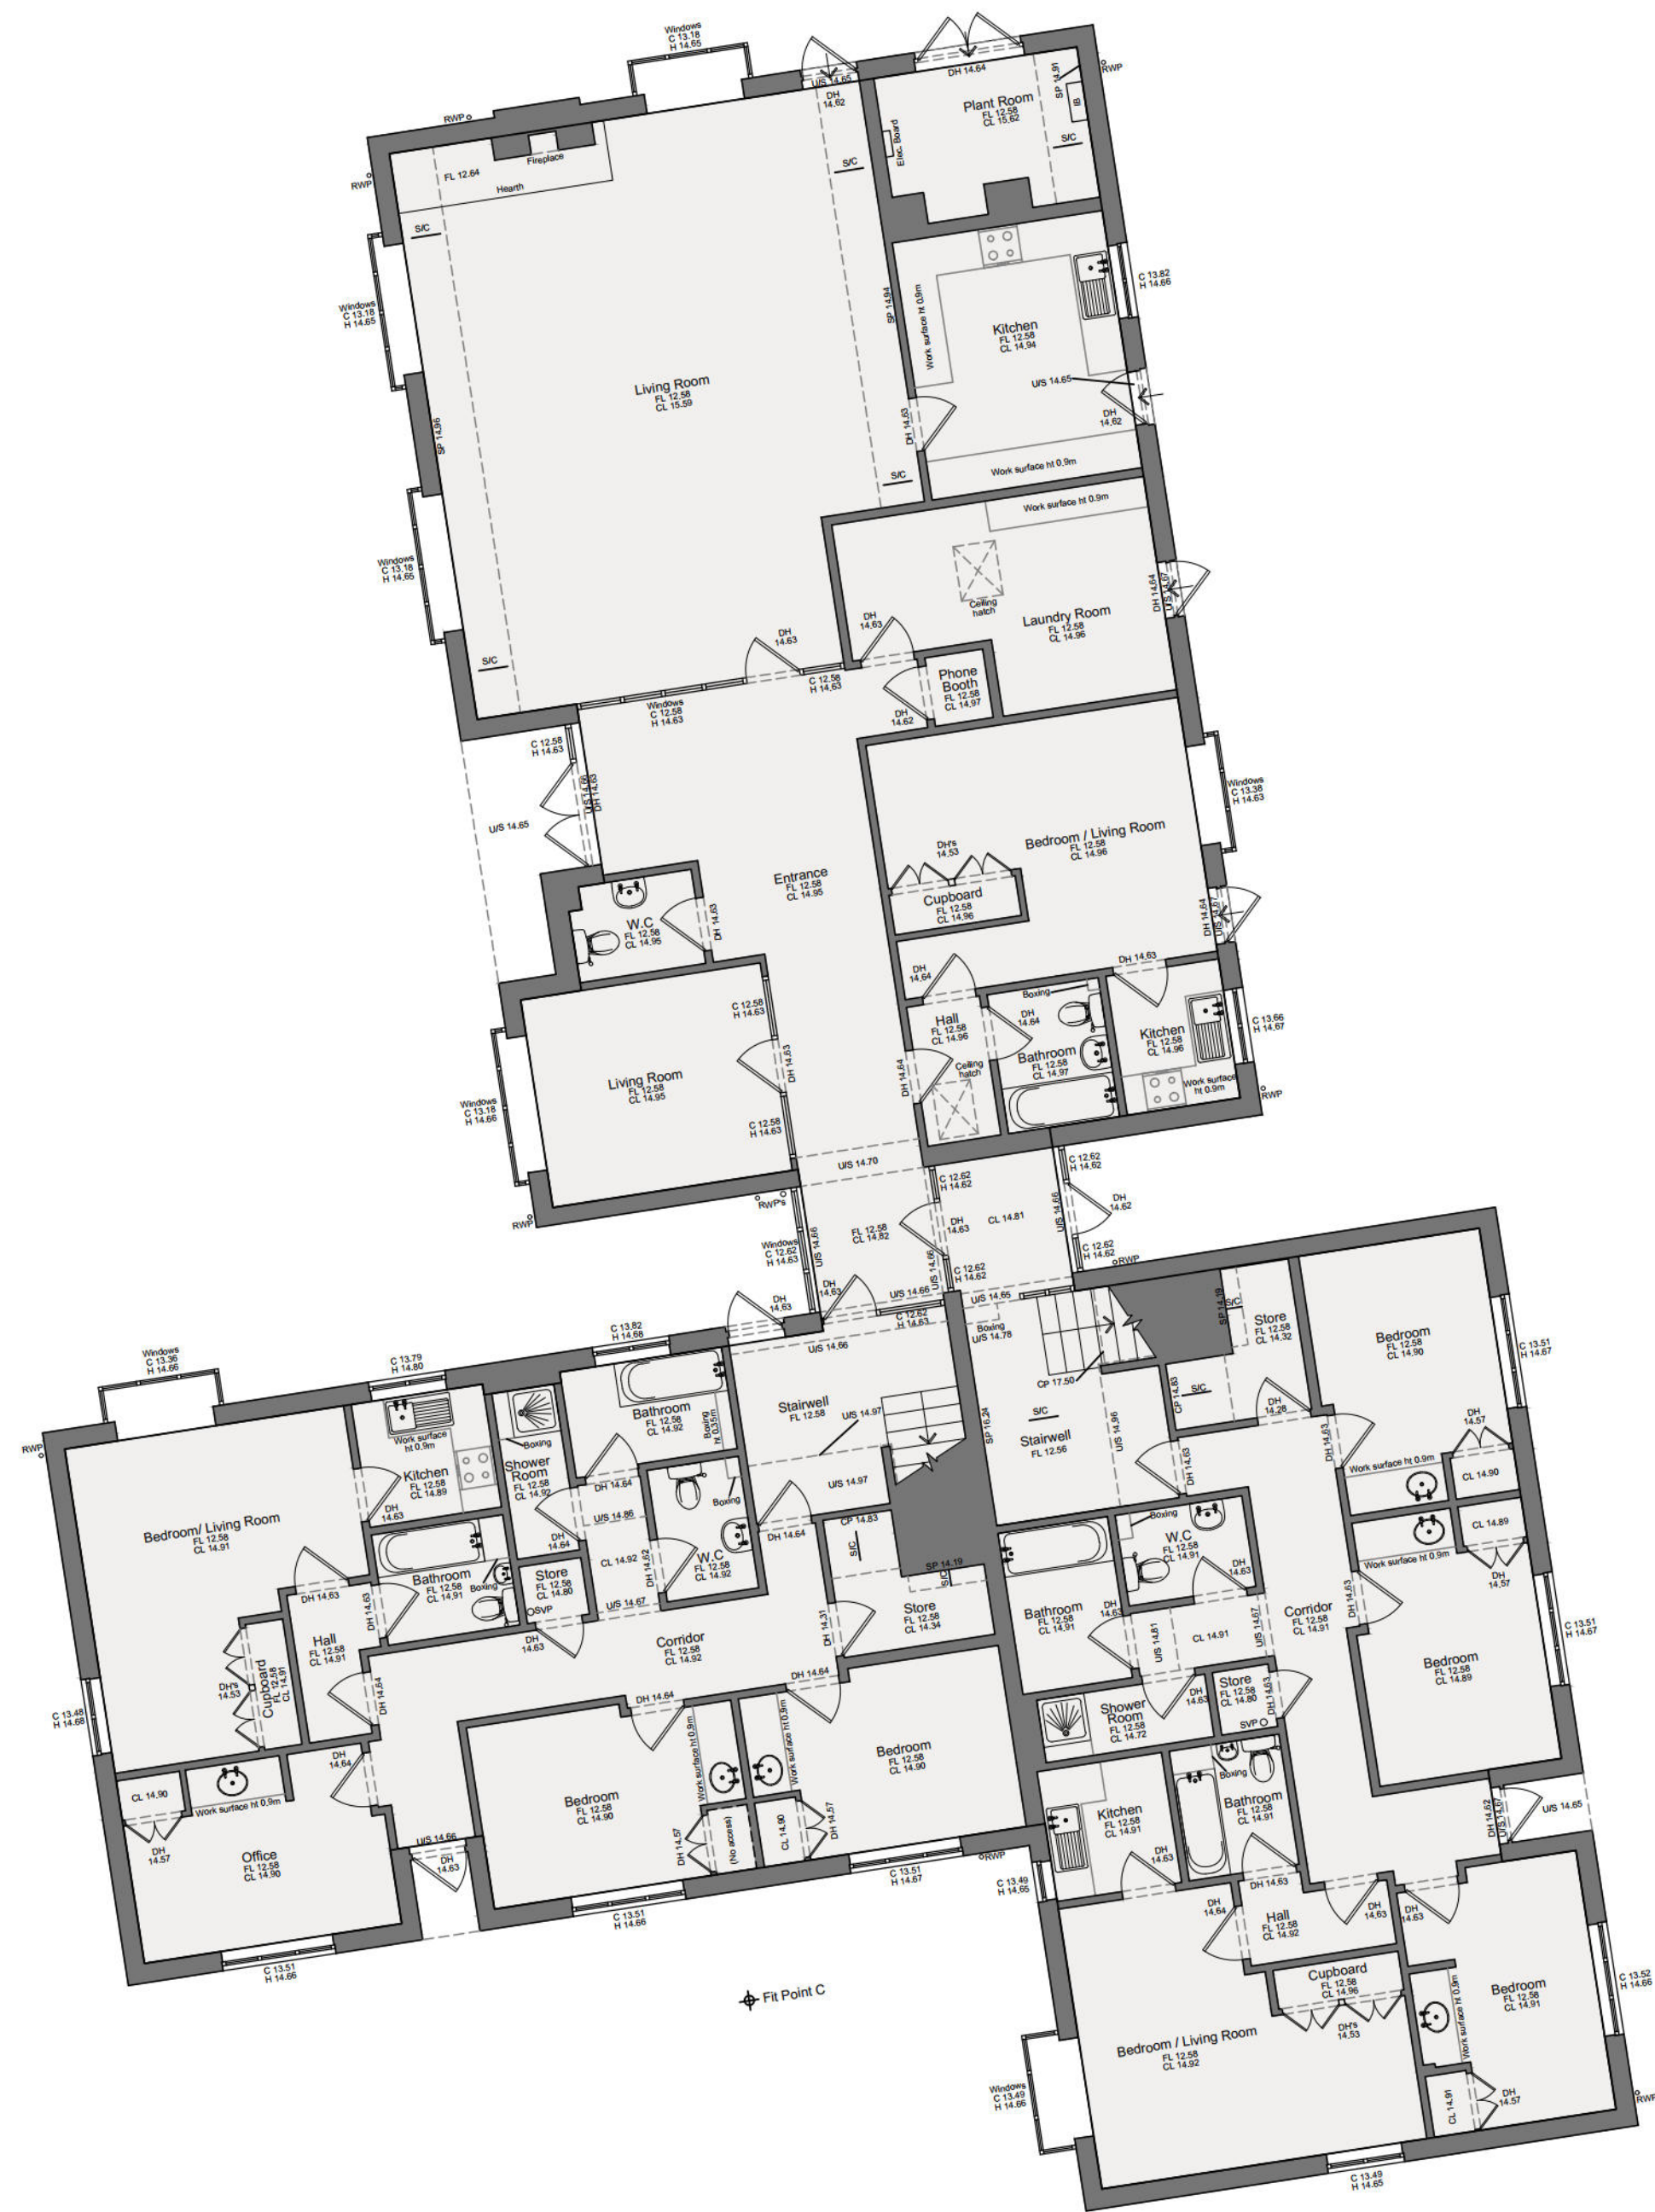

GROUND
FLOOR PLAN



FIRST
FLOOR PLAN

 

GIA = 630m²

HA - Hive and Apple Juice
DC - Day Centre
BC - Bramley Cottage
RF - Russett and Fortune
MC - Melrose Cottage
BA - Barn



NOTES

- The details shown are for design intent purposes only and are subject to further design development with suppliers and sub-contractors.
- Proposals subject to consultation and approval from Local Authority Planning Department and Building Control (or an Approved Inspector).
- This drawing can only be scaled for planning purposes. Any errors as a result of scaling will not be accepted.
- All setting out dimensions should be checked on site prior to construction and any discrepancies and/or omissions should be reported to the Architect immediately.
- This drawing is to be read in conjunction with all other plans, structural calculations and specifications.



Critchley Architecture And Design Ltd.
Contact: 02392 474 919 | info@caad.online
The Old Bakery, 34 North Street, Havant, PO9 1PT

PLANNING

Revisions

P3 - Issued for planning - KM (14.05.2026)

Project Address

Freeman Close,
Walberton,
Arundel,
BN18 0AE

MELROSE COTTAGE
EXISTING FLOOR PLANS

Scale A1 = 1:100 / A3 = 1:200
Drawn By Others/JF
Date 29.04.2025

Project No.	Loc.	Sheet No.	Rev.
24080	MC	241	P3



GROUND
FLOOR PLAN



FIRST
FLOOR PLAN



- NOTES
- The details shown are for design intent purposes only and are subject to further design development with suppliers and sub-contractors.
 - Proposals subject to consultation and approval from Local Authority Planning Department and Building Control (or an Approved Inspector).
 - This drawing can only be scaled for planning purposes. Any errors as a result of scaling will not be accepted.
 - All setting out dimensions should be checked on site prior to construction and any discrepancies and/or omissions should be reported to the Architect immediately.
 - This drawing is to be read in conjunction with all other plans, structural calculations and specifications.

CAD

Critchley Architecture And Design Ltd.
Contact: 03992 474 919 | info@caadonline
The Old Bakery, 34 North Street, Havant, PO9 1PT

PLANNING

Revisions

P3 - Issued for planning - KM (14.05.2026)

Project Address

Freeman Close,
Walberton,
Arundel,
BN18 0AE


RUSSET AND FORTUNE
EXISTING FLOOR PLANS

Scale A1 = 1:100 / A3 = 1:200
Drawn By Others/JF
Date 29.04.2025

Project No.	Loc.	Sheet No.	Rev.
24080	RF	231	P3

HA - Hive and Apple Juice
DC - Day Centre
BC - Bramley Cottage
RF - Russett and Fortune
MC - Melrose Cottage
BA - Barn

GIA = 813m²

 

- NOTES
- The details shown are for design intent purposes only and are subject to further design development with suppliers and sub-contractors.
 - Proposals subject to consultation and approval from Local Authority Planning Department and Building Control (or an Approved Inspector).
 - This drawing can only be scaled for planning purposes. Any errors as a result of scaling will not be accepted.
 - All setting out dimensions should be checked on site prior to construction and any discrepancies and/or omissions should be reported to the Architect immediately.
 - This drawing is to be read in conjunction with all other plans, structural calculations and specifications.

C#AD
Critchley Architecture And Design Ltd.
Contact: 0392 474 919 | info@caad.online
The Old Bakery, 34 North Street, Havant, PO9 1PT

PLANNING

Revisions
P6 - Issued for planning - KM (14.05.2026)



Project Address
Freeman Close,
Wallberton,
Arundel,
BN18 0AE

PROPOSED SITE PLAN

Scale A1 = 1:500 / A3 = 1:1000
Drawn By Others/JF
Date 02.05.2025

Project No.	Sheet No.	Rev.
24080	150	P6

- HA - Hive and Apple Juice
DC - Day Centre
BC - Bramley Cottage
RF - Russett and Fortune
MC - Melrose Cottage
BA - Barn

 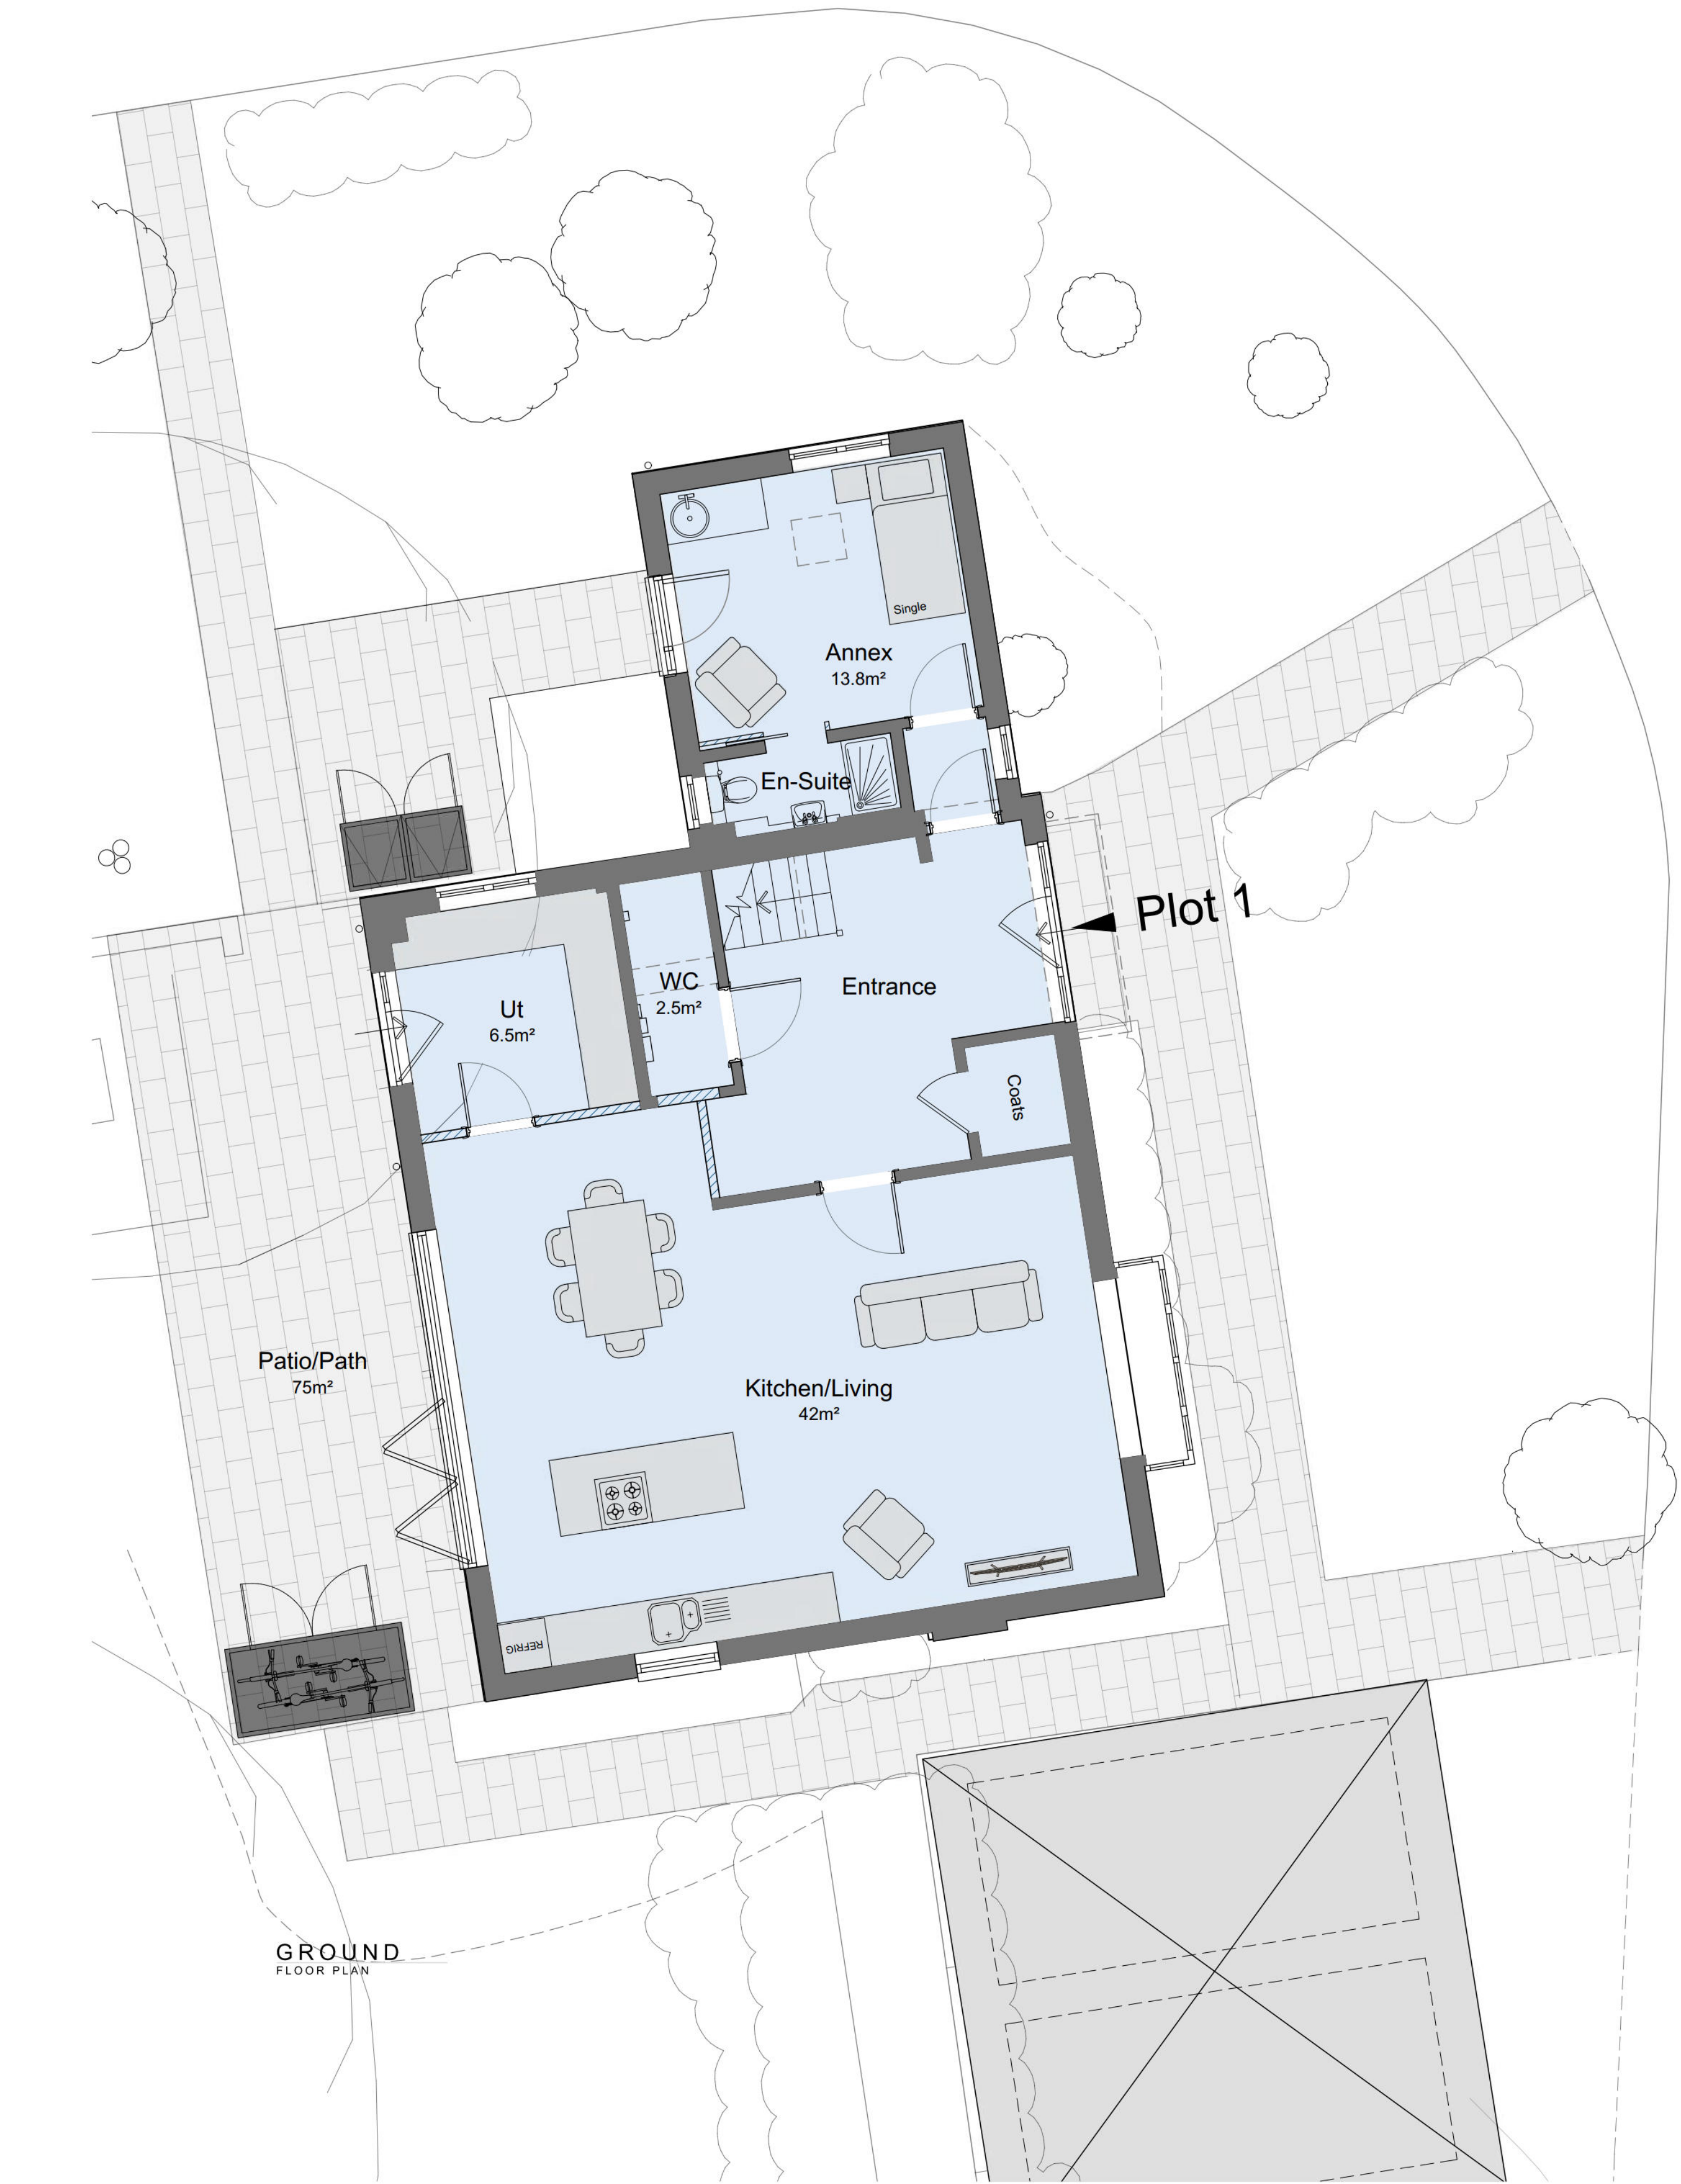

FIRST FLOOR PLAN

ACCOMMODATION Schedule

Plot 1	GIA = 149m ²
4 Bed, 8 Person	

HA - Hive and Apple Juice
DC - Day Centre
BC - Bramley Cottage
RF - Russett and Fortune
MC - Melrose Cottage
BA - Barn

NOTES

- The details shown are for design intent purposes only and are subject to further design development with suppliers and sub-contractors.
- Proposals subject to consultation and approval from Local Authority Planning Department and Building Control (or an Approved Inspector).
- This drawing can only be scaled for planning purposes. Any errors as a result of scaling will not be accepted.
- All setting out dimensions should be checked on site prior to construction and any discrepancies and/or omissions should be reported to the Architect immediately.
- This drawing is to be read in conjunction with all other plans, structural calculations and specifications.

PLANNING

Revisions

P5 - Issued for planning - KM (14.05.2026)

Project Address

Freeman Close,
Walberton,
Arundel,
BN18 0AE

BRAMLEY COTTAGE
PROPOSED FLOOR PLANS


Scale A1 = 1:50 / A3 = 1:100
Drawn By Others/JF
Date 02.05.2025

Project No.	Loc.	Sheet No.	Rev.
24080	BC	421	P5



GROUND
FLOOR PLAN

SCALE BAR 1:100

 

ACCOMMODATION Schedule

	Plot 5 GIA = 133m ² 4 Bed, 8 Person
	Plot 4 GIA = 128m ² 4 Bed, 7 Person
	Plot 3 GIA = 168m ² 5 Bed, 9 Person
	Plot 2 GIA = 102m ² 3 Bed, 5 Person

HA - Hive and Apple Juice
DC - Day Centre
BC - Bramley Cottage
RF - Russett and Fortune
MC - Melrose Cottage
BA - Barn



- NOTES
- The details shown are for design intent purposes only and are subject to further design development with suppliers and sub-contractors.
 - Proposals subject to consultation and approval from Local Authority Planning Department and Building Control (or an Approved Inspector).
 - This drawing can only be scaled for planning purposes. Any errors as a result of scaling will not be accepted.
 - All setting out dimensions should be checked on site prior to construction and any discrepancies and/or omissions should be reported to the Architect immediately.
 - This drawing is to be read in conjunction with all other plans, structural calculations and specifications.

CAD
Critchley Architecture And Design Ltd.
Contact: 01392 474 919 | info@caad.online
The Old Bakery, 34 North Street, Havant, PO9 1PT

PLANNING

Revisions

P5 - Issued for planning - KM (14.05.2026)

Project Address

Freeman Close,
Walberton,
Arundel,
BN18 0AE

DAY CENTRE PROPOSED FLOOR PLANS

Scale A1 = 1:100 / A3 = 1:200
Drawn By Others/JF
Date 02.05.2025

Project No.	Loc.	Sheet No.	Rev.
24080	DC	411	P5



GROUND
FLOOR PLAN

SCALE BAR 1:100




ACCOMMODATION
Schedule


	Plot 7 GIA = 101m ² 3 Bed, 6 Person
	Plot 6 GIA = 84m ² 2 Bed, 4 Person
	Plot 8 GIA = 100m ² 3 Bed, 6 Person
	Plot 9 GIA = 59m ² 1 Bed, 2 Person




SOUTH
Elevation 1

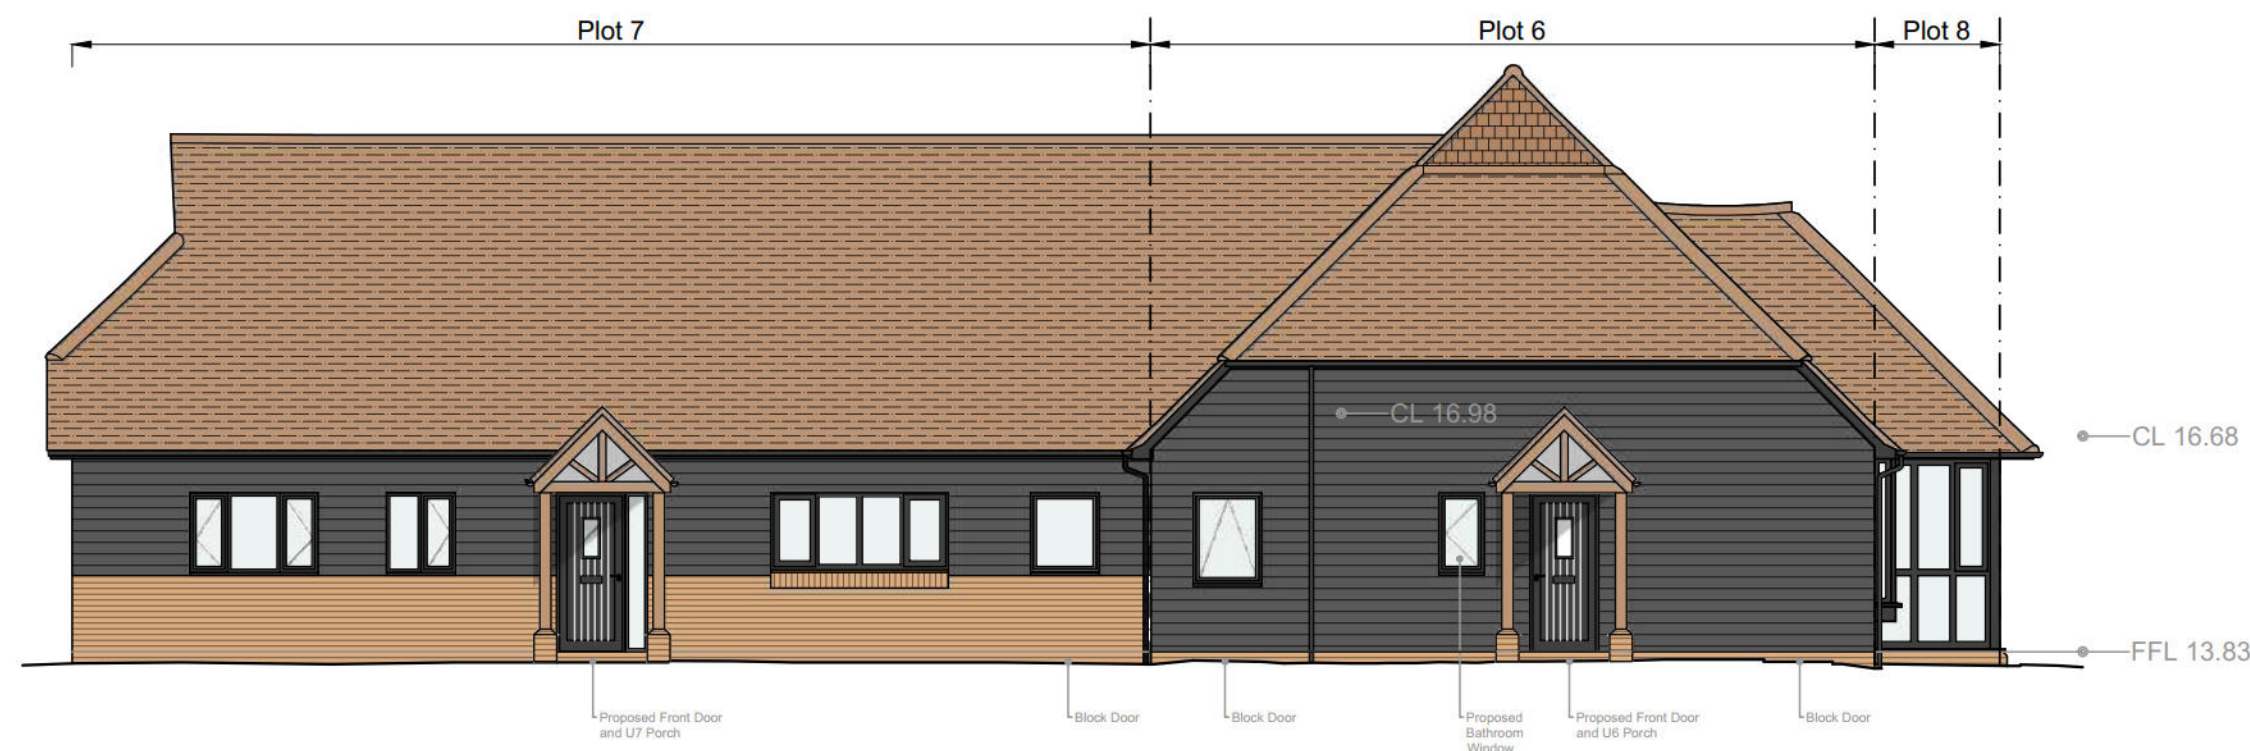


WEST
Elevation 2

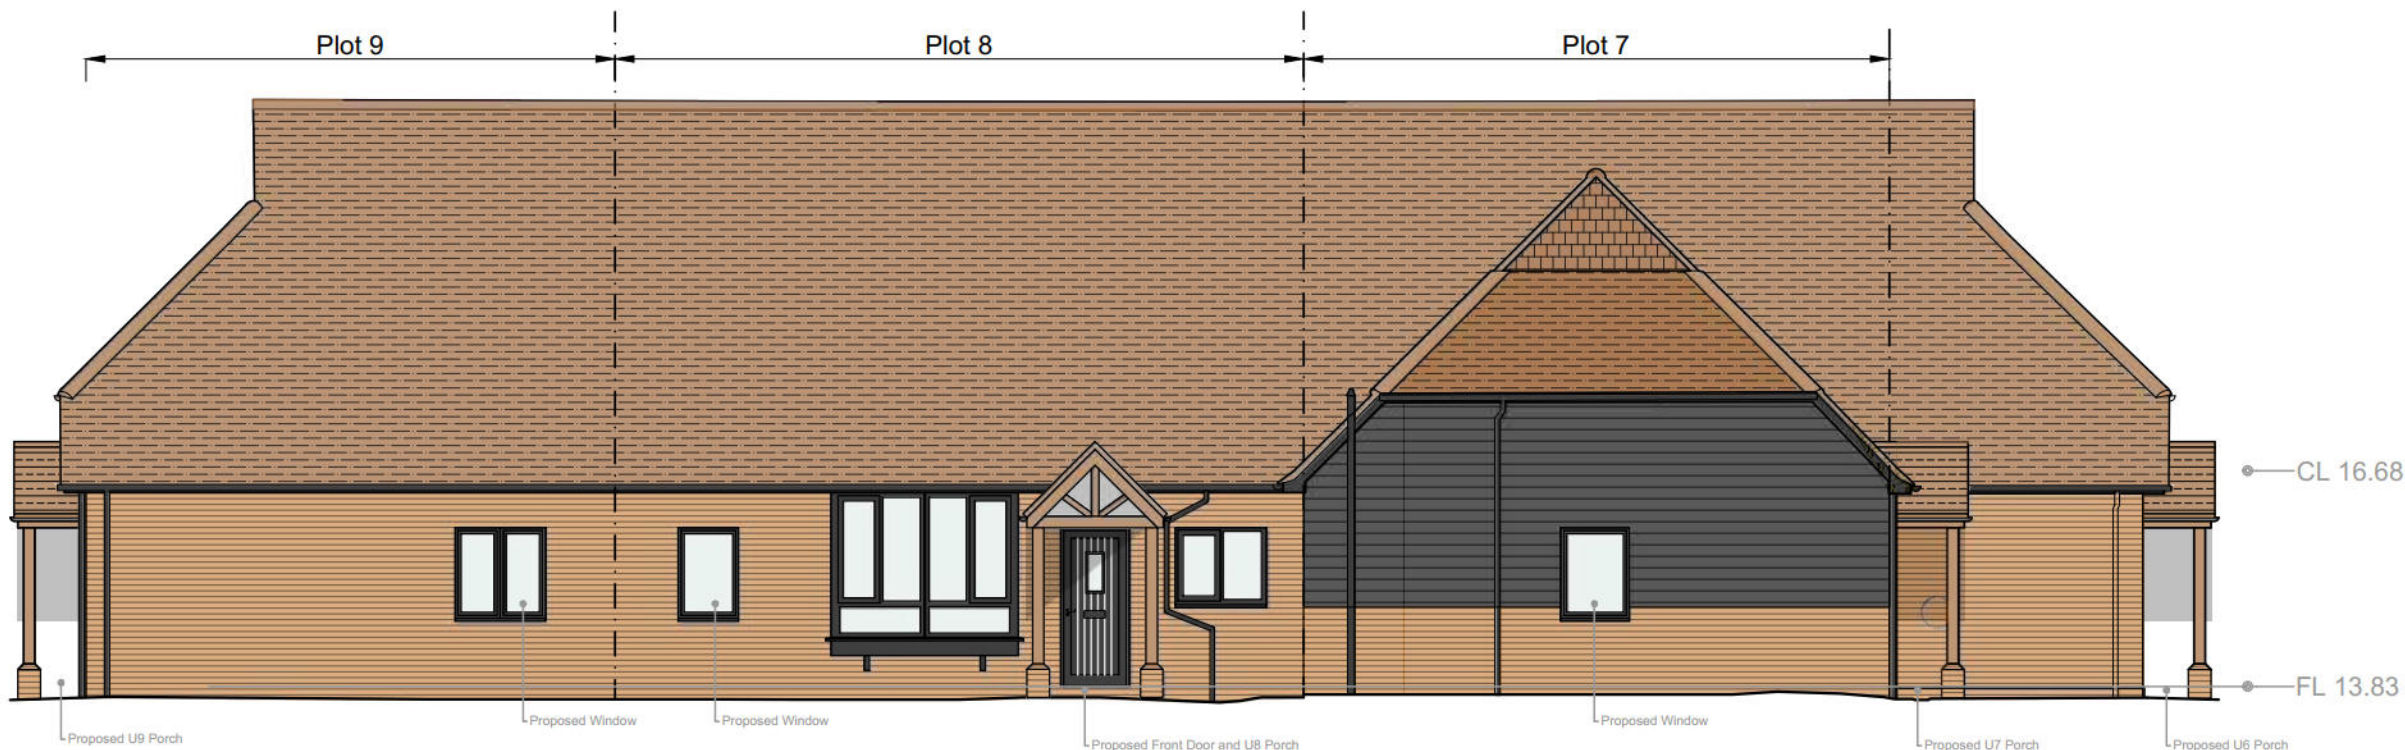

NORTH
Elevation 3

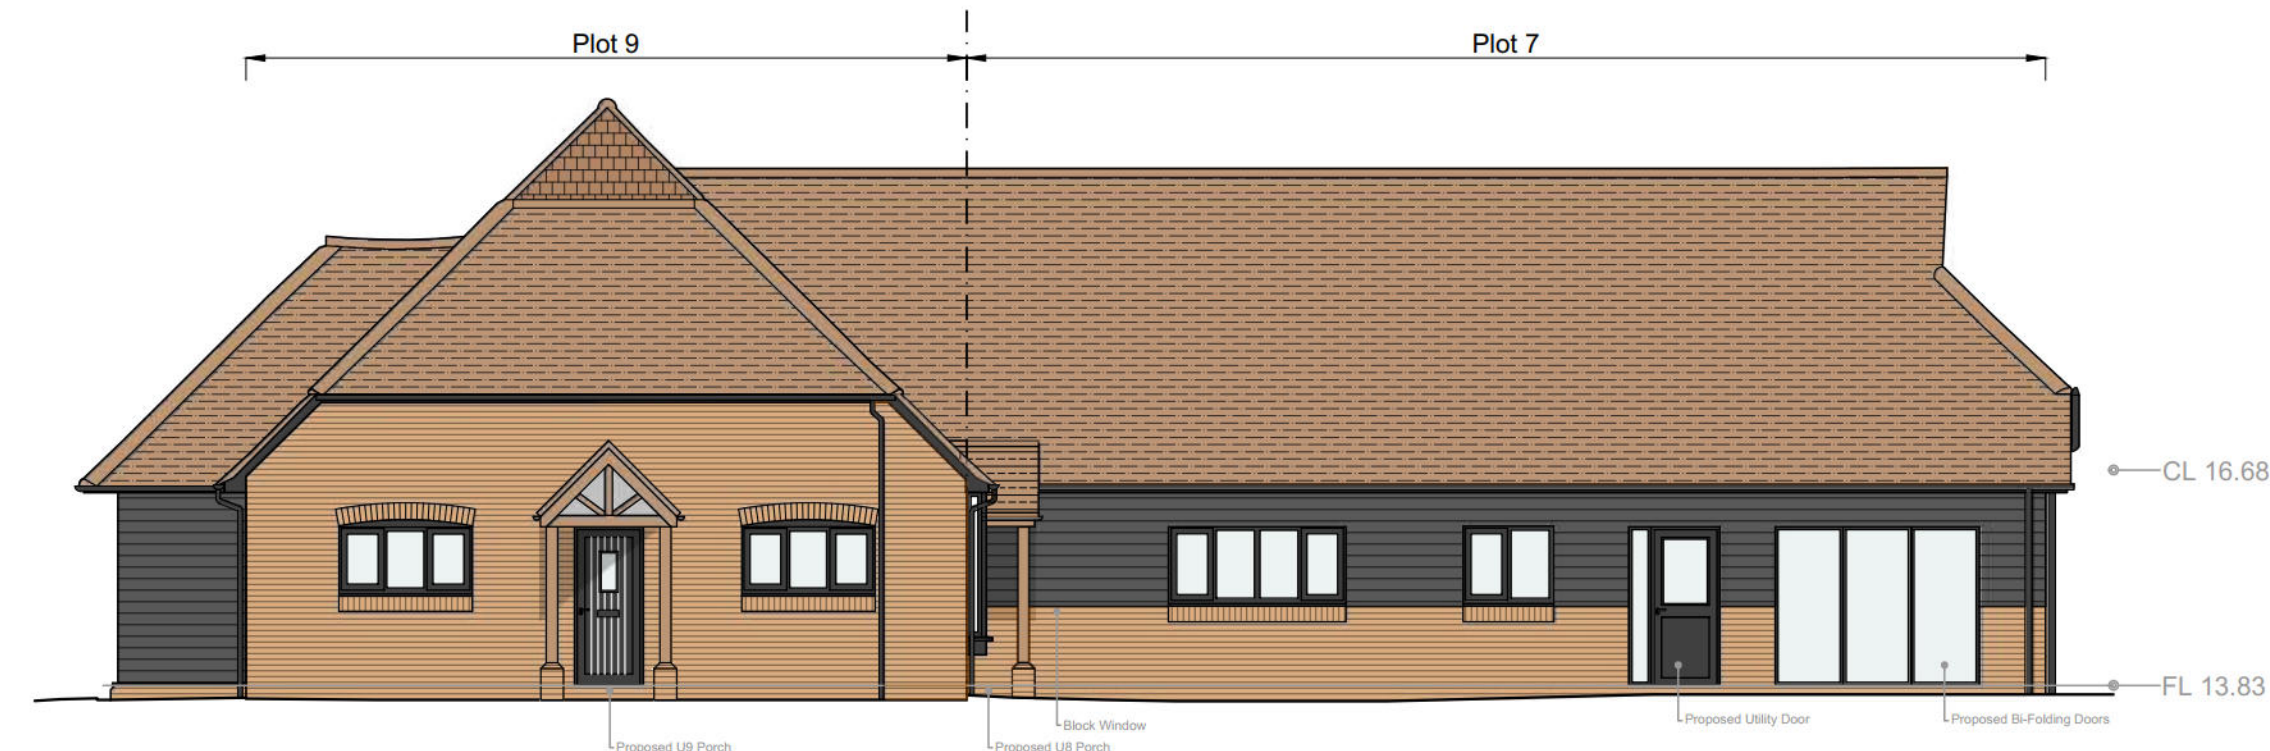

EAST
Elevation 4

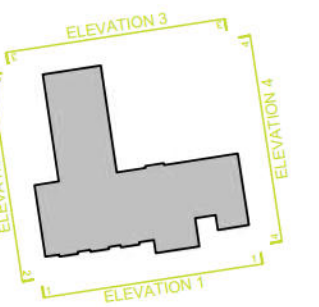

- NOTES
- The details shown are for design intent purposes only and are subject to further design development with suppliers and sub-contractors.
 - Proposals subject to consultation and approval from Local Authority Planning Department and Building Control (or an Approved Inspector).
 - This drawing can only be scaled for planning purposes. Any errors as a result of scaling will not be accepted.
 - All setting out dimensions should be checked on site prior to construction and any discrepancies and/or omissions should be reported to the Architect immediately.
 - This drawing is to be read in conjunction with all other plans, structural calculations and specifications.

CAD
Critchley Architecture And Design Ltd.
Contact: 01392 474 919 | info@caad.online
The Old Bakery, 34 North Street, Havant, PO9 1PT

PLANNING

Revisions
P6 - Issued for planning - KM (14.05.2026)

Project Address
Freeman Close,
Walberton,
Arundel,
BN18 0AE

HIVE AND APPLE JUICE
PROPOSED DRAWINGS

Scale A1 = 1:100 / A3 = 1:200
Drawn By Others/JF
Date 02.05.2025

Project No.	Loc.	Sheet No.	Rev.
24080	HA	401	P6

HA - Hive and Apple Juice
DC - Day Centre
BC - Bramley Cottage
RF - Russett and Fortune
MC - Melrose Cottage
BA - Barn




GROUND
FLOOR PLAN



FIRST
FLOOR PLAN

ACCOMMODATION
Schedule

	Plot 20 GIA = 95m ² 3 Bed, 6 Person
	Plot 21 GIA = 80m ² 2 Bed, 4 Person
	Plot 22 GIA = 105m ² 3 Bed, 5 Person
	Plot 23 GIA = 115m ² 3 Bed, 6 Person
	Plot 24 GIA = 116m ² 3 Bed, 6 Person
	Plot 25 GIA = 105m ² 3 Bed, 6 Person

 

- NOTES
- The details shown are for design intent purposes only and are subject to further design development with suppliers and sub-contractors.
 - Proposals subject to consultation and approval from Local Authority Planning Department and Building Control (or an Approved Inspector).
 - This drawing can only be scaled for planning purposes. Any errors as a result of scaling will not be accepted.
 - All setting out dimensions should be checked on site prior to construction and any discrepancies and/or omissions should be reported to the Architect immediately.
 - This drawing is to be read in conjunction with all other plans, structural calculations and specifications.



Critchley Architecture And Design Ltd.
Contact: 01392 474 919 | info@caad.online
The Old Bakery, 34 North Street, Havant, PO9 1PT

PLANNING

Revisions

P5 - Issued for planning - KM (14.05.2026)

Project Address



Freeman Close,
Walberton,
Arundel,
BN18 0AE

MELROSE COTTAGE
PROPOSED FLOOR PLANS

Scale A1 = 1:100 / A3 = 1:200
Drawn By Others/JF
Date 02.05.2025

Project No.	Loc.	Sheet No.	Rev.
24080	MC	441	P5

HA - Hive and Apple Juice
DC - Day Centre
BC - Bramley Cottage
RF - Russett and Fortune
MC - Melrose Cottage
BA - Barn

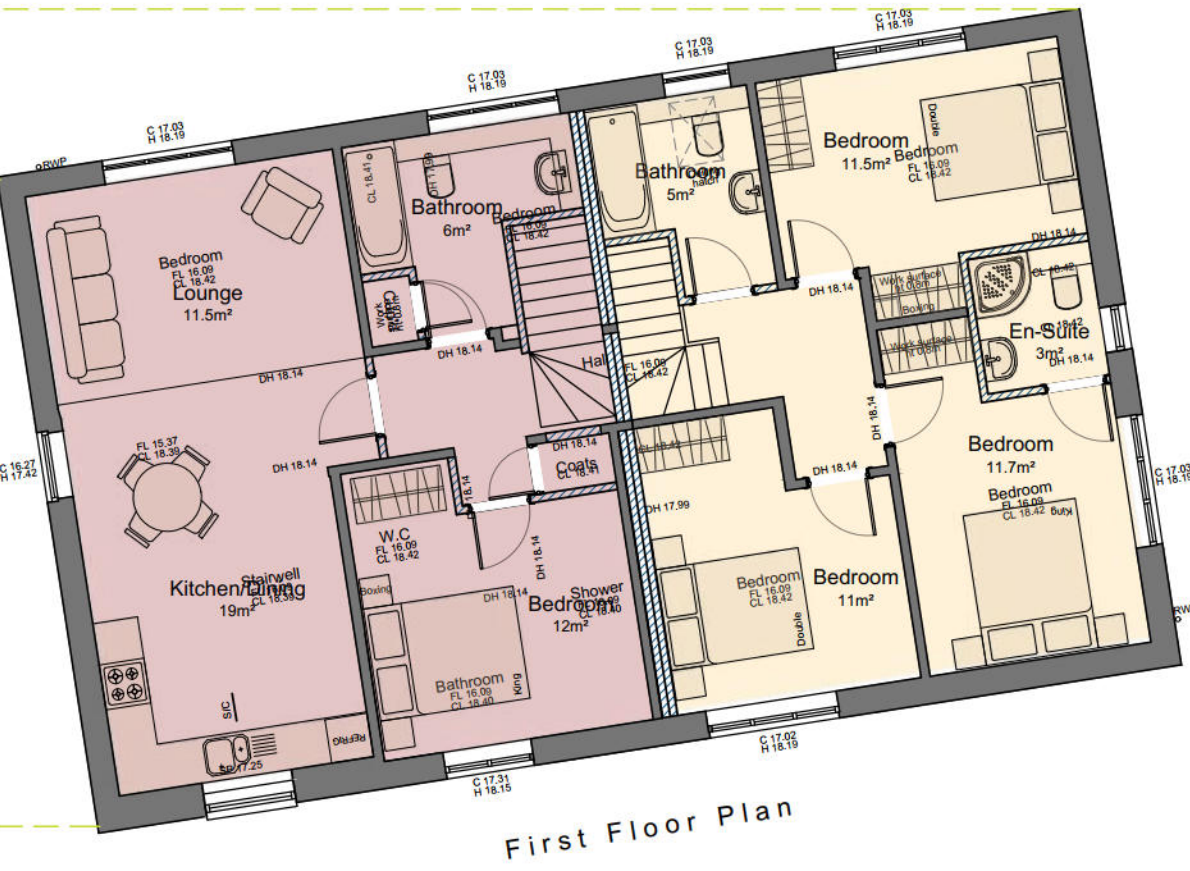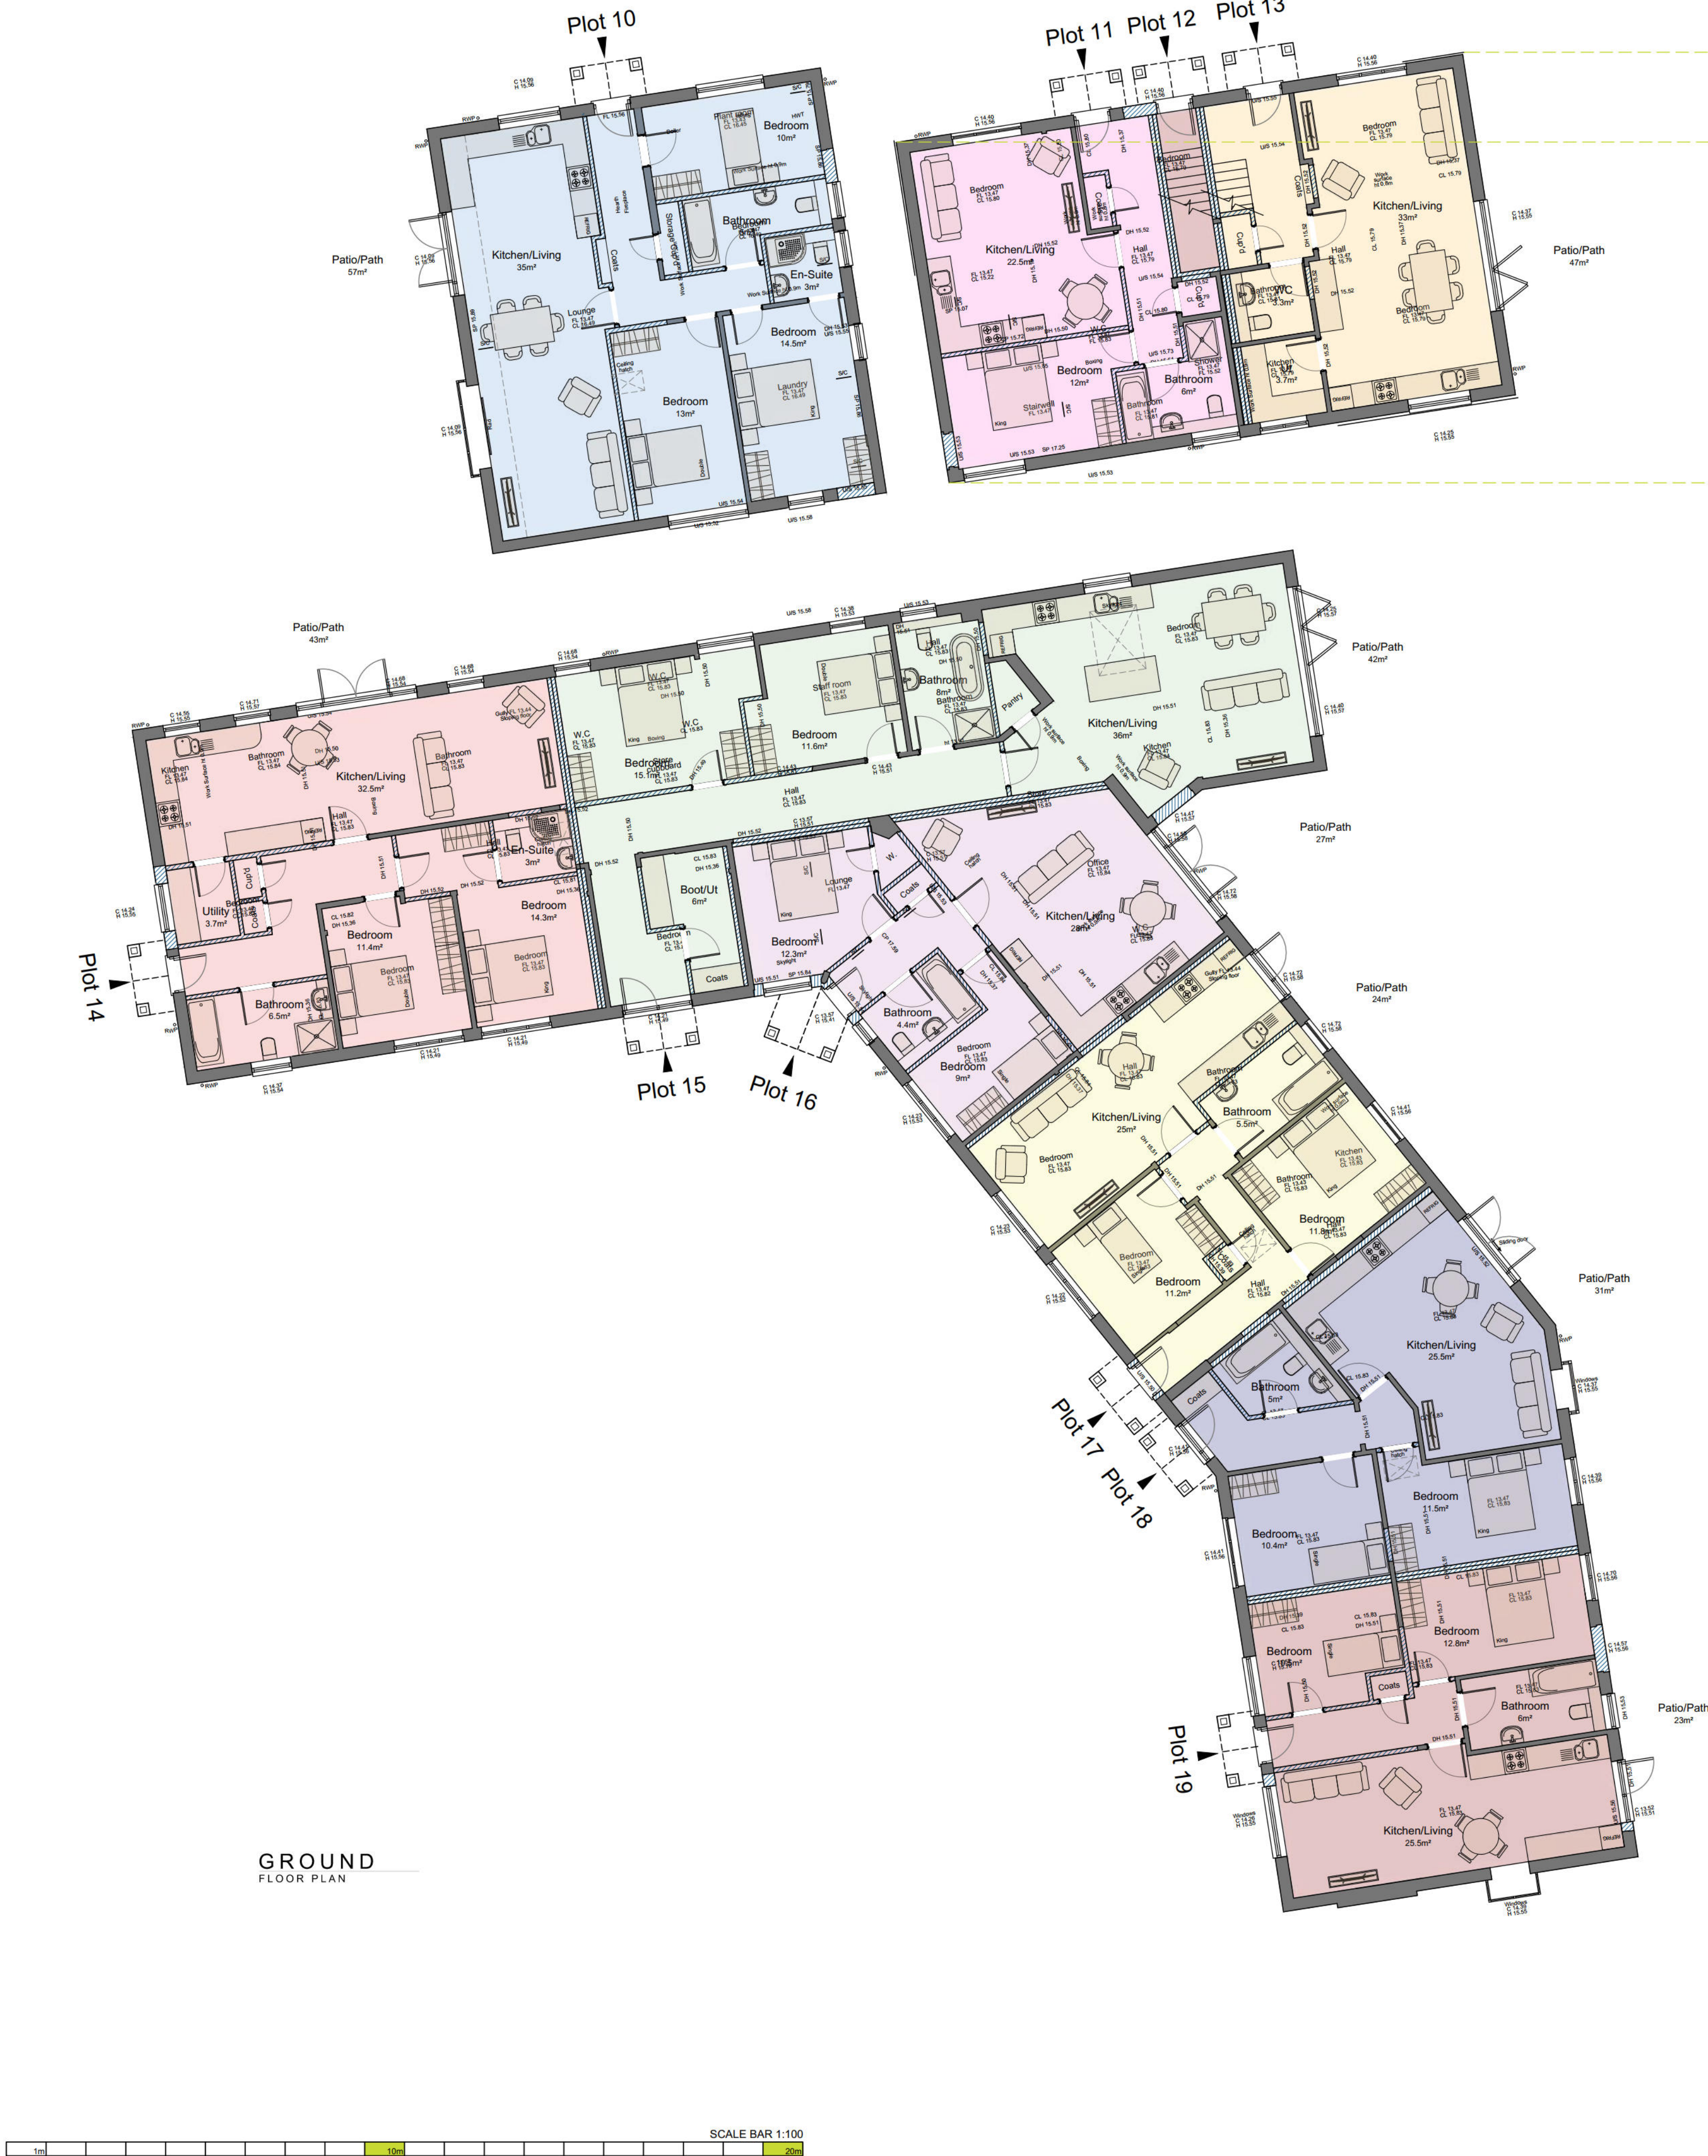

FIRST FLOOR PLAN

ACCOMMODATION Schedule

Plot 10 GIA = 96m ² 3 Bed, 5 Person	Plot 11 GIA = 52m ² 1 Bed, 2 Person	Plot 12 GIA = 59m ² 1 Bed, 2 Person	Plot 13 GIA = 102m ² 3 Bed, 6 Person	Plot 14 GIA = 85m ² 2 Bed, 4 Person	Plot 15 GIA = 102m ² 2 Bed, 4 Person	Plot 16 GIA = 62m ² 2 Bed, 3 Person	Plot 17 GIA = 66m ² 2 Bed, 3 Person	Plot 18 GIA = 64m ² 2 Bed, 3 Person	Plot 19 GIA = 62m ² 2 Bed, 3 Person
--	--	--	---	--	---	--	--	--	--



- NOTES
- The details shown are for design intent purposes only and are subject to further design development with suppliers and sub-contractors.
 - Proposals subject to consultation and approval from Local Authority Planning Department and Building Control (or an Approved Inspector).
 - This drawing can only be scaled for planning purposes. Any errors as a result of scaling will not be accepted.
 - All setting out dimensions should be checked on site prior to construction and any discrepancies and/or omissions should be reported to the Architect immediately.
 - This drawing is to be read in conjunction with all other plans, structural calculations and specifications.

CAD
Critchley Architecture And Design Ltd.
Contact: 03932 474 919 | info@caad.online
The Old Bakery, 34 North Street, Havant, PO9 1PT

PLANNING

Revisions
P5 - Issued for planning - KM (14.05.2026)

Project Address
Freeman Close,
Walberton,
Arundel,
BN18 0AE

RUSSET AND FORTUNE PROPOSED FLOOR PLANS

Scale A1 = 1:100 / A3 = 1:200
Drawn By Others/JF
Date 29.04.2025

Project No.	Loc.	Sheet No.	Rev.
24080	RF	431	P5

HA - Hive and Apple Juice
DC - Day Centre
BC - Bramley Cottage
RF - Russett and Fortune
MC - Melrose Cottage
BA - Barn