


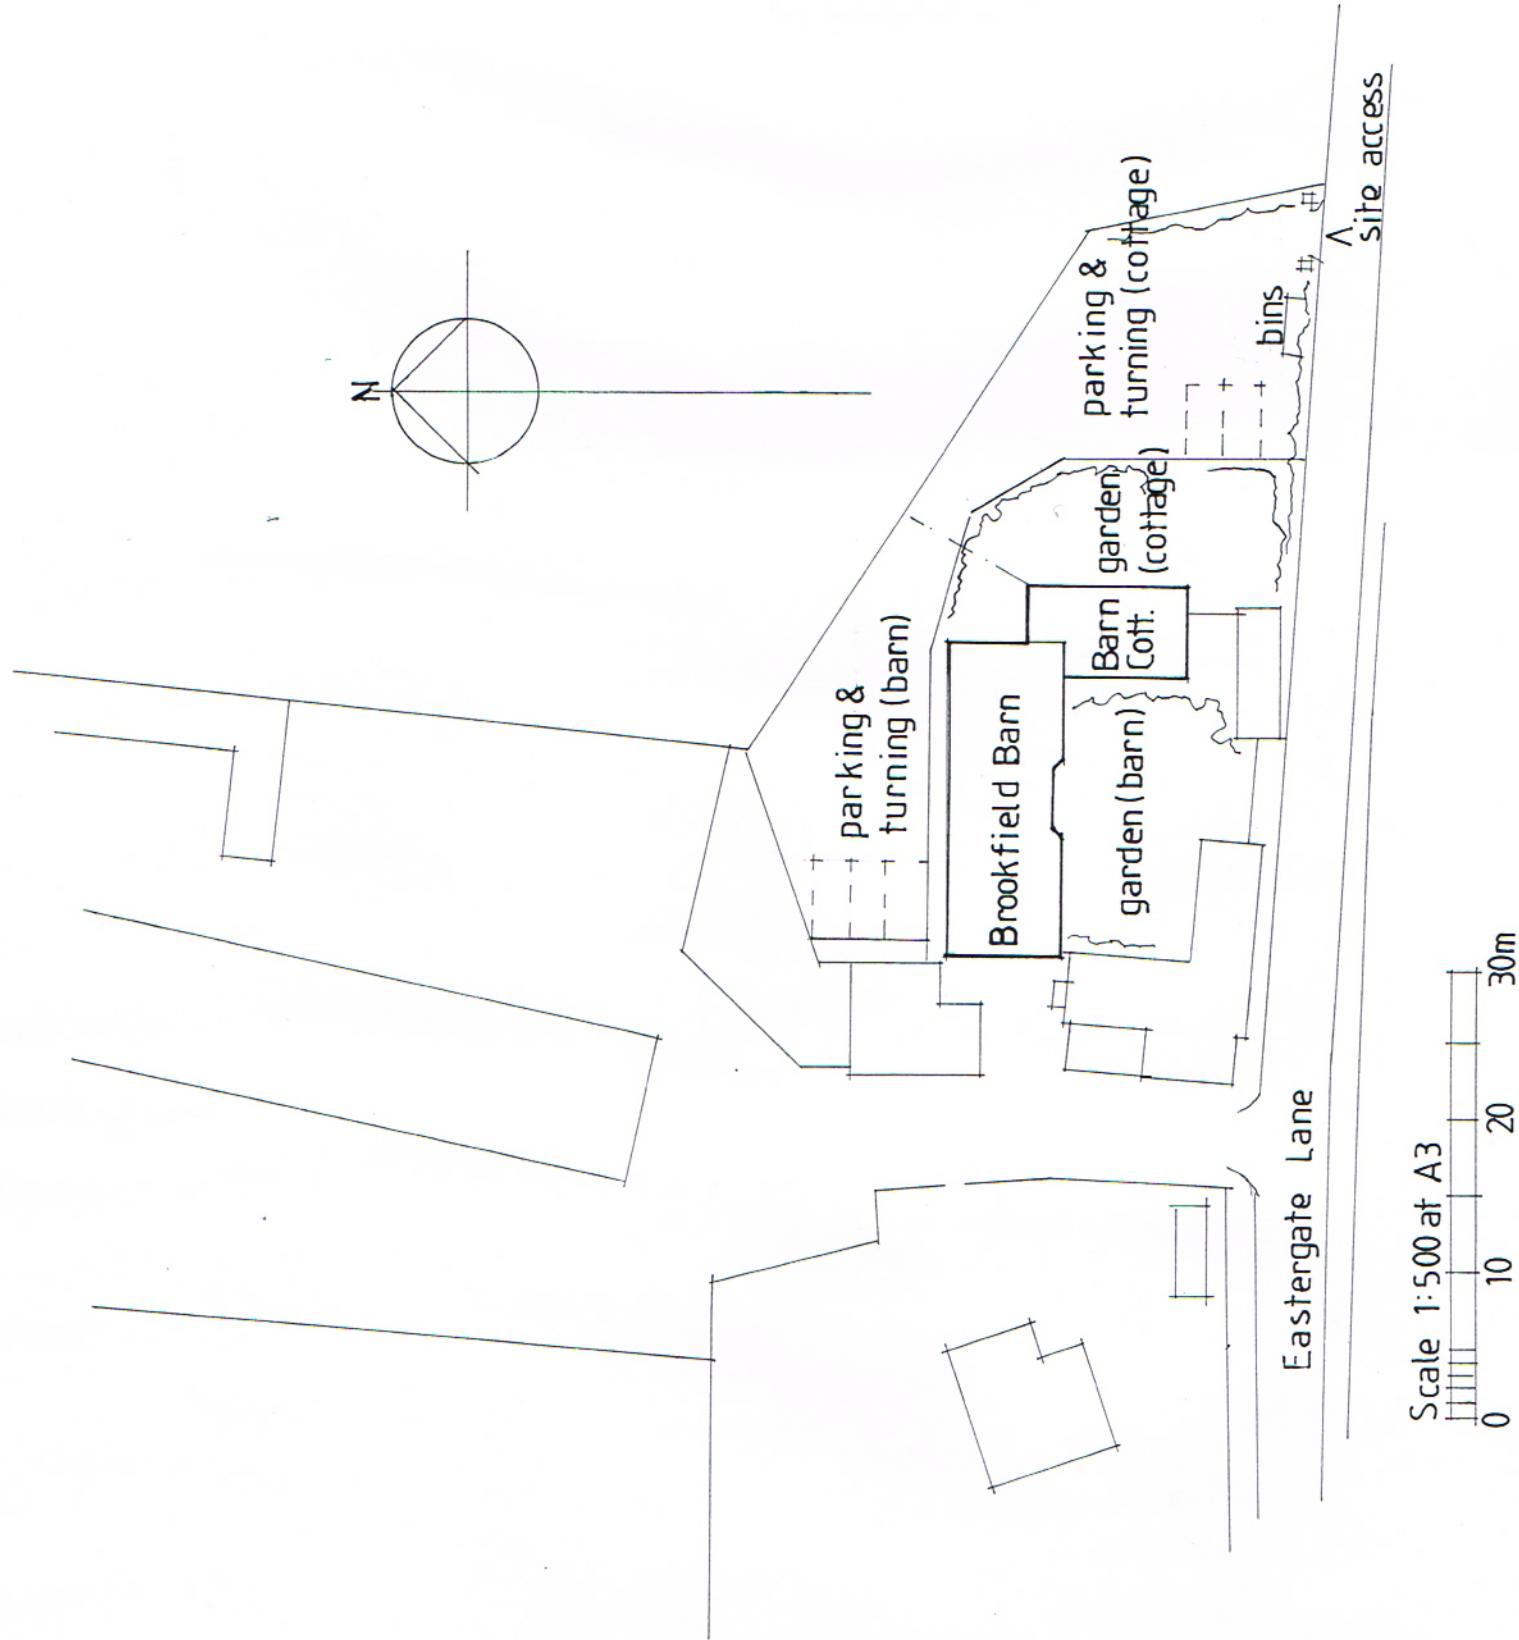

Brookfield Farm - schedule of accommodation	
Barn	
Ground floor	Lounge Dining room Kitchen Cloakroom Laundry Study Utility/boot lobby 3no. bedrooms 2no. bathroom
First floor	
Cottage	
Ground floor	Lounge Bathroom Kitchen/dining 2no. bedrooms
First floor	

RJCA Chartered Architects

The White House, 2 Lavant Road
Chichester, West Sussex PO19 5RQ

Tel: 01243 779600

Mobile: 07973435493

Email: rjcatkinson@btinternet.com

Project Name: Brookfield Farm

Drawing: Site plans & room schedule

Drawing Number: 2013/03/10

Rev.