


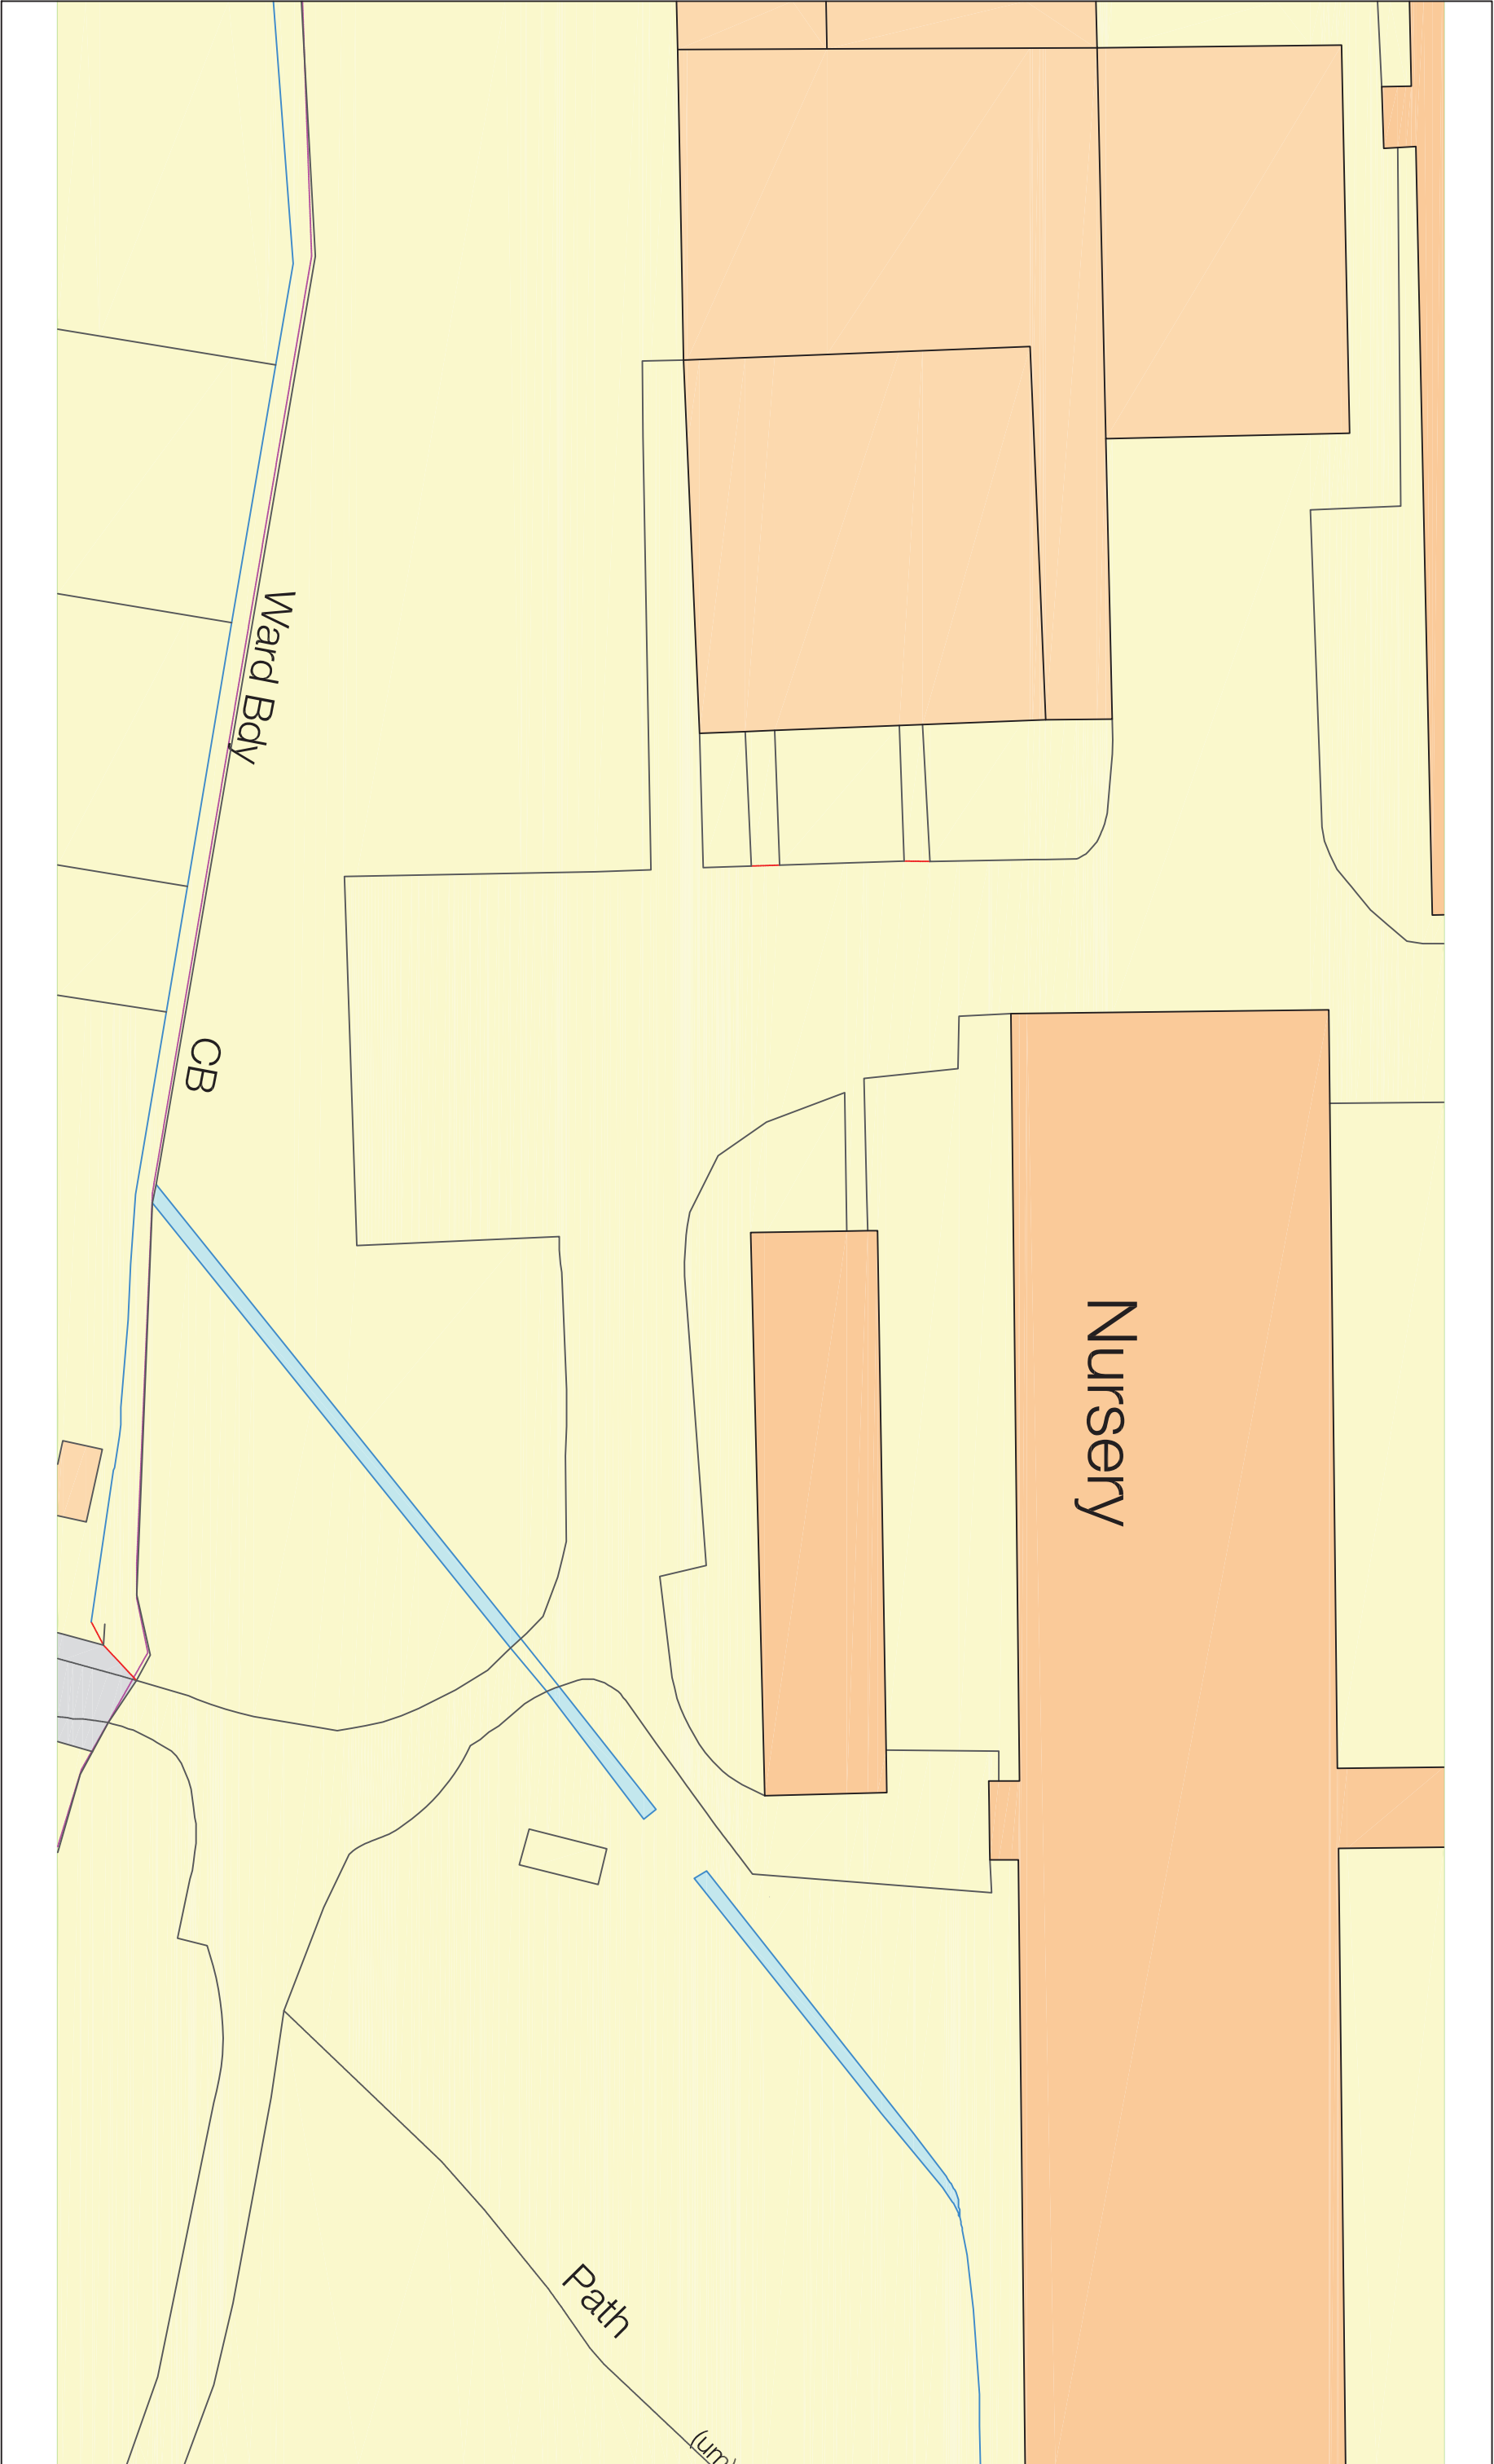

Copyright Savills (L&P) Ltd. No dimensions are to be scaled from this drawing. All dimensions to be checked on site. Area measurements for indicative purposes only.

savills planning & regeneration

Burnswick House, Burnswick Place
Southampton, SO15 2AP
t 02380 713 900

savills.com/urbandesign

project	Lake Lane, Barmma
client	Stuart Lyons
date	10/06/2010
drawn by	SL
checked by	RB/SG

drawing	Site Plan
job no.	SARU161283
drawing no.	E003
rev	-

scale 1:500@A3

