


Note: Reproduced from the Ordnance Survey Map with the permission of the Controller of Her Majesty's Stationery Office. Crown copyright. Ordnance Survey number: 100034244. Scale: 1:50,000. Published for the purposes of planning and design, although not intended to be used as a substitute for a detailed site survey.

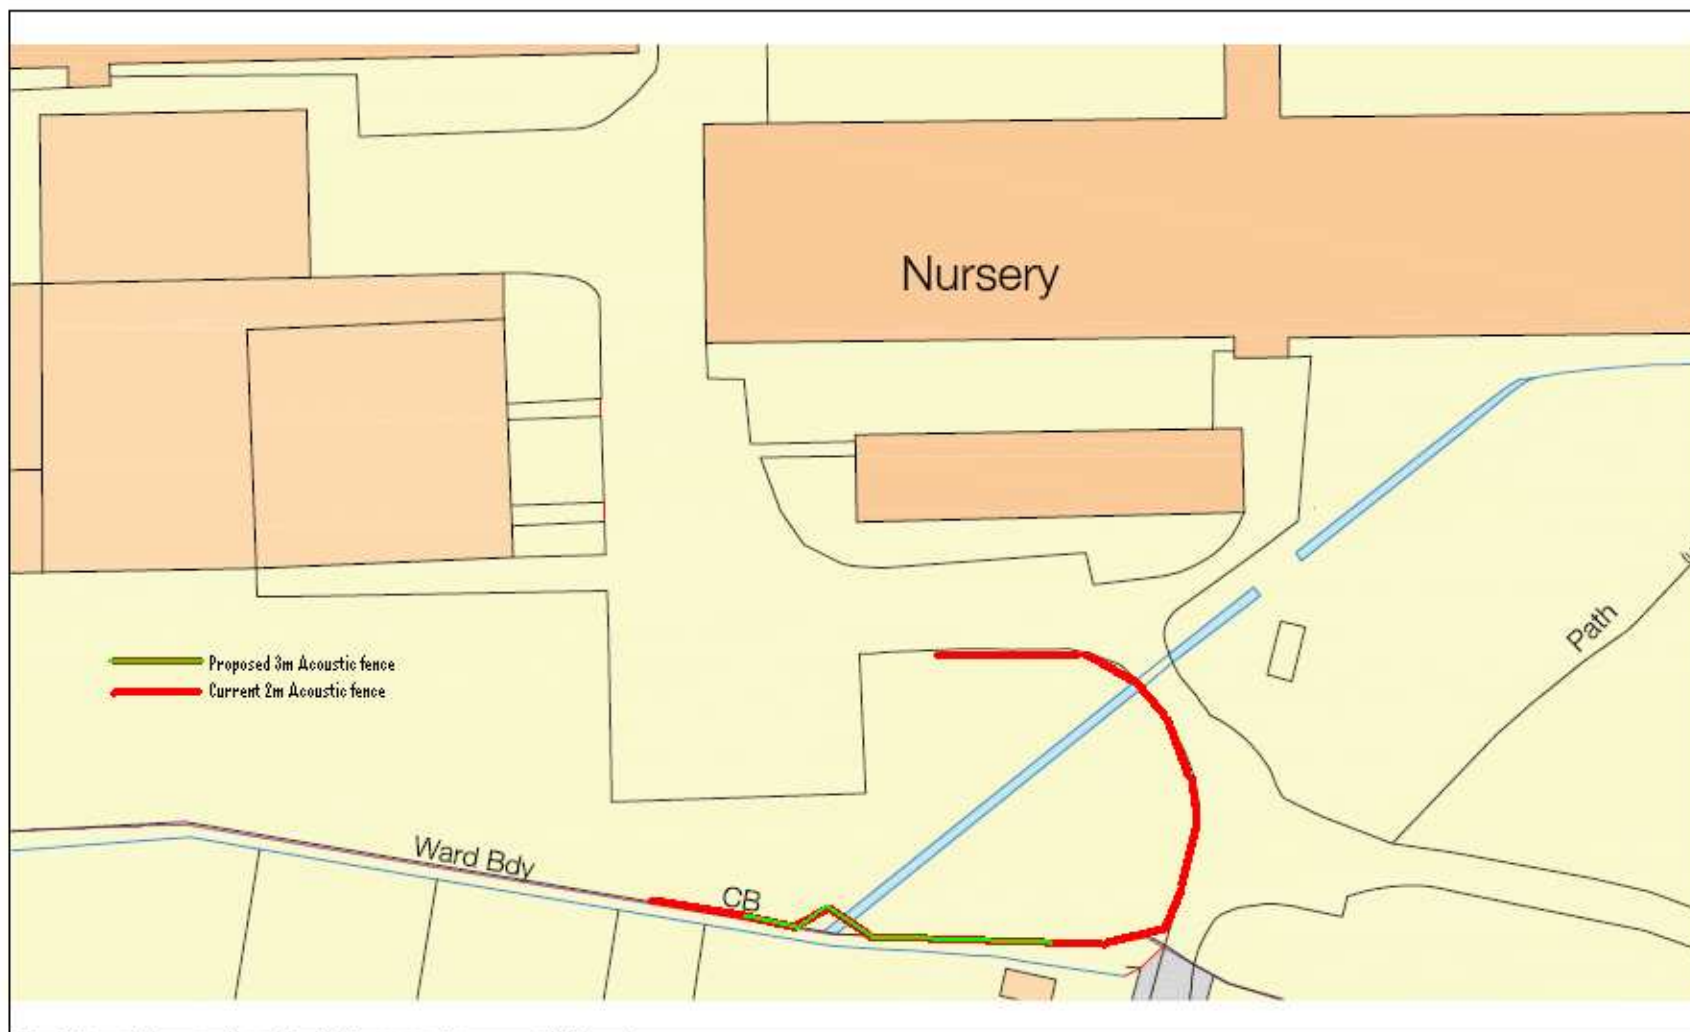

Copyright © 2014 Ordnance Survey. All rights reserved. Ordnance Survey consent is required to reproduce this map in any form or by any means, electronic or mechanical, including photocopying and recording, or by any information storage or retrieval system, without permission in writing from Ordnance Survey. You may not use this map for other than its intended purpose.

savills planning & regeneration

Wentworth House, Wentworth Place
Aldershot, Hants GU11 2PA
t 01252 713 000

savills.com/urbanandreg

order: Lene Lane, Barmby
client: Stuart Lyons
date: 10/06/2010
drawn by: RL
checked by: RL/RL

drawing: Site Plan
job no: 0620181585
drawing no: 0001
rev: -

