




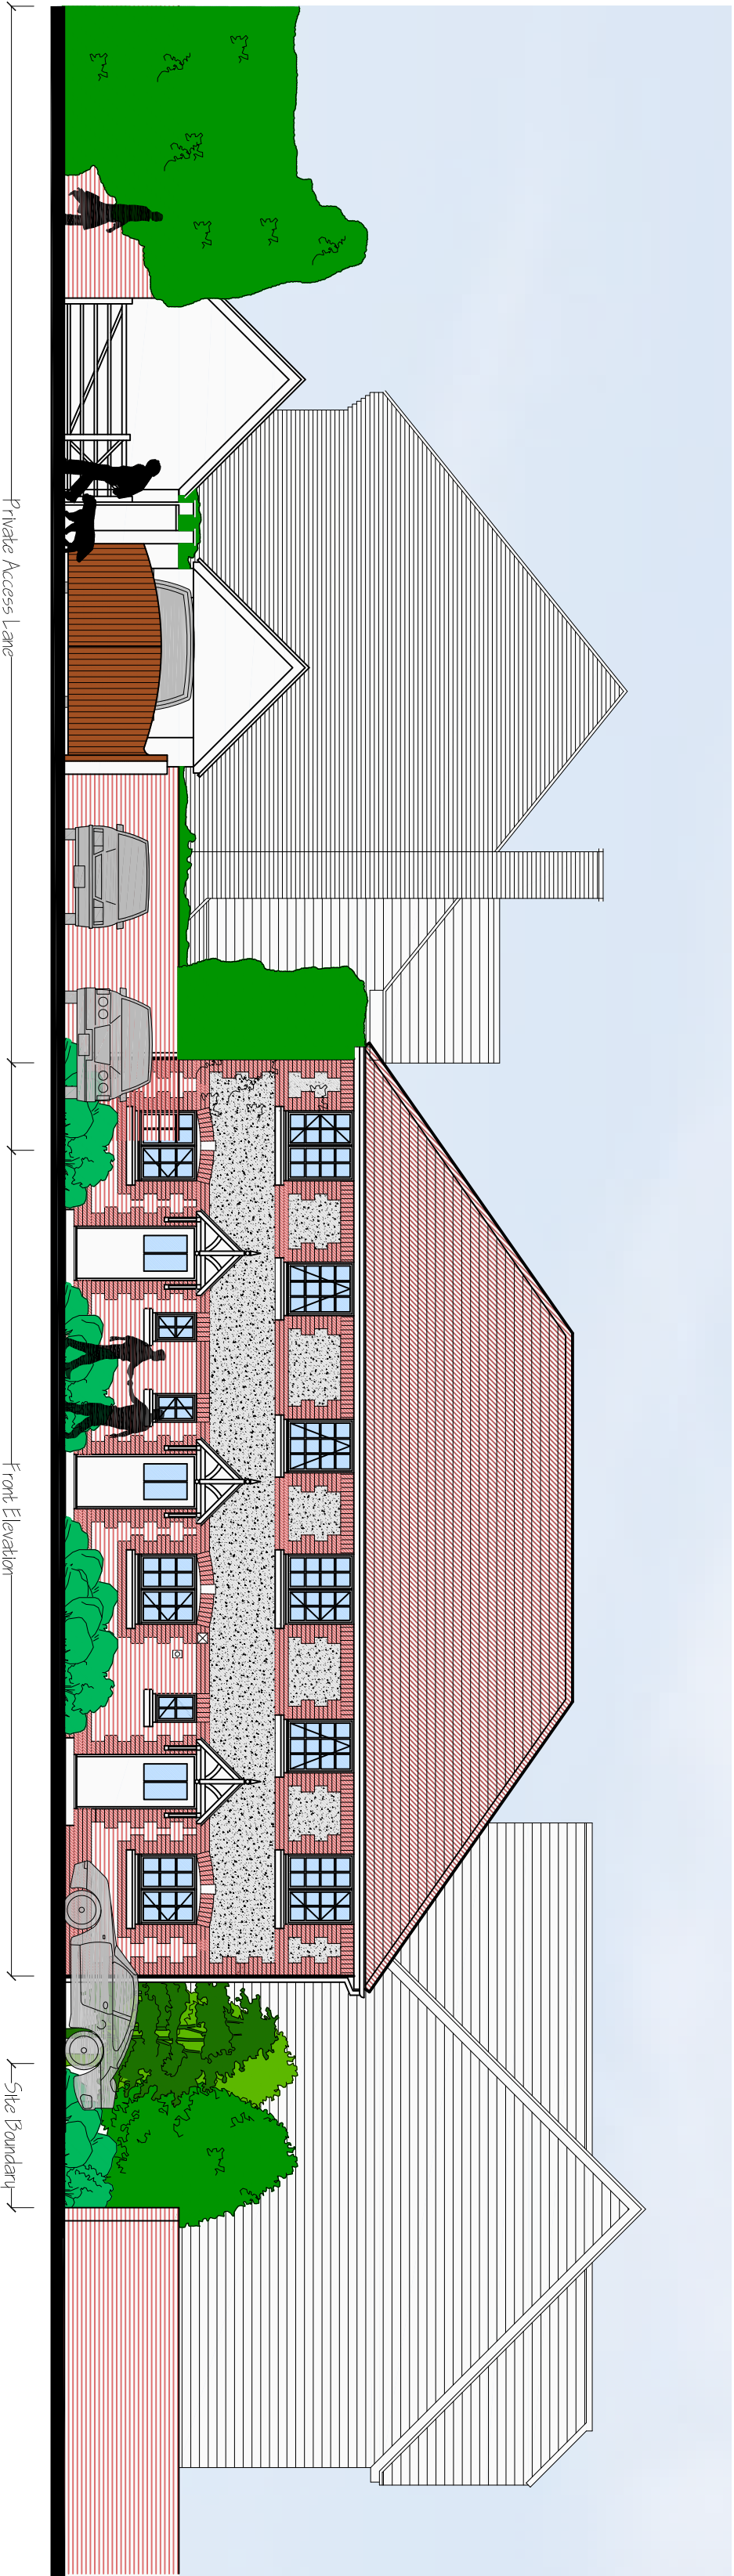


PROPOSED STREET SCENE ELEVATION

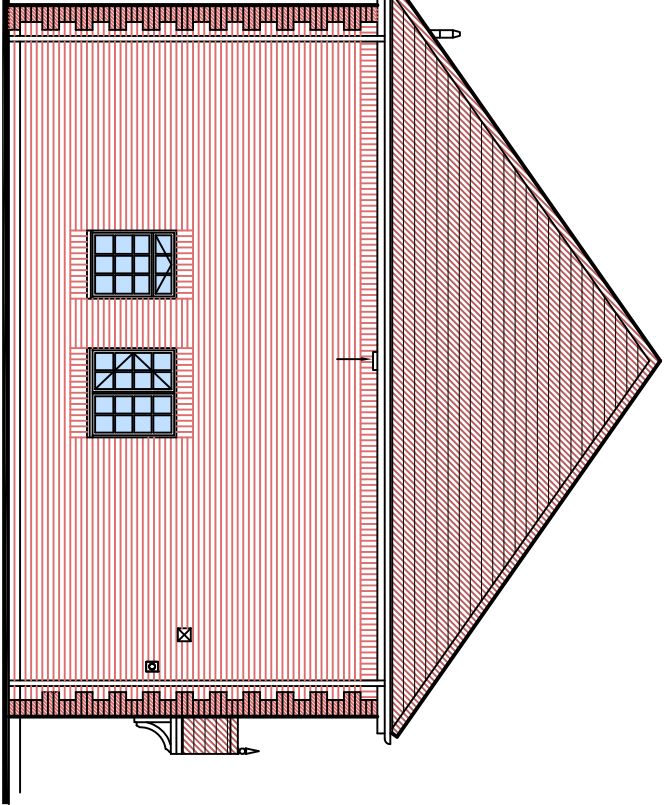


PROPOSED SIDE ELEVATION

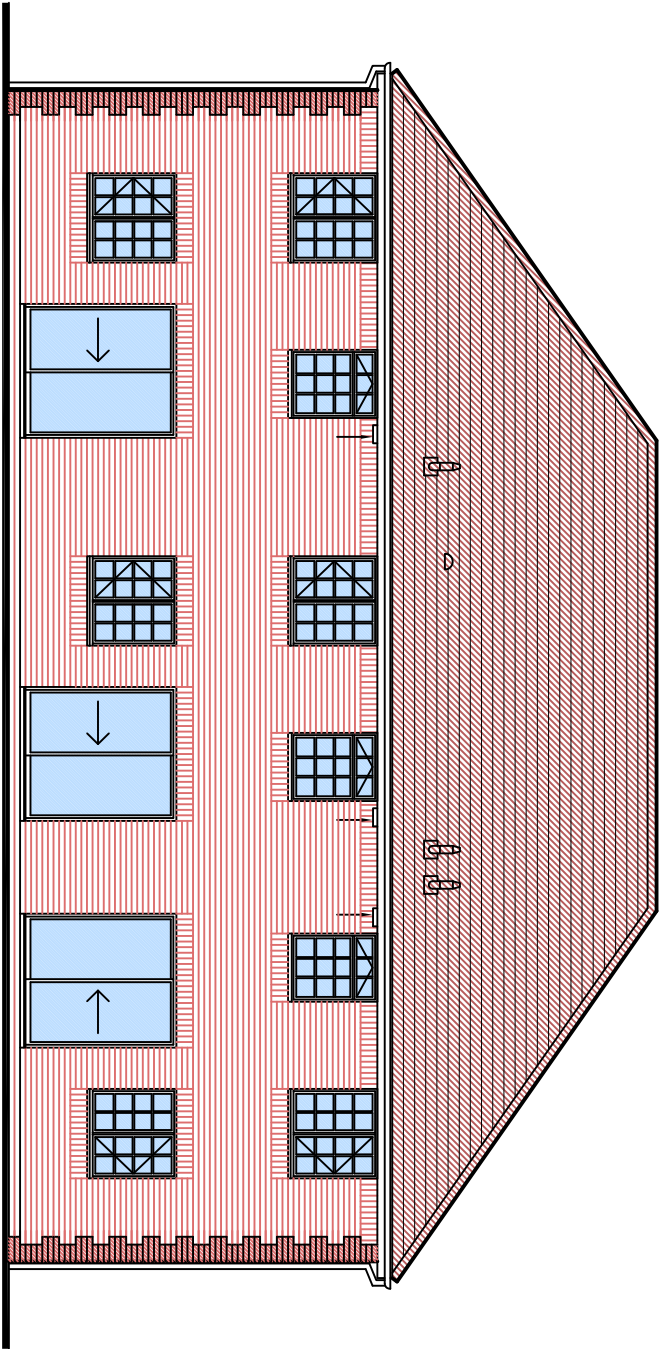


PROPOSED REAR ELEVATION

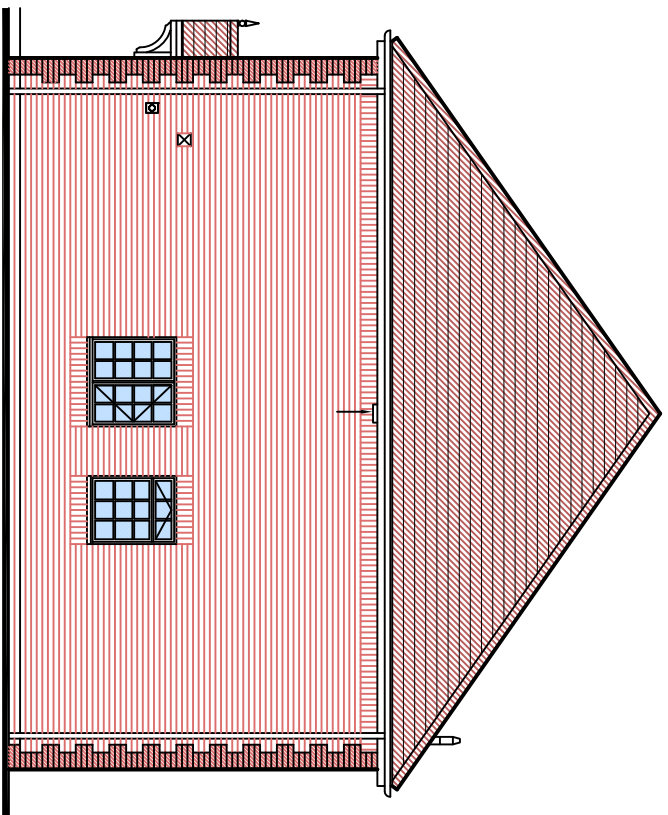



PROPOSED SIDE ELEVATION

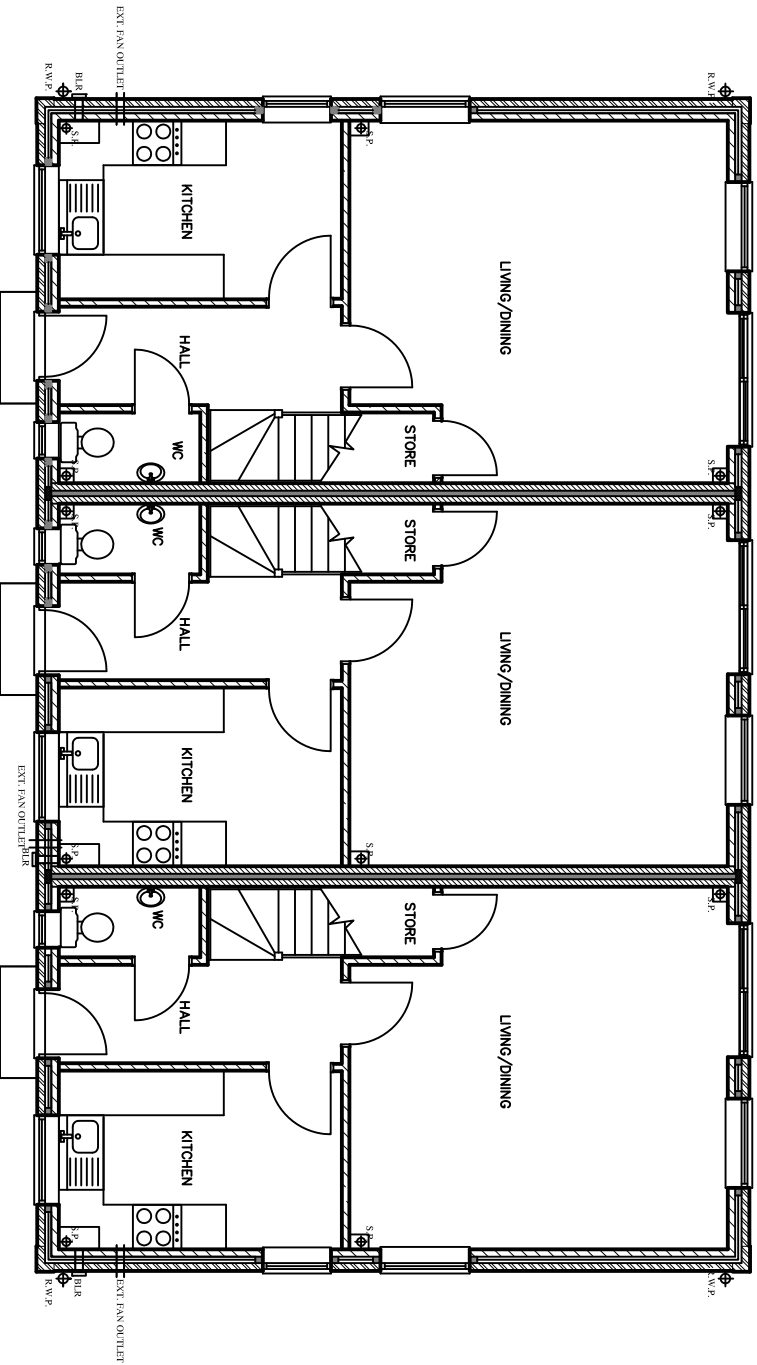

PROPOSED GROUND FLOOR LAYOUT PLAN

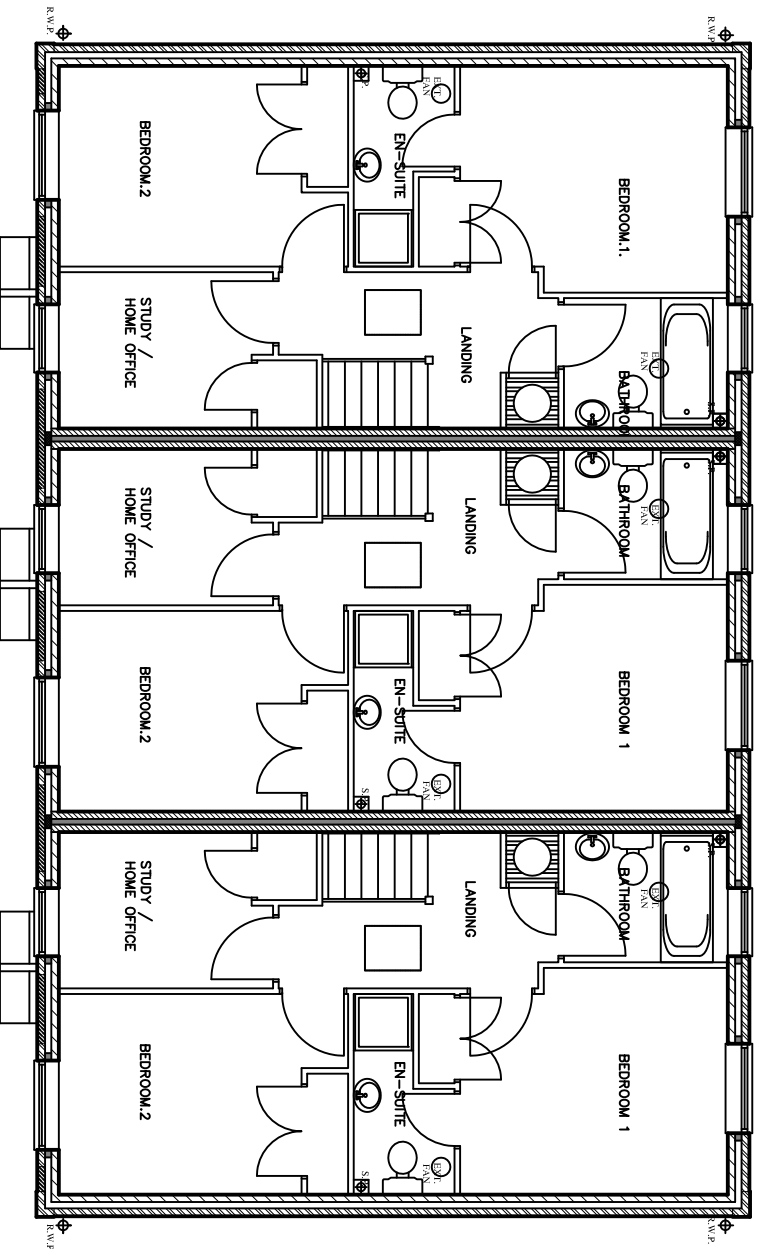

PROPOSED FIRST FLOOR LAYOUT PLAN

 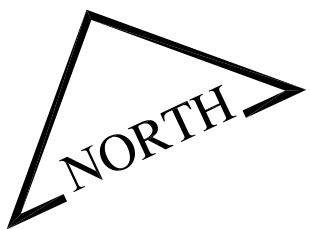

REV A: August 2014 / Client Req's / ARM

Project

Proposed Residential Development
Deans Yard
Orchard Way, Fortwell
West Sussex
BN18 0S5

Drawing



Proposed Layout & Elevations

Architects & Planning Consultants
Clock Tower House, Lewes Road
Lindfield, West Sussex, RH16 2LH
Telephone 01444 - 484711

Client

MJH Properties Ltd

Drawing no.	date	scale	drawn
2013/PO1	Apr 15	1:100 @ A2	ARM
revisions	A		

©THE CONTRACTOR SHOULD CHECK ALL DIMENSIONS ON SITE.
NO DIMENSIONS TO BE SCALED FROM DRAWINGS.
IT IS THE CONTRACTORS RESPONSIBILITY TO ENSURE COMPLIANCE
WITH BUILDING REGULATIONS.