

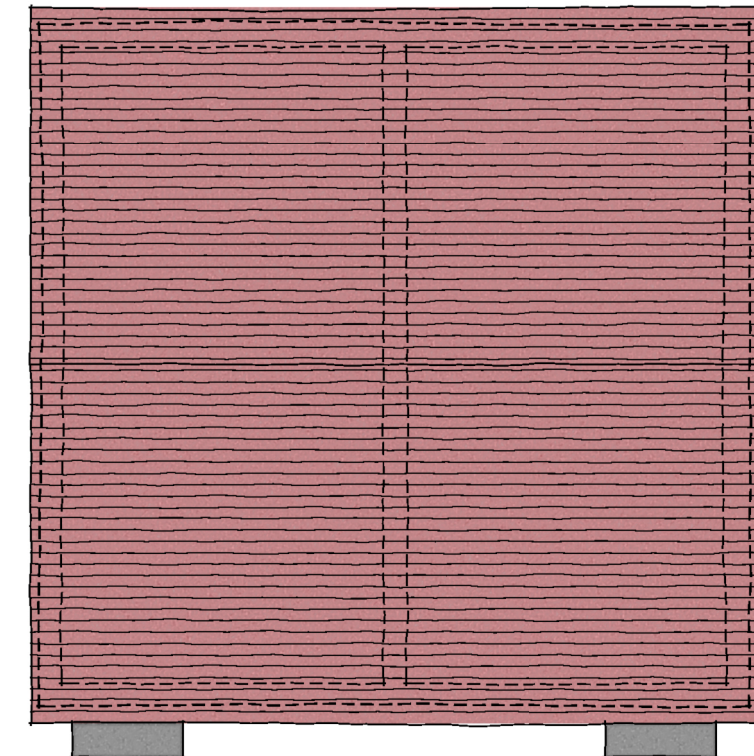


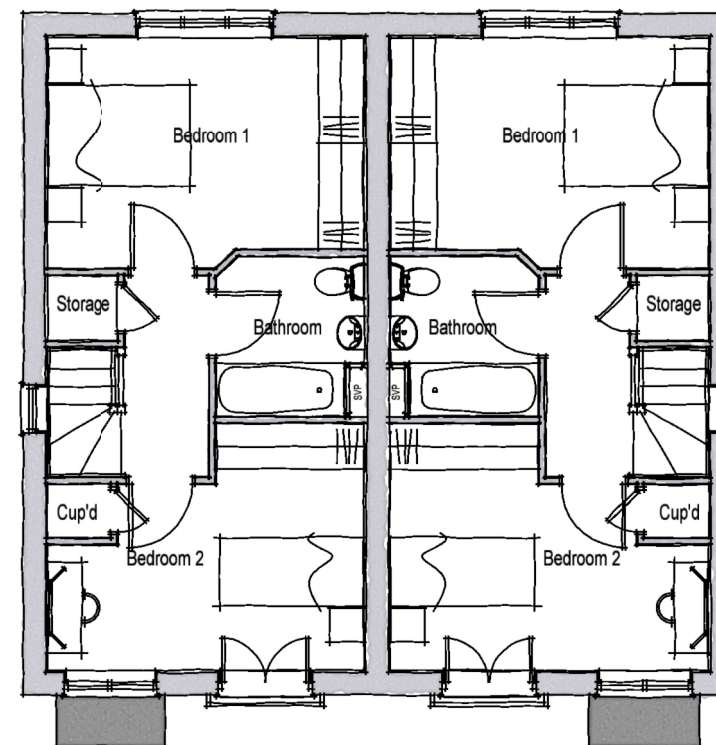

TYPE 203

House Type 203 - 2 Storey 2 Beds 3 Bed spaces		
Space Standards	Required	Achieved
Total Area (finished)	70 sq.m.	70.22 sq.m.
Storage	2 sq.m.	2 sq.m.
Bedroom 1 (double)	11.5sq.m.	12.36 sq.m.
Bedroom 2 (double)	7.5sq.m.	11.49 sq.m.

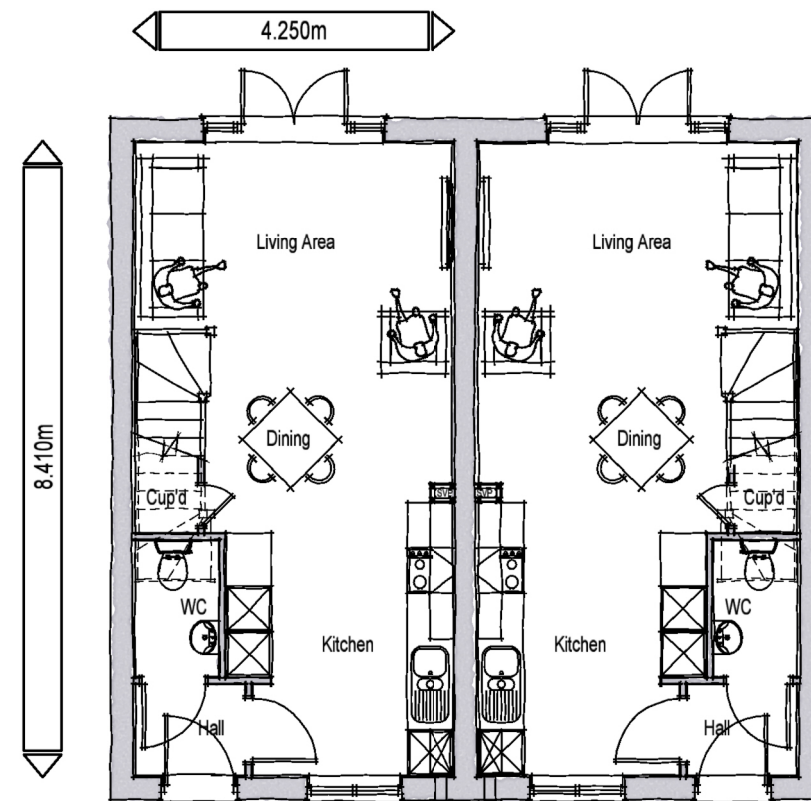

Rev.	Date	Description	Drawn	Checked
Client	 dandara	Scale 1:100 @ A3	Drawn ACG	Checked DPG
Project	Fontwell, West Sussex.	Date March 2019	File Type 203	
Drawing Title	Type 203 - Style ref. 4 Floor & Roof Plans (Brick + Boarding)	Drg.No. P1549.203.13	Rev. -	
			Drawing Status PLANNING	

AAP Architecture Ltd
Unit A, Monument Business Centre, Monument Way East, Woking, Surrey GU21 5LG
T 01483 727345 **E** projects@aap-arc.co.uk **W** aap-arc.co.uk

Under the Intellectual Property Act 2014, this drawing is the copyright of AAP Architecture Ltd.