




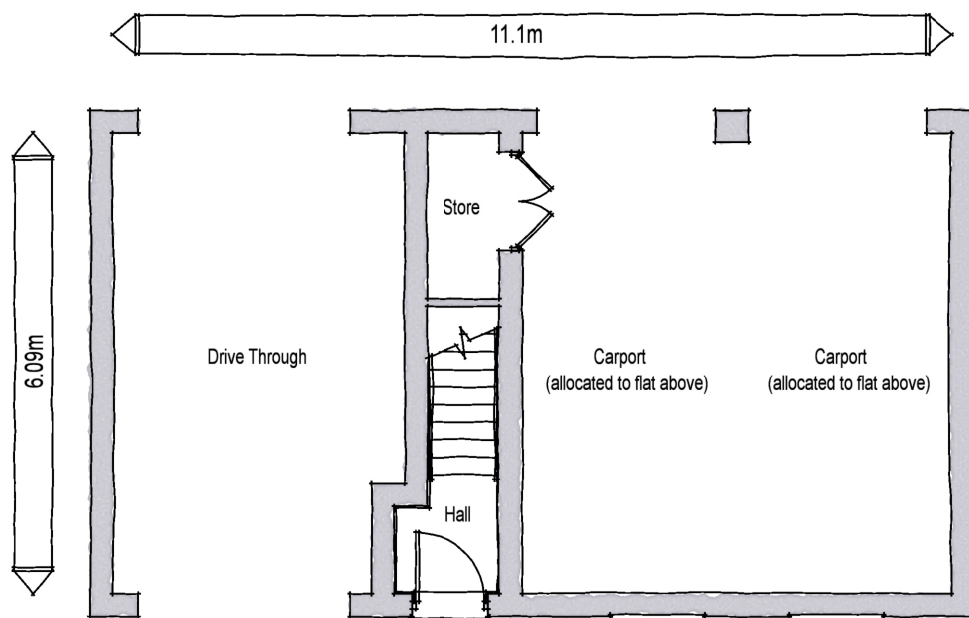

GROUND FLOOR PLAN

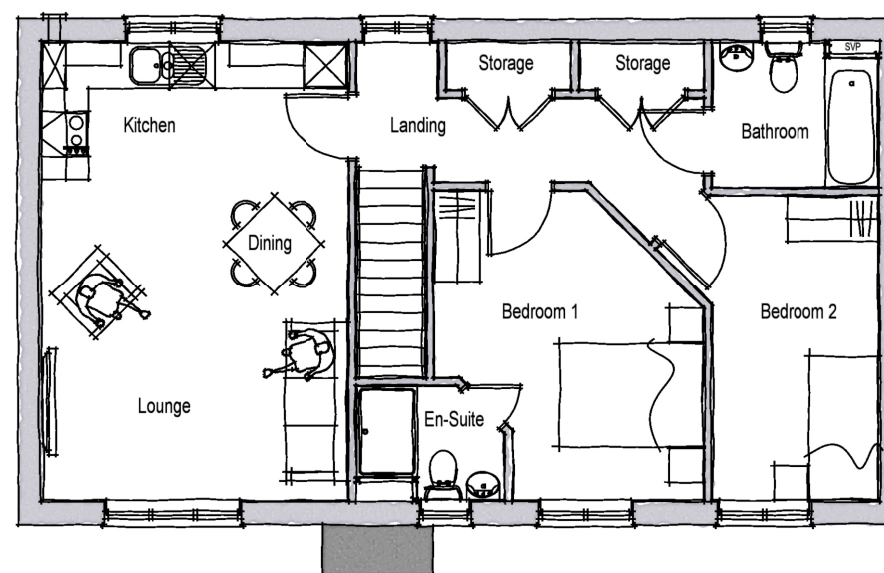

FIRST FLOOR PLAN

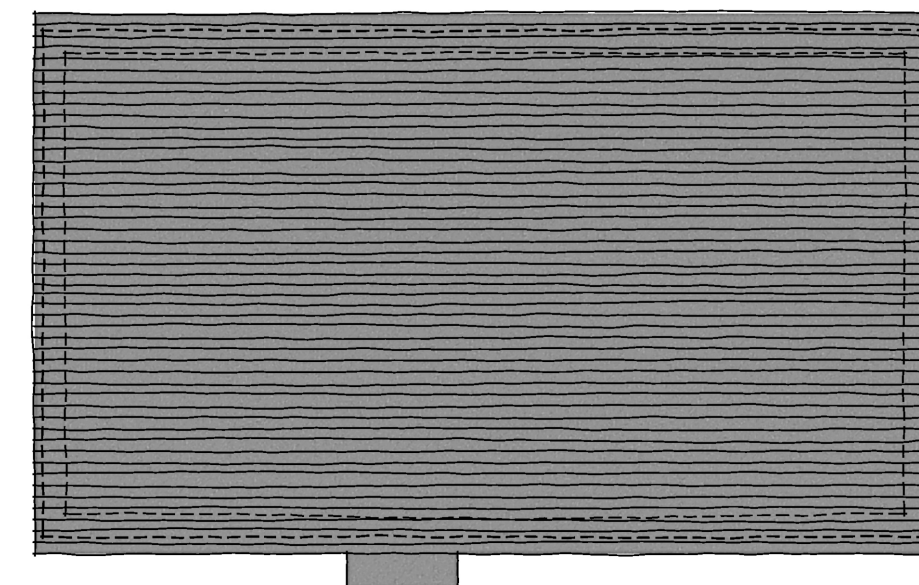

ROOF PLAN

TYPE 204

House Type 204 - 1 Storey 2 Beds 3 Bed spaces		
Space Standards	Required	Achieved
Total Area (finished)	61 sq.m.	68.55 sq.m.
Storage	2 sq.m.	2 sq.m.
Bedroom 1 (double)	11.5sq.m.	11.90 sq.m.
Bedroom 2 (Single)	7.5sq.m.	9.36 sq.m.



Rev.	Date	Description	Drawn	Checked
Client ACG		dandara	Scale 1:100 @ A3	Drawn Checked DGP
Project Fontwell, West Sussex.	Date April 2019	File Type 204		
Drawing Title Type 204 - Style Ref 3 Floor & Roof Plans - (Brick + Render)	Drg.No. P1549.204.03	Rev. -	Drawing Status PLANNING	



AAP Architecture Ltd
Unit A, Monument Business Centre, Monument Way East, Woking, Surrey GU21 5LG
T 01483 727345 E projects@aap-arc.co.uk W aap-arc.co.uk

Under the Intellectual Property Act 2014, this drawing is the copyright of AAP Architecture Ltd.