





FRONT ELEVATION

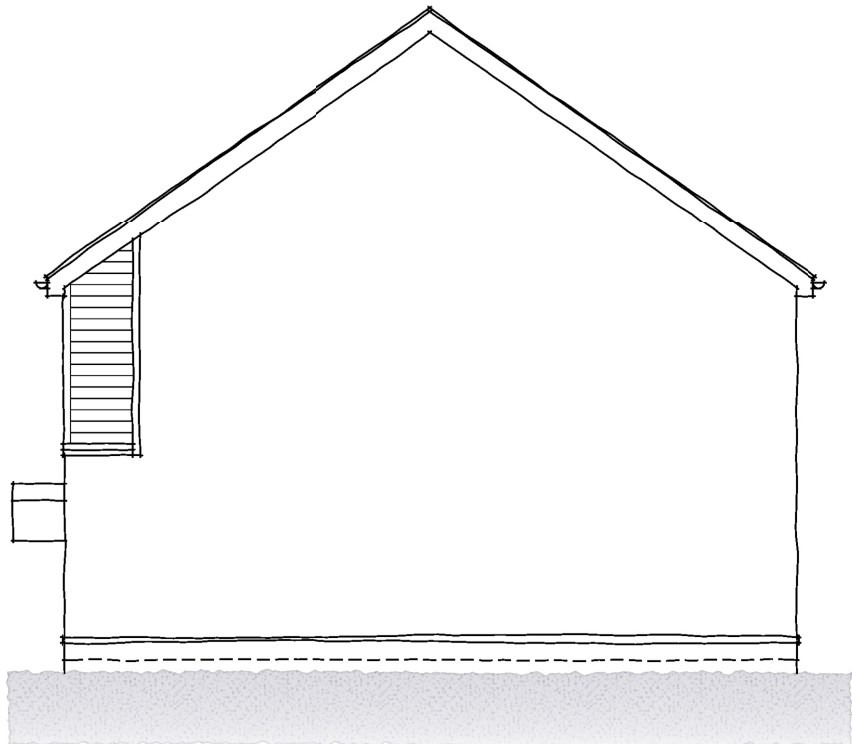

SIDE ELEVATION



REAR ELEVATION

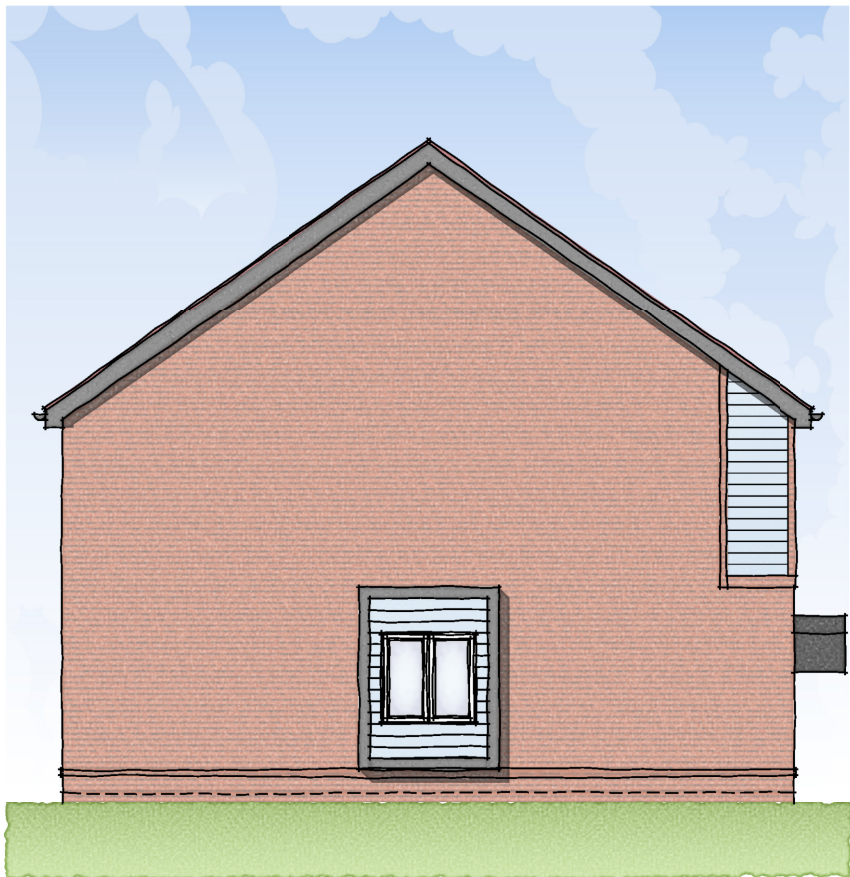

SIDE ELEVATION



SCALE BAR

TYPE 302A

Rev.	Date	Description	Drawn	Checked
Client		Scale 1:100 @ A3	Drawn TM	Checked DGP
Project	Fontwell, West Sussex.	Date May 2019	File Type 302A	
Drawing Title	Type 302A - Style Ref 4	Drg.No. P1549.302A.22	Rev. -	Drawing Status PLANNING
Floor & Roof Plans - (Brick + Blue Boarding Boxed)				



AAP Architecture Ltd
Unit A, Monument Business Centre, Monument Way East, Woking, Surrey GU21 5LG
T 01483 727345 E projects@aap-arc.co.uk W aap-arc.co.uk