



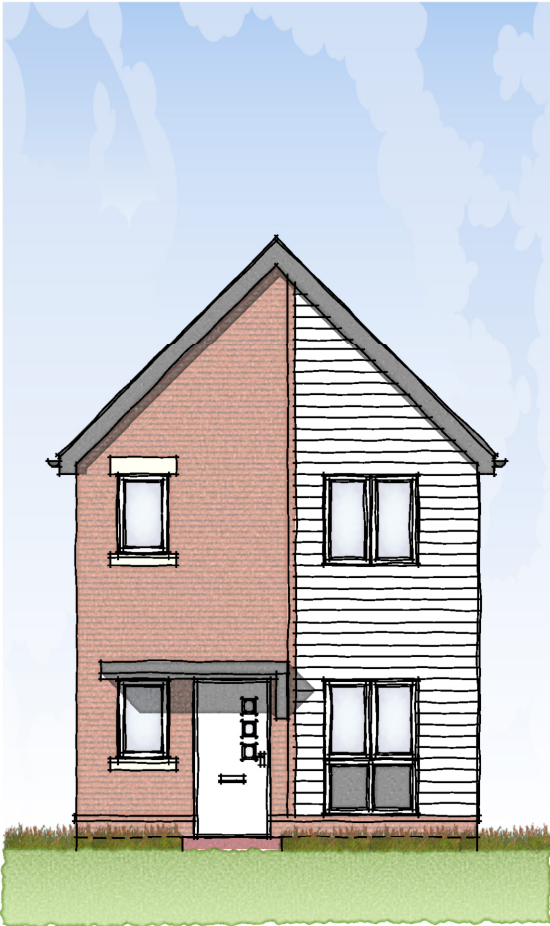


FRONT ELEVATION

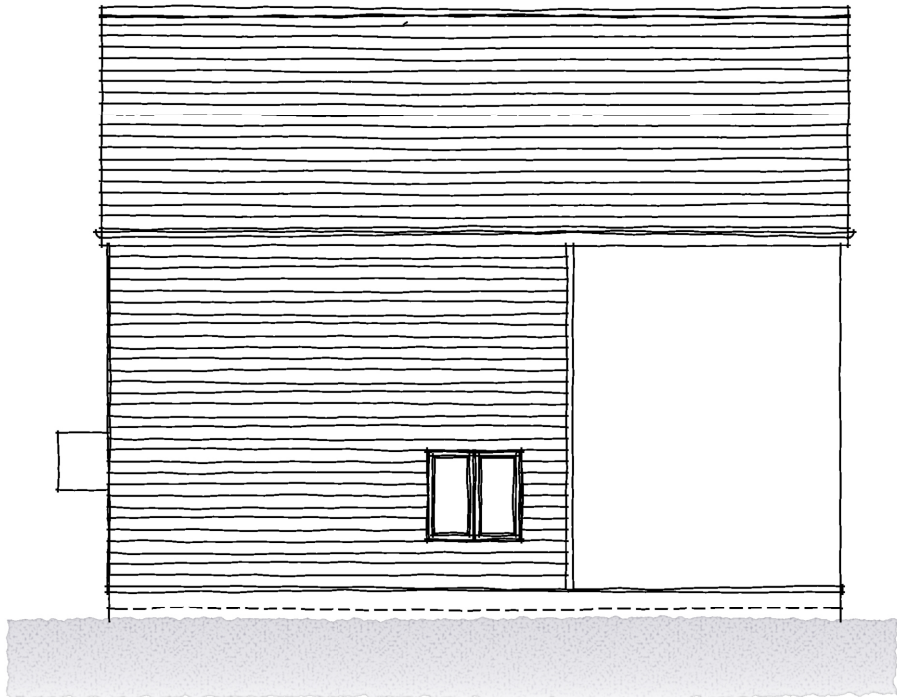


SIDE ELEVATION



REAR ELEVATION

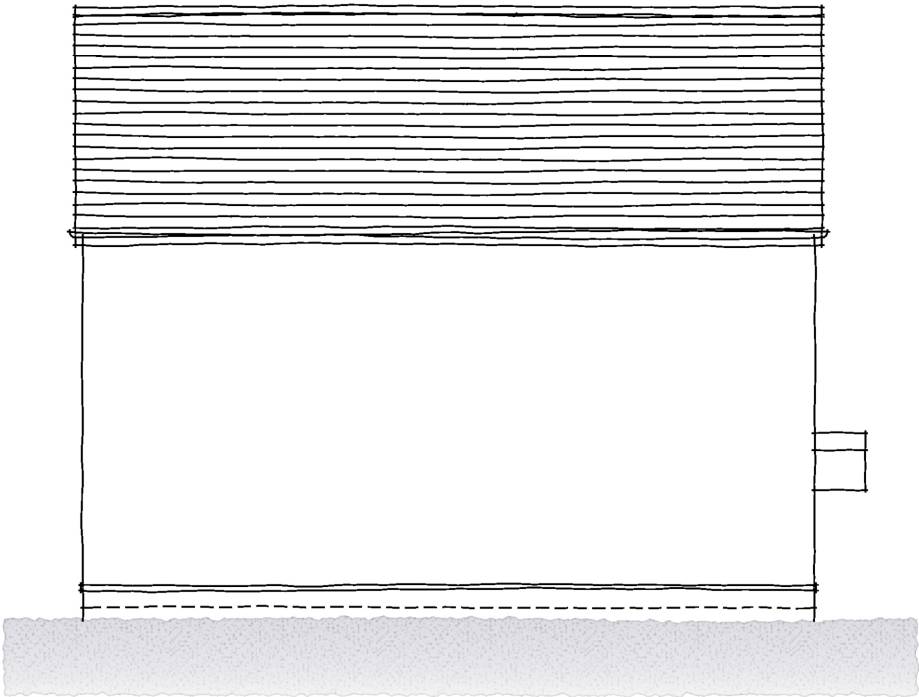

SIDE ELEVATION

 

SCALE BAR

TYPE 302B

Rev.	Date	Description	Drawn				Checked	
Client 			Scale 1:100 @ A3	Drawn TM	Checked DGP			
Project Fontwell, West Sussex.			Date May 2019	File Type 302				
Drawing Title Type 302B - Style Ref 3 Elevation - (Brick + White Boarding)			Drg.No. P1549.302B.04	Rev. -	Drawing Status PLANNING			



AAP Architecture Ltd
Unit A, Monument Business Centre, Monument Way East, Woking, Surrey GU21 5LG
T 01483 727345 E projects@aap-arc.co.uk W aap-arc.co.uk

Under the Intellectual Property Act 2014, this drawing is the copyright of AAP Architecture Ltd.