




FRONT ELEVATION



SIDE ELEVATION
*NOT FOR PLOT 387



REAR ELEVATION

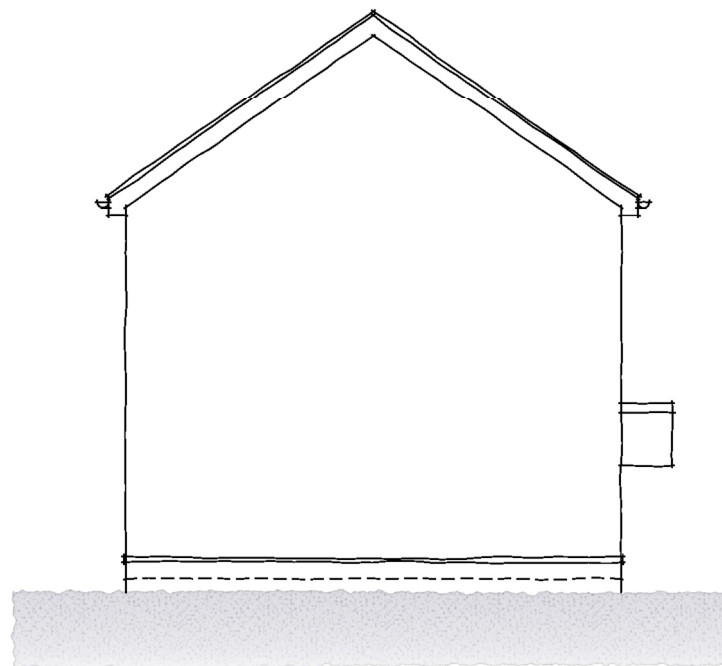

SIDE ELEVATION

TYPE 305A



SCALE BAR

Rev.	Date	Description	Drawn	Checked	
Client		Scale 1:100 @ A3	Drawn ACG	Checked DGP	
Project	Fontwell, West Sussex.	Date March 2019	File Type 305A		
Drawing Title	Type 305A - Style Ref. 2	Drg.No. P1549.305A.06	Rev. -		Drawing Status PLANNING
Elevations (Brick + Black Boarding)					

aap
architecture

AAP Architecture Ltd
Unit A, Monument Business Centre, Monument Way East, Woking, Surrey GU21 5LG
T 01483 727345 E projects@aap-arc.co.uk W aap-arc.co.uk

Under the Intellectual Property Act 2014, this drawing is the copyright of AAP Architecture Ltd.