




FRONT ELEVATION

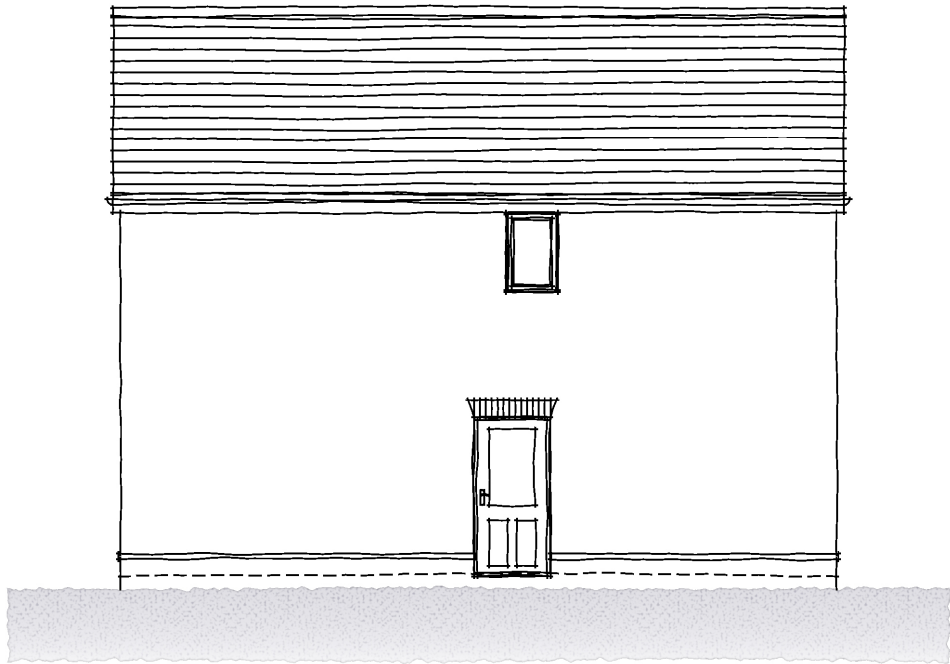

SIDE ELEVATION



REAR ELEVATION

TYPE 305B



SIDE ELEVATION



SCALE BAR

Rev.	Date	Description	Drawn	Checked		
Client			Scale 1:100 @ A3	Drawn ACG	Checked DGP	
Project	Fontwell, West Sussex.		Date March 2019	File Type 305B		
Drawing Title	Type 305B - Style Ref. 2		Drg.No. P1549.305B.02	Rev. -	Drawing Status PLANNING	
Elevations (Brick + Black Boarding)						

AAP Architecture Ltd
Unit A, Monument Business Centre, Monument Way East, Woking, Surrey GU21 5LG
T 01483 727345 E projects@aap-arc.co.uk W aap-arc.co.uk