




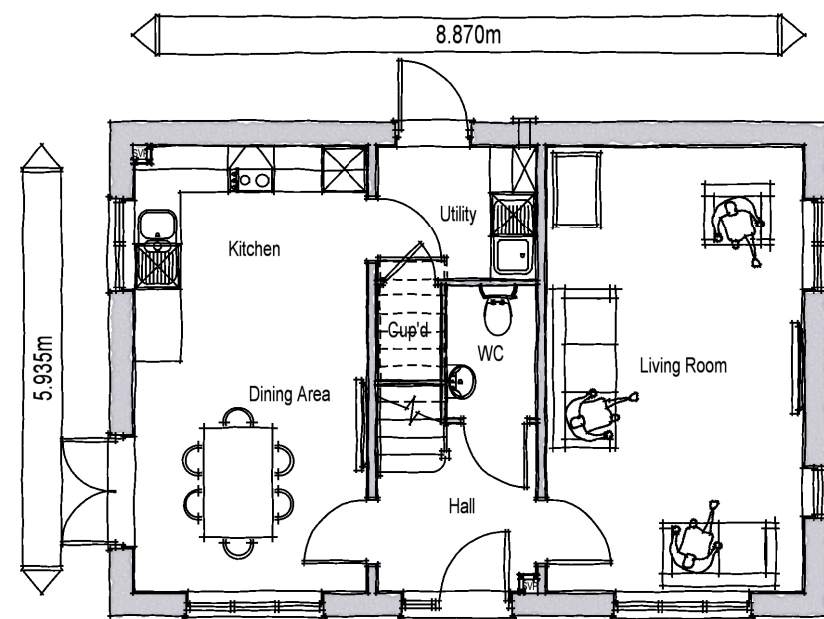

GROUND FLOOR PLAN

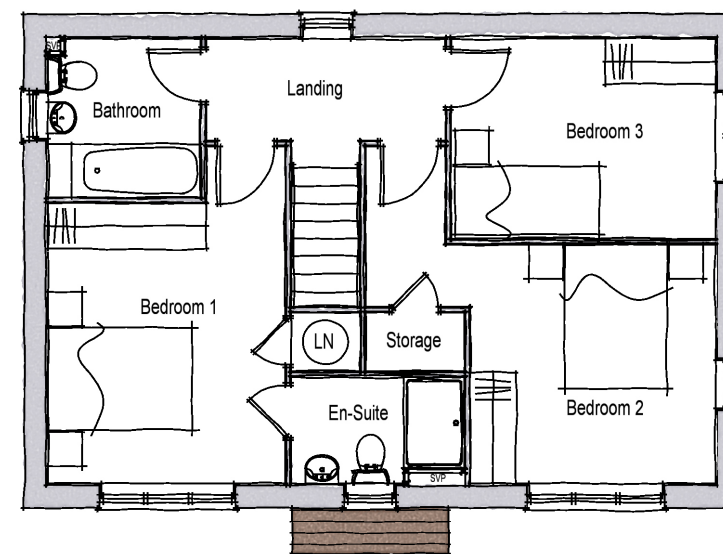

FIRST FLOOR PLAN

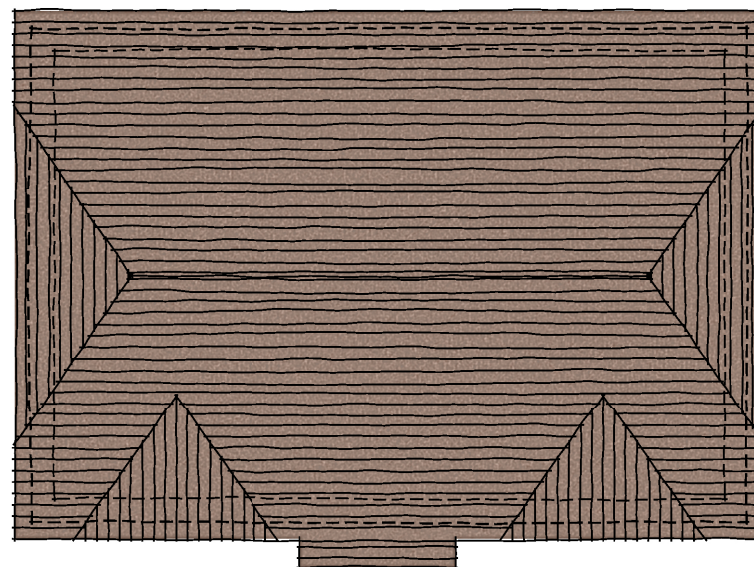

ROOF PLAN

TYPE 305B

House Type 305B - 2 Storey 3 Beds 5 Bed spaces		
Space Standards	Required	Achieved
Total Area (finished)	93 sq.m.	103.91 sq.m.
Storage	2.5 sq.m.	2.5 sq.m.
Bedroom 1 (double)	11.5sq.m.	12.40 sq.m.
Bedroom 2 (Single)	7.5sq.m.	12.69 sq.m.
Bedroom 3 (Single)	7.5sq.m.	9.27 sq.m.



SCALE BAR

Rev.	Date	Description	Drawn	Checked
Client		dandara	Scale 1:100 @ A3	Drawn TM Checked DGP
Project		Fontwell, West Sussex.	Date May 2019	File Type 305B
Drawing Title		Type 305B - Style Ref. 1 Floor & Roof Plans (Brick)	Drg.No. P1549.3058.09	Rev. - Drawing Status PLANNING



AAP Architecture Ltd
Unit A, Monument Business Centre, Monument Way East, Woking, Surrey GU21 5LG
T 01483 727345 E projects@aap-arc.co.uk W aap-arc.co.uk

Under the Intellectual Property Act 2014, this drawing is the copyright of AAP Architecture Ltd.