






FRONT ELEVATION

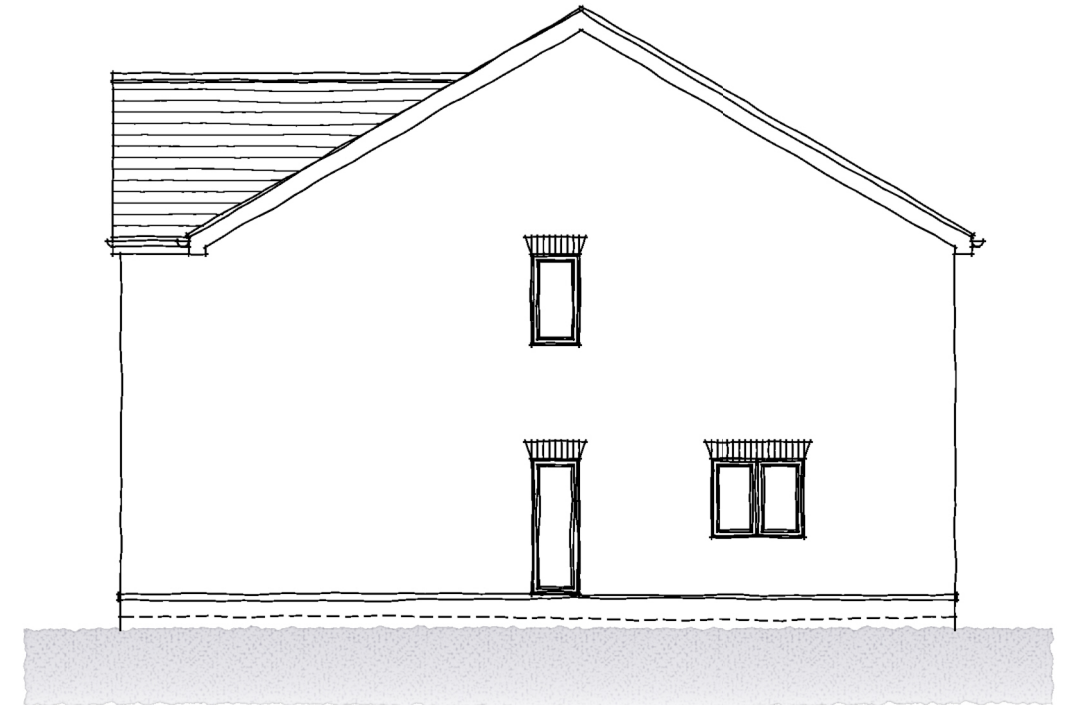

SIDE ELEVATION

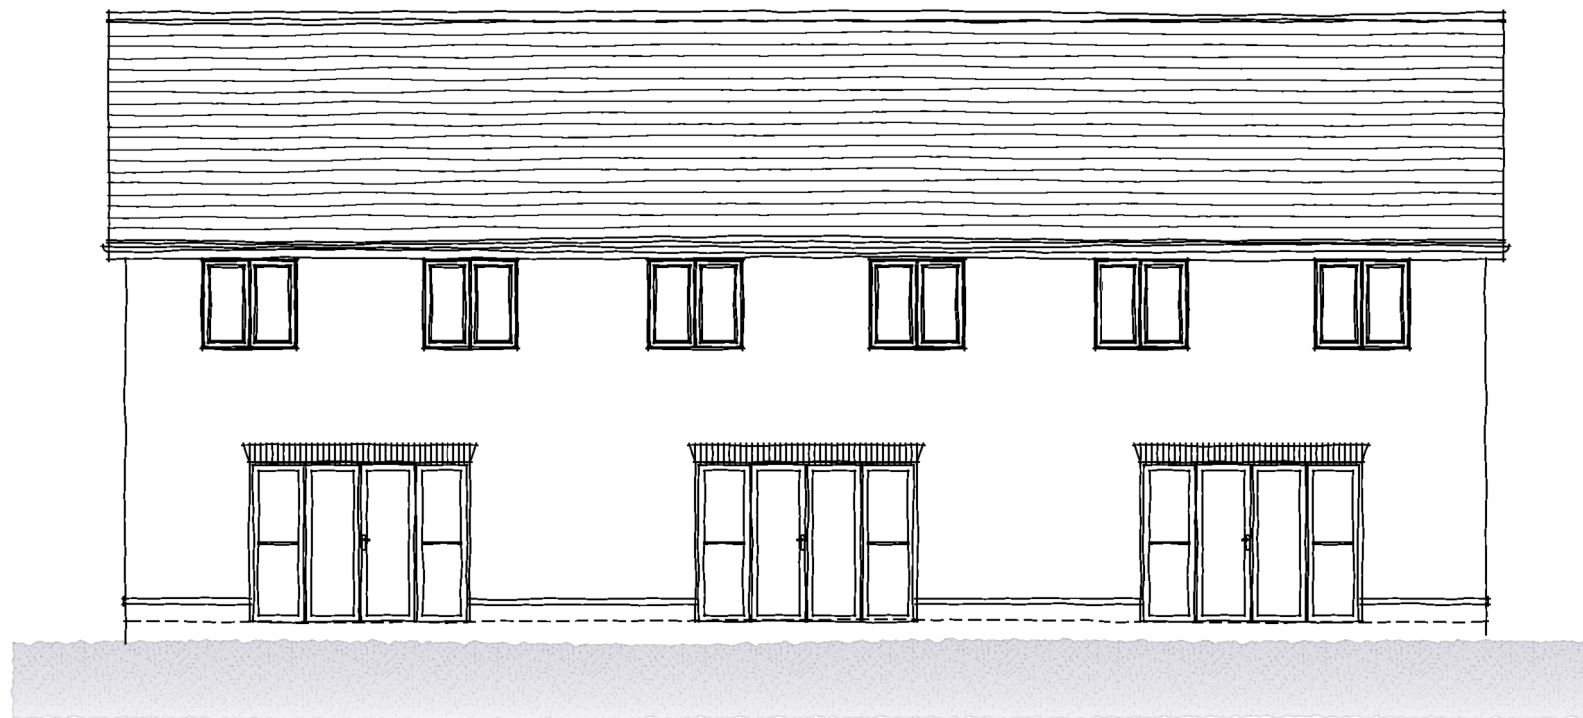

REAR ELEVATION

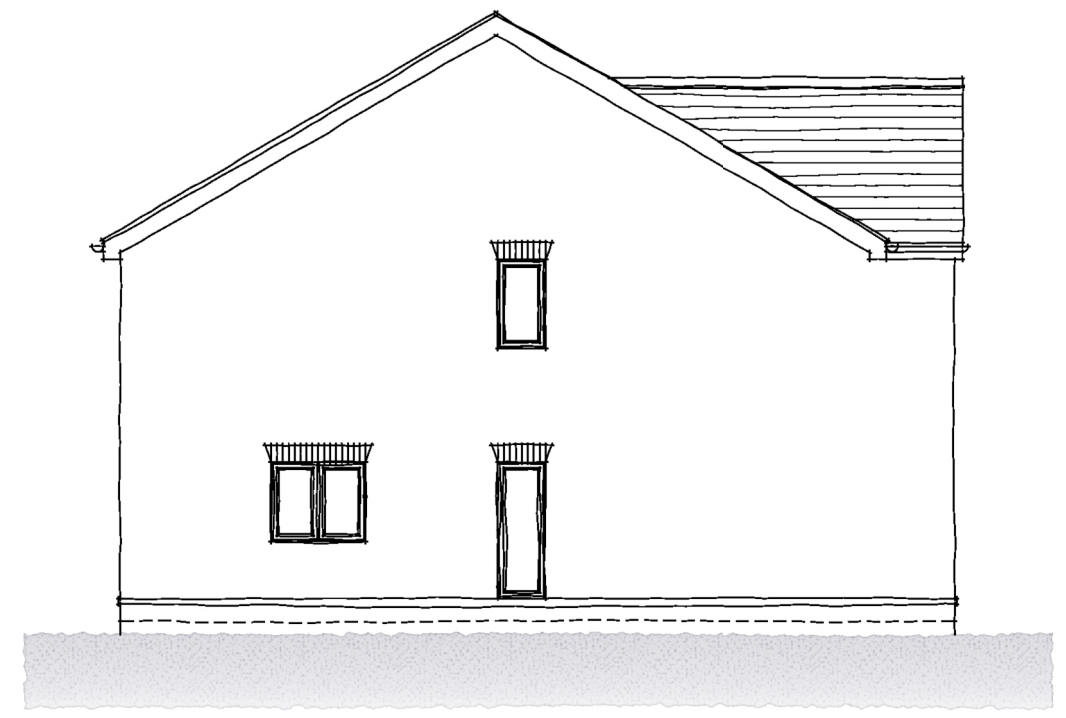

SIDE ELEVATION

TYPE 406



SCALE BAR

Rev.	Date	Description	Drawn	Checked
Client			Scale	1:100 @ A3
Project		Fontwell, West Sussex.	Date	May 2019
Drawing Title		Type 406 - Style Ref. 2 Elevations (Brick)	Drg.No.	P1549.406.01
			File	Type 406
			Rev.	-
			Drawing Status	PRELIMINARY

aap
architecture

AAP Architecture Ltd
Unit A, Monument Business Centre, Monument Way East, Woking, Surrey GU21 5LG
T 01483 727345 E projects@aap-arc.co.uk W aap-arc.co.uk

Under the Intellectual Property Act 2014, this drawing is the copyright of AAP Architecture Ltd.