





FRONT ELEVATION - STYLE A

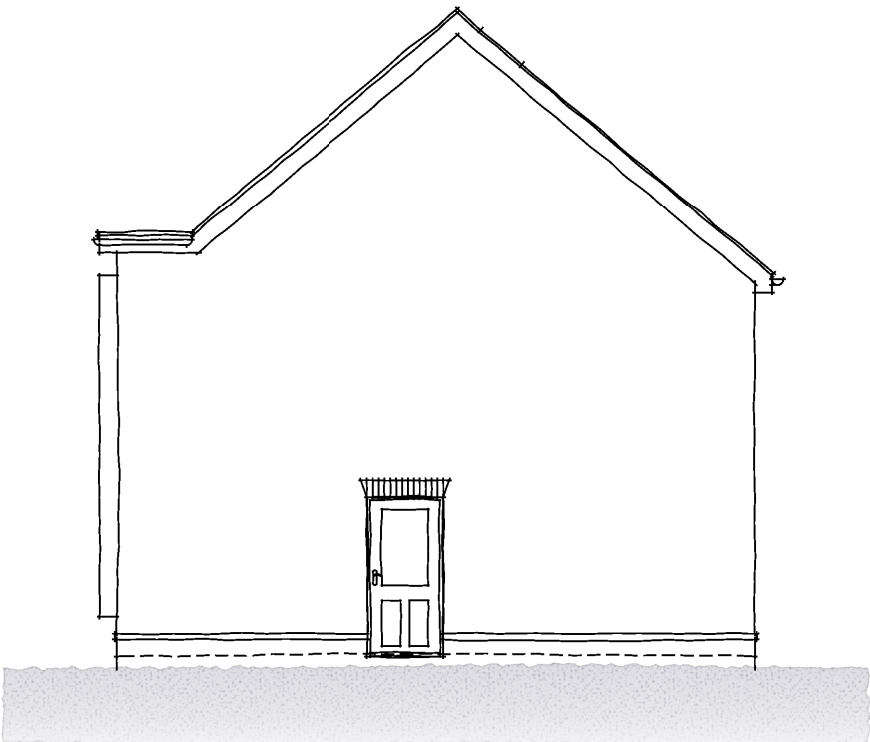

SIDE ELEVATION



REAR ELEVATION

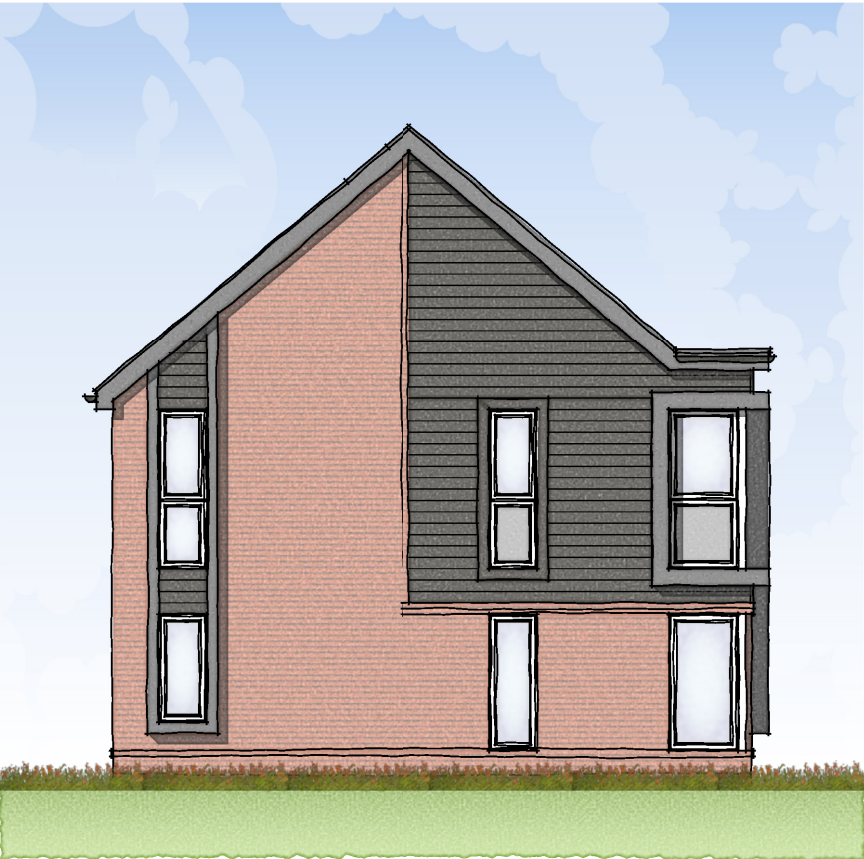

SIDE ELEVATION



SCALE BAR

TYPE 407A

Rev.	Date	Description	Scale	Drawn	Checked	Drawn	Checked
Client			Scale 1:100 @ A3	Drawn TM	Checked DGP		
Project Fontwell, West Sussex.		Date March 2019	File Type 407A				
Drawing Title Type 407A - Style Ref 2 Elevations - (Boarding)		Drg.No. P1549.407A.02	Rev. -	Drawing Status PLANNING			

AAP Architecture Ltd
Unit A, Monument Business Centre, Monument Way East, Woking, Surrey GU21 5LG
T 01483 727345 E projects@aap-arc.co.uk W aap-arc.co.uk

Under the Intellectual Property Act 2014, this drawing is the copyright of AAP Architecture Ltd.