




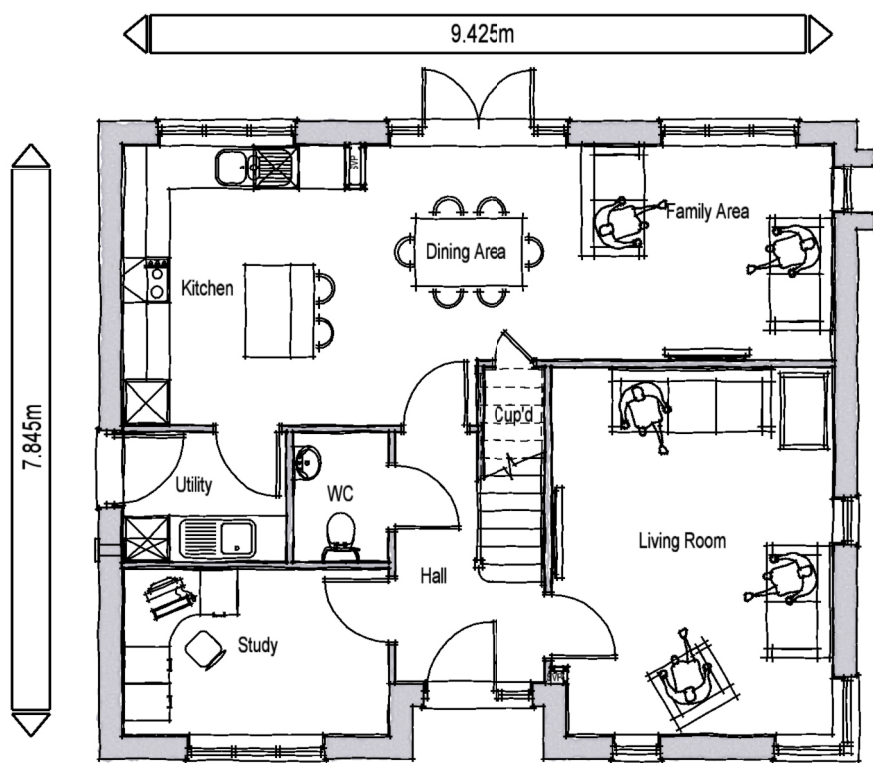

GROUND FLOOR PLAN

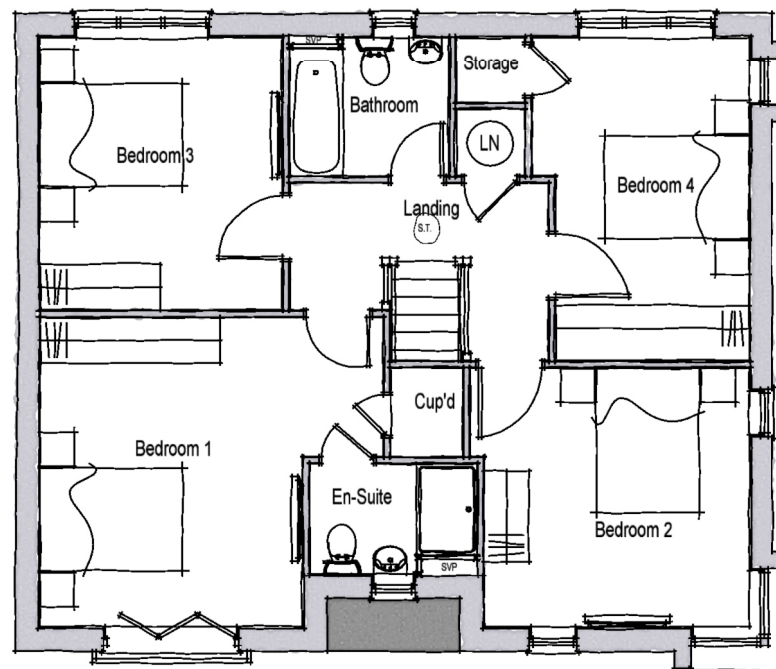

FIRST FLOOR PLAN

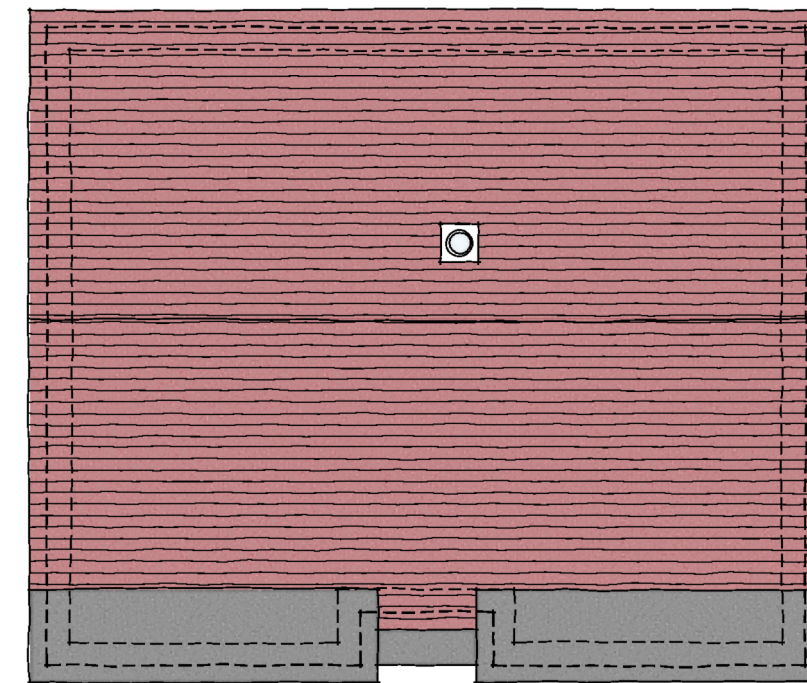

ROOF PLAN

House Type 407A - 2 Storey 4 Beds 8 Bed spaces		
Space Standards	Required	Achieved
Total Area (finished)	99 sq.m.	142.8 sq.m.
Storage	3 sq.m.	3.60 sq.m.
Bedroom 1 (double)	11.5sq.m.	16.18 sq.m.
Bedroom 2 (double)	11.5sq.m.	12.11 sq.m.
Bedroom 3 (double)	11.5sq.m.	11.64 sq.m.
Bedroom 4 (double)	11.5sq.m.	11.50 sq.m.

Floor Area	Net internal floor area to plaster face (m2)	Net internal floor area to plaster face (ft2)
Ground	71.40 sq.m.	768.54 sq.ft.
First	71.40 sq.m.	768.54 sq.ft.
Total	142.80 sq.m.	1537 sq.ft.



TYPE 407A

Rev.	Date	Description	Drawn	Checked
Client		dandara	Scale 1:100 @ A3	Drawn TM Checked DGP
Project		Fontwell, West Sussex.	Date March 2019	File Type 407A
Drawing Title		Type 407A - Style Ref 2 Floor & Roof Plans - (Boarding)	Drg.No. P1549.407A.03	Rev. - Drawing Status PLANNING

aap
architecture

AAP Architecture Ltd
Unit A, Monument Business Centre, Monument Way East, Woking, Surrey GU21 5LG
T 01483 727345 E projects@aap-arc.co.uk W aap-arc.co.uk

Under the Intellectual Property Act 2014, this drawing is the copyright of AAP Architecture Ltd.