




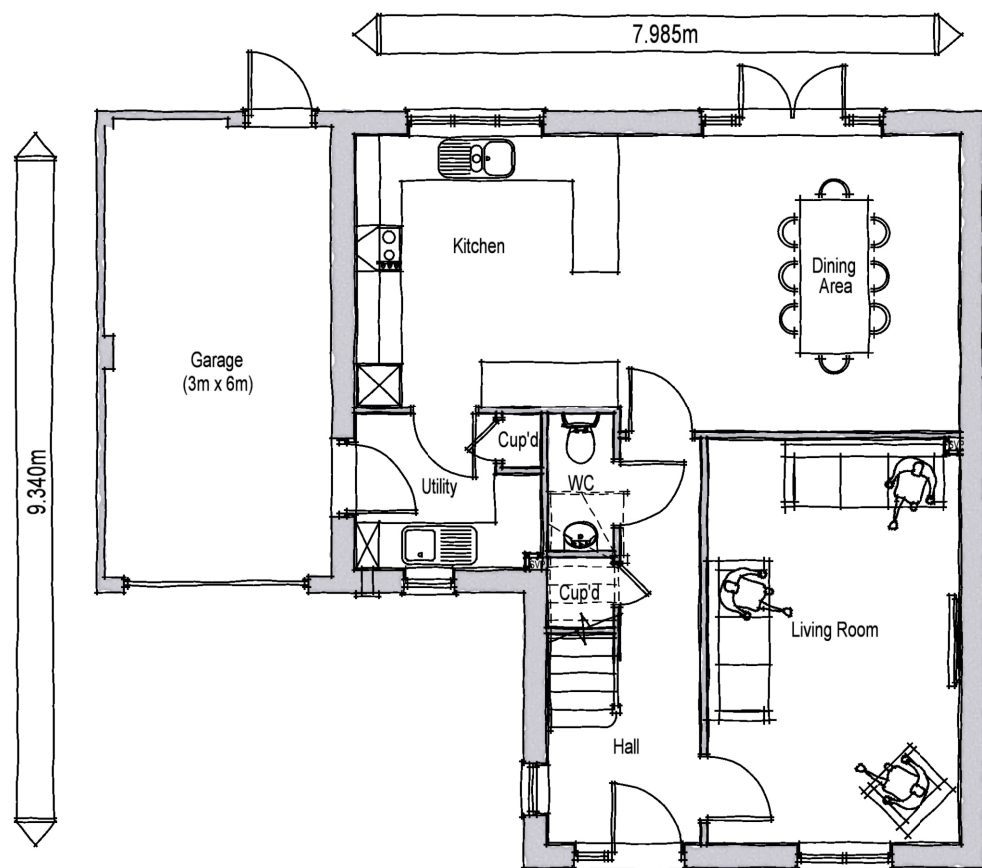

GROUND FLOOR PLAN

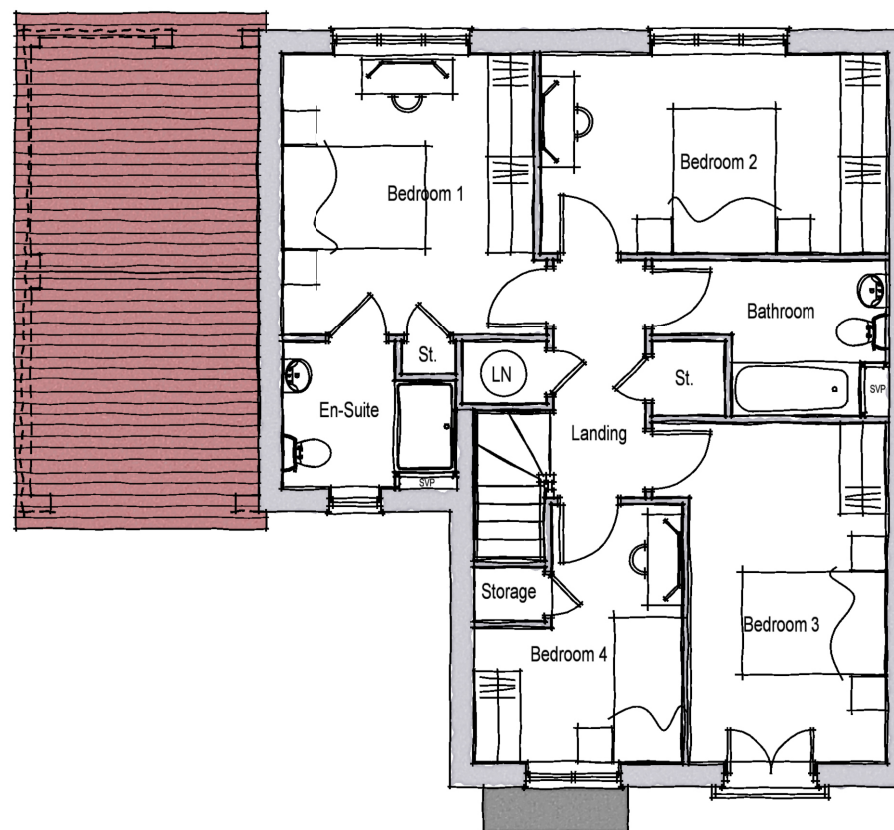

FIRST FLOOR PLAN

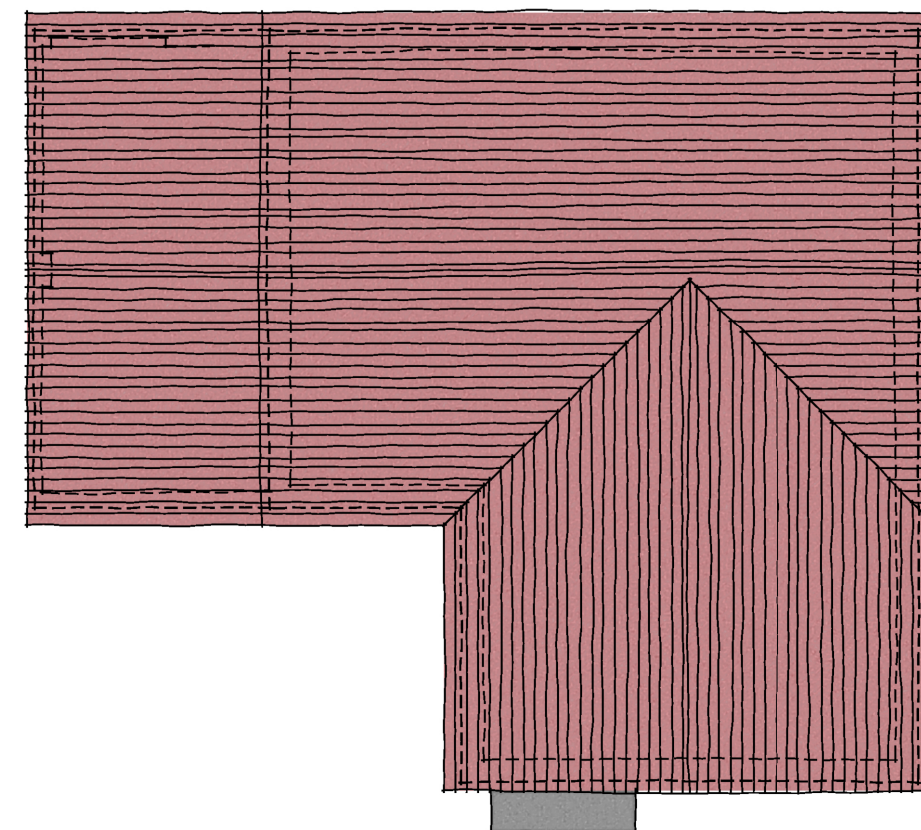

ROOF PLAN

House Type 408 - 2 Storey 4 Beds 7 Bed spaces		
Space Standards	Requirement	Existent
Total Area	115 sq. m.	130.90 sq. m.
Storage	3 sq. m.	3.28 sq. m.
Bedroom 1 (double)	11.5sq. m.	12.13sq. m.
Bedroom 2 (double)	11.5sq. m.	11.57 sq. m.
Bedroom 3 (double)	11.5sq. m.	11.53 sq. m.
Bedroom 4 (single)	7.5 sq. m.	7.61 sq. m.

TYPE 408



Rev.	Date	Description	Drawn	Checked
Client	dandara	Scale 1:100 @ A3	Drawn TM	Checked DGP
Project	Fontwell, West Sussex.	Date March 2019	File Type 408	
Drawing Title	Type 408 - Style Ref 3	Drg.No. P1549.408.01	Rev. -	Drawing Status PLANNING
Floor & Roof Plans - (Brick)				

aap
architecture

AAP Architecture Ltd
Unit A, Monument Business Centre, Monument Way East, Woking, Surrey GU21 5LG
T 01483 727345 E projects@aap-arc.co.uk W aap-arc.co.uk

Under the Intellectual Property Act 2014, this drawing is the copyright of AAP Architecture Ltd.