




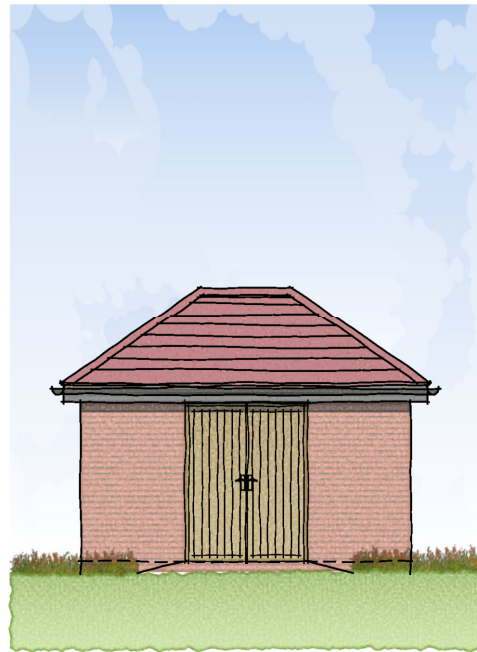


FRONT ELEVATION

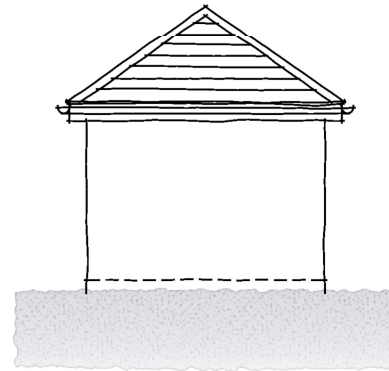


SIDE ELEVATION

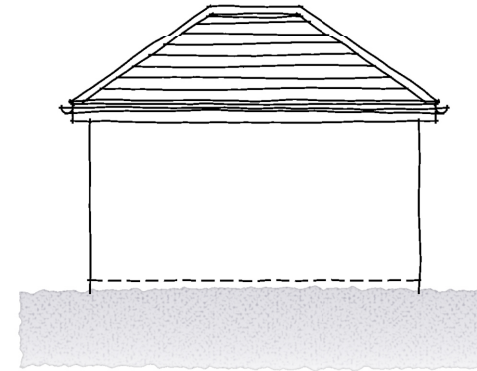


REAR ELEVATION

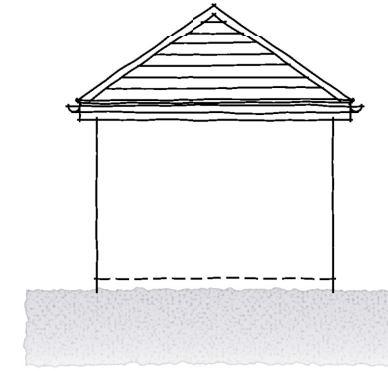

SIDE ELEVATION

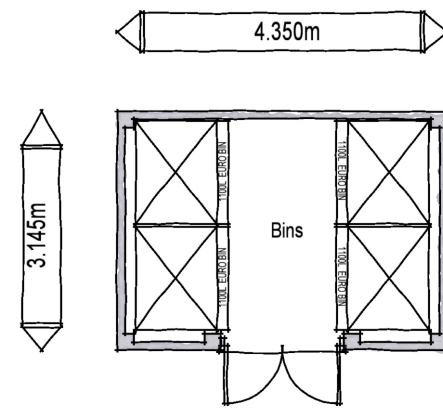

PLAN

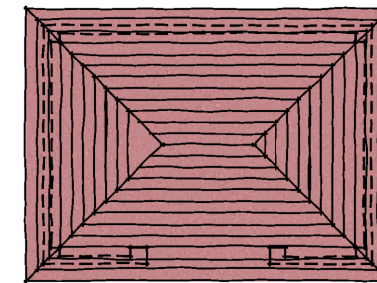

ROOF PLAN



SCALE BAR

Rev.	Date	Description	Drawn	Checked
Client		Scale 1:100 @ A3	Drawn ACG	Checked DGP
Project	Fontweel, West Sussex.	Date May 2019	File Garages & Stores	
Drawing Title	BIN 2 - Style Ref 2 + 4 Plans & Elevations	Drg.No. P1549.BIN.02	Rev. -	Drawing Status PLANNING



AAP Architecture Ltd
Unit A, Monument Business Centre, Monument Way East, Woking, Surrey GU21 5LG
T 01483 727345 E projects@aap-arc.co.uk W aap-arc.co.uk

Under the Intellectual Property Act 2014, this drawing is the copyright of AAP Architecture Ltd.