


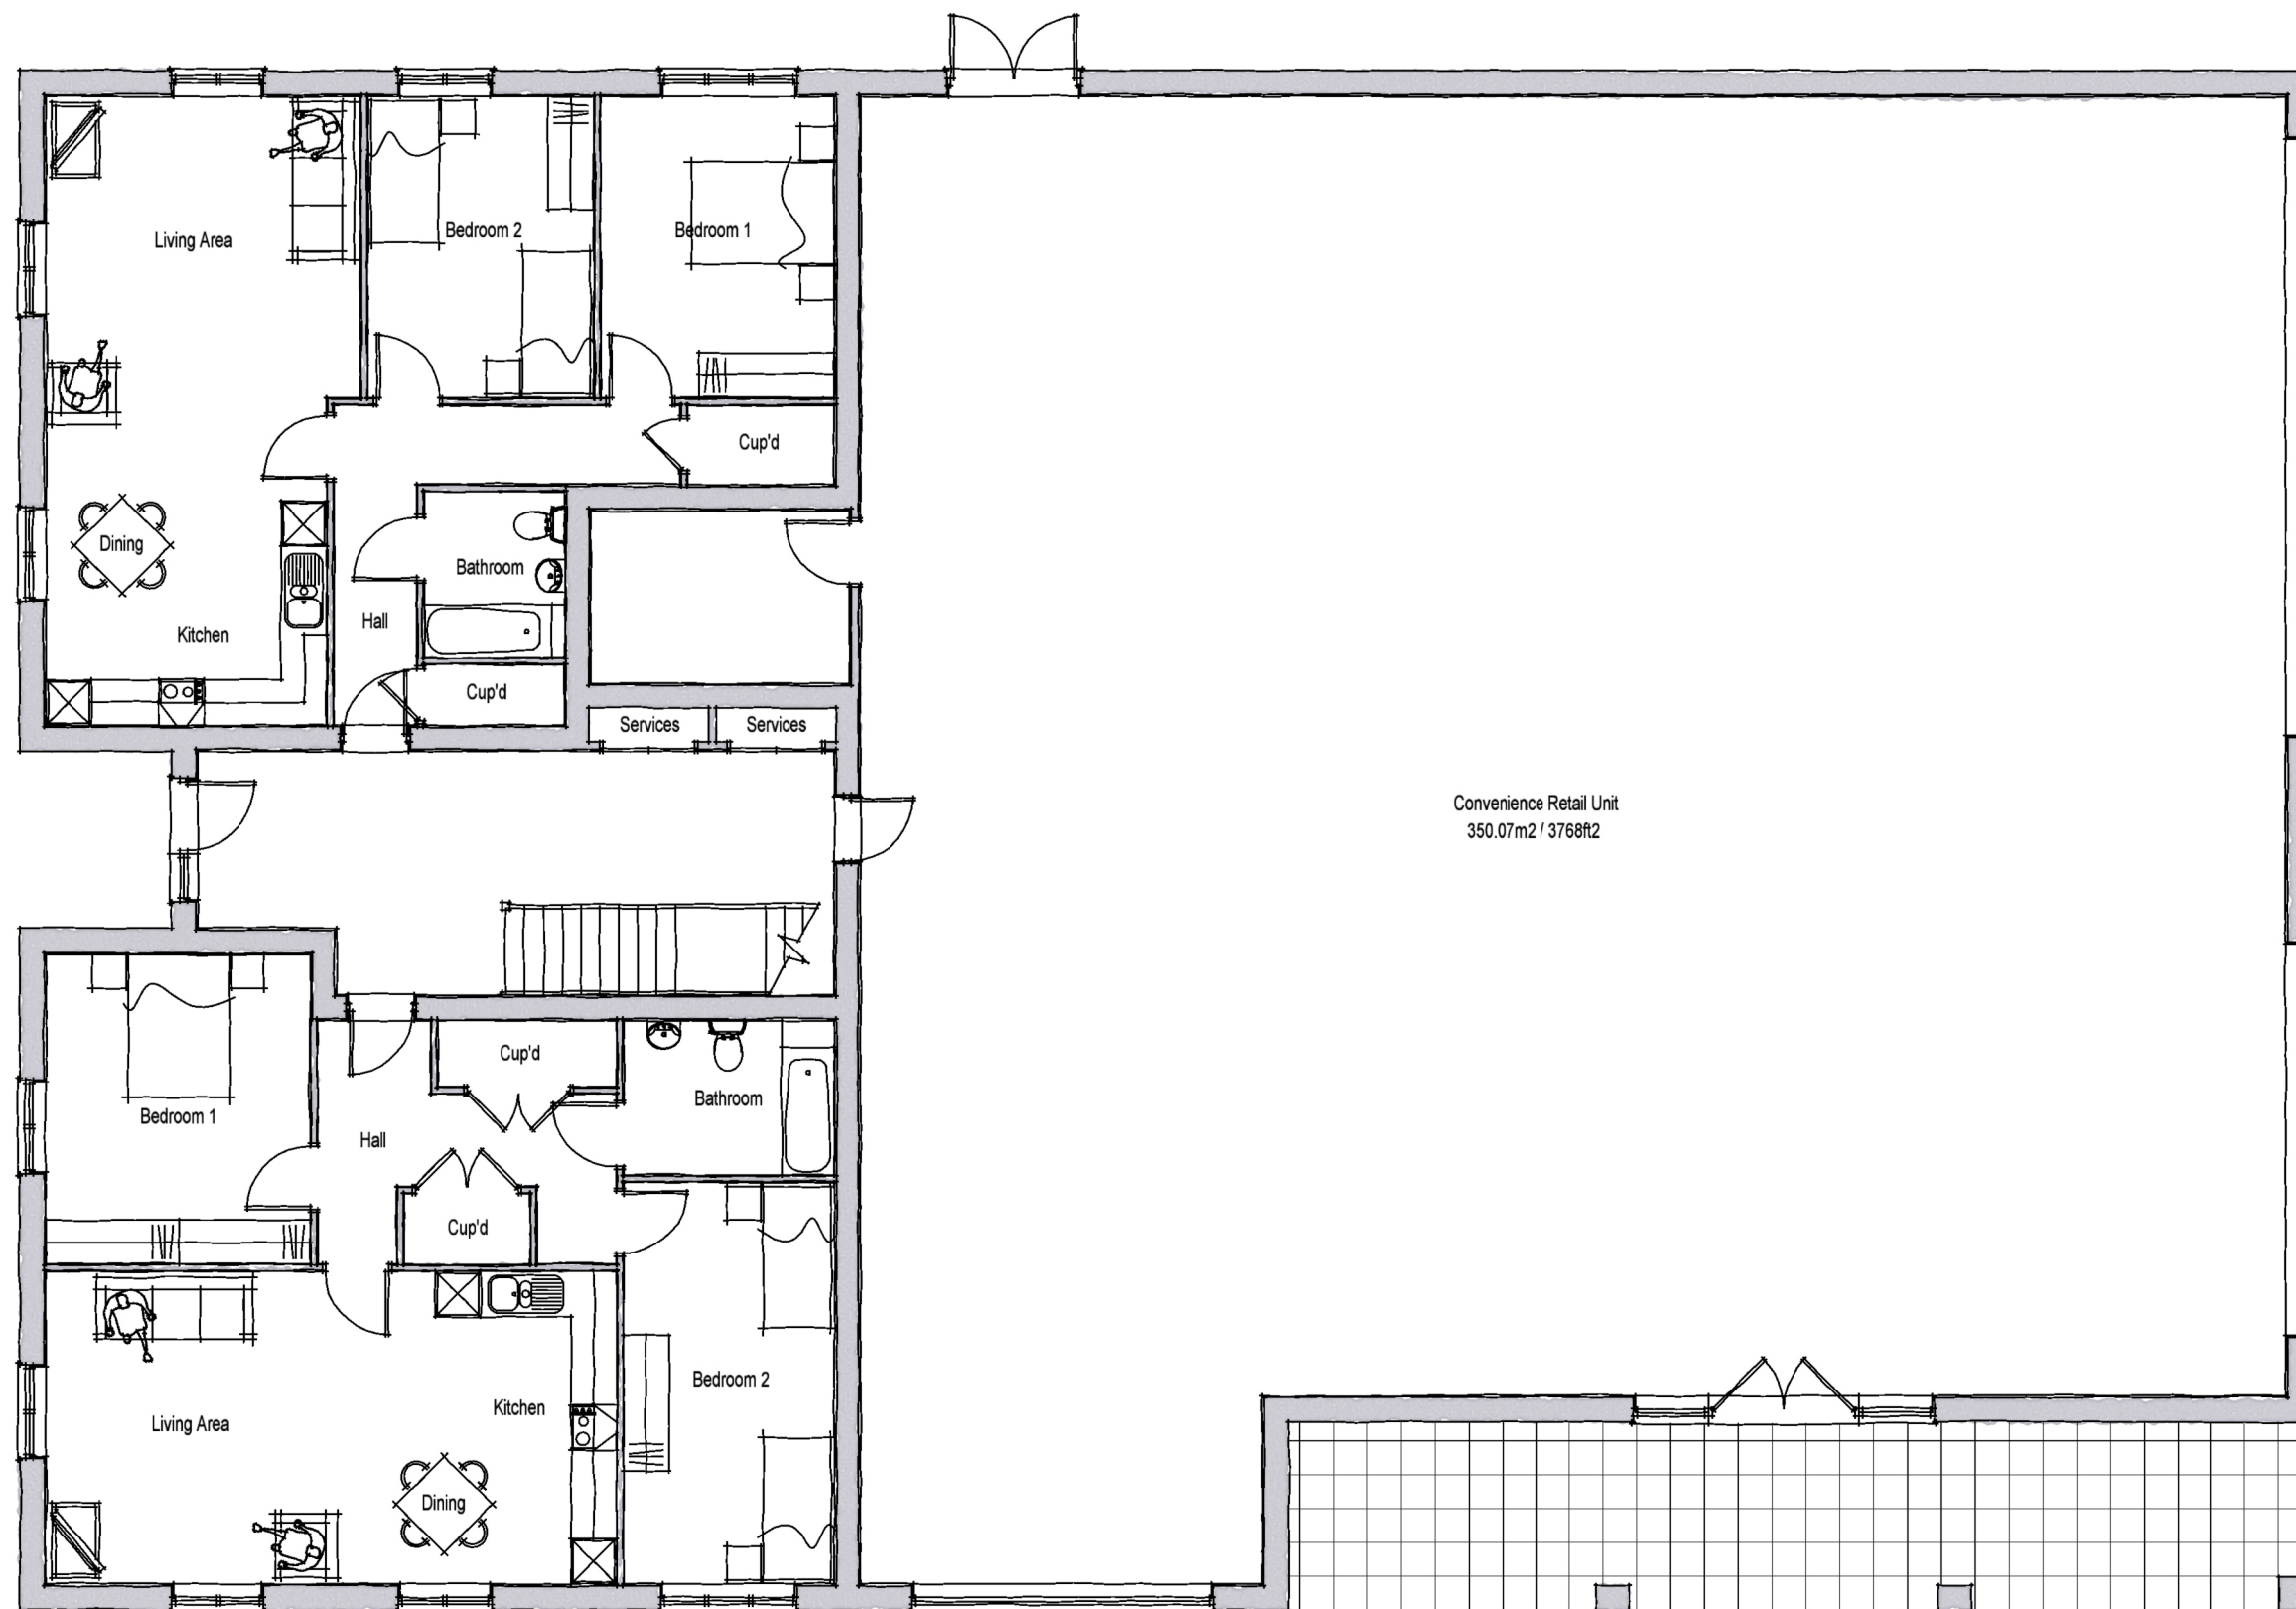

GROUND FLOOR PLAN

D	17.05.19	Window amended.
C	14.05.19	Door and sidelights added.
B	30.04.19	Retail unit size reduced.
A	18.04.19	Retail unit size reduced. Covered area added.
Rev.	Date	Description

MCN	DGP
MCN	DGP
MCN	DGP
MCN	DGP
MCN	DGP
Drawn	Checked

Client 

Scale
1:100 @ A3

Drawn
MCN

Checked
DGP

Project
Fontwell,
West Sussex.

Date
April 2019

File
Block A

Drawing Title
Block A
Ground Floor Plan

Drg.No.
P1549.BLKA.01

Rev.
D

Drawing Status
PLANNING

aap
architecture



AAP Architecture Ltd
Unit A, Monument Business Centre, Monument Way East, Woking, Surrey GU21 5LG
T 01483 727345 E projects@aap-arc.co.uk W aap-arc.co.uk

Under the Intellectual Property Act 2014, this drawing is the copyright of AAP Architecture Ltd.