


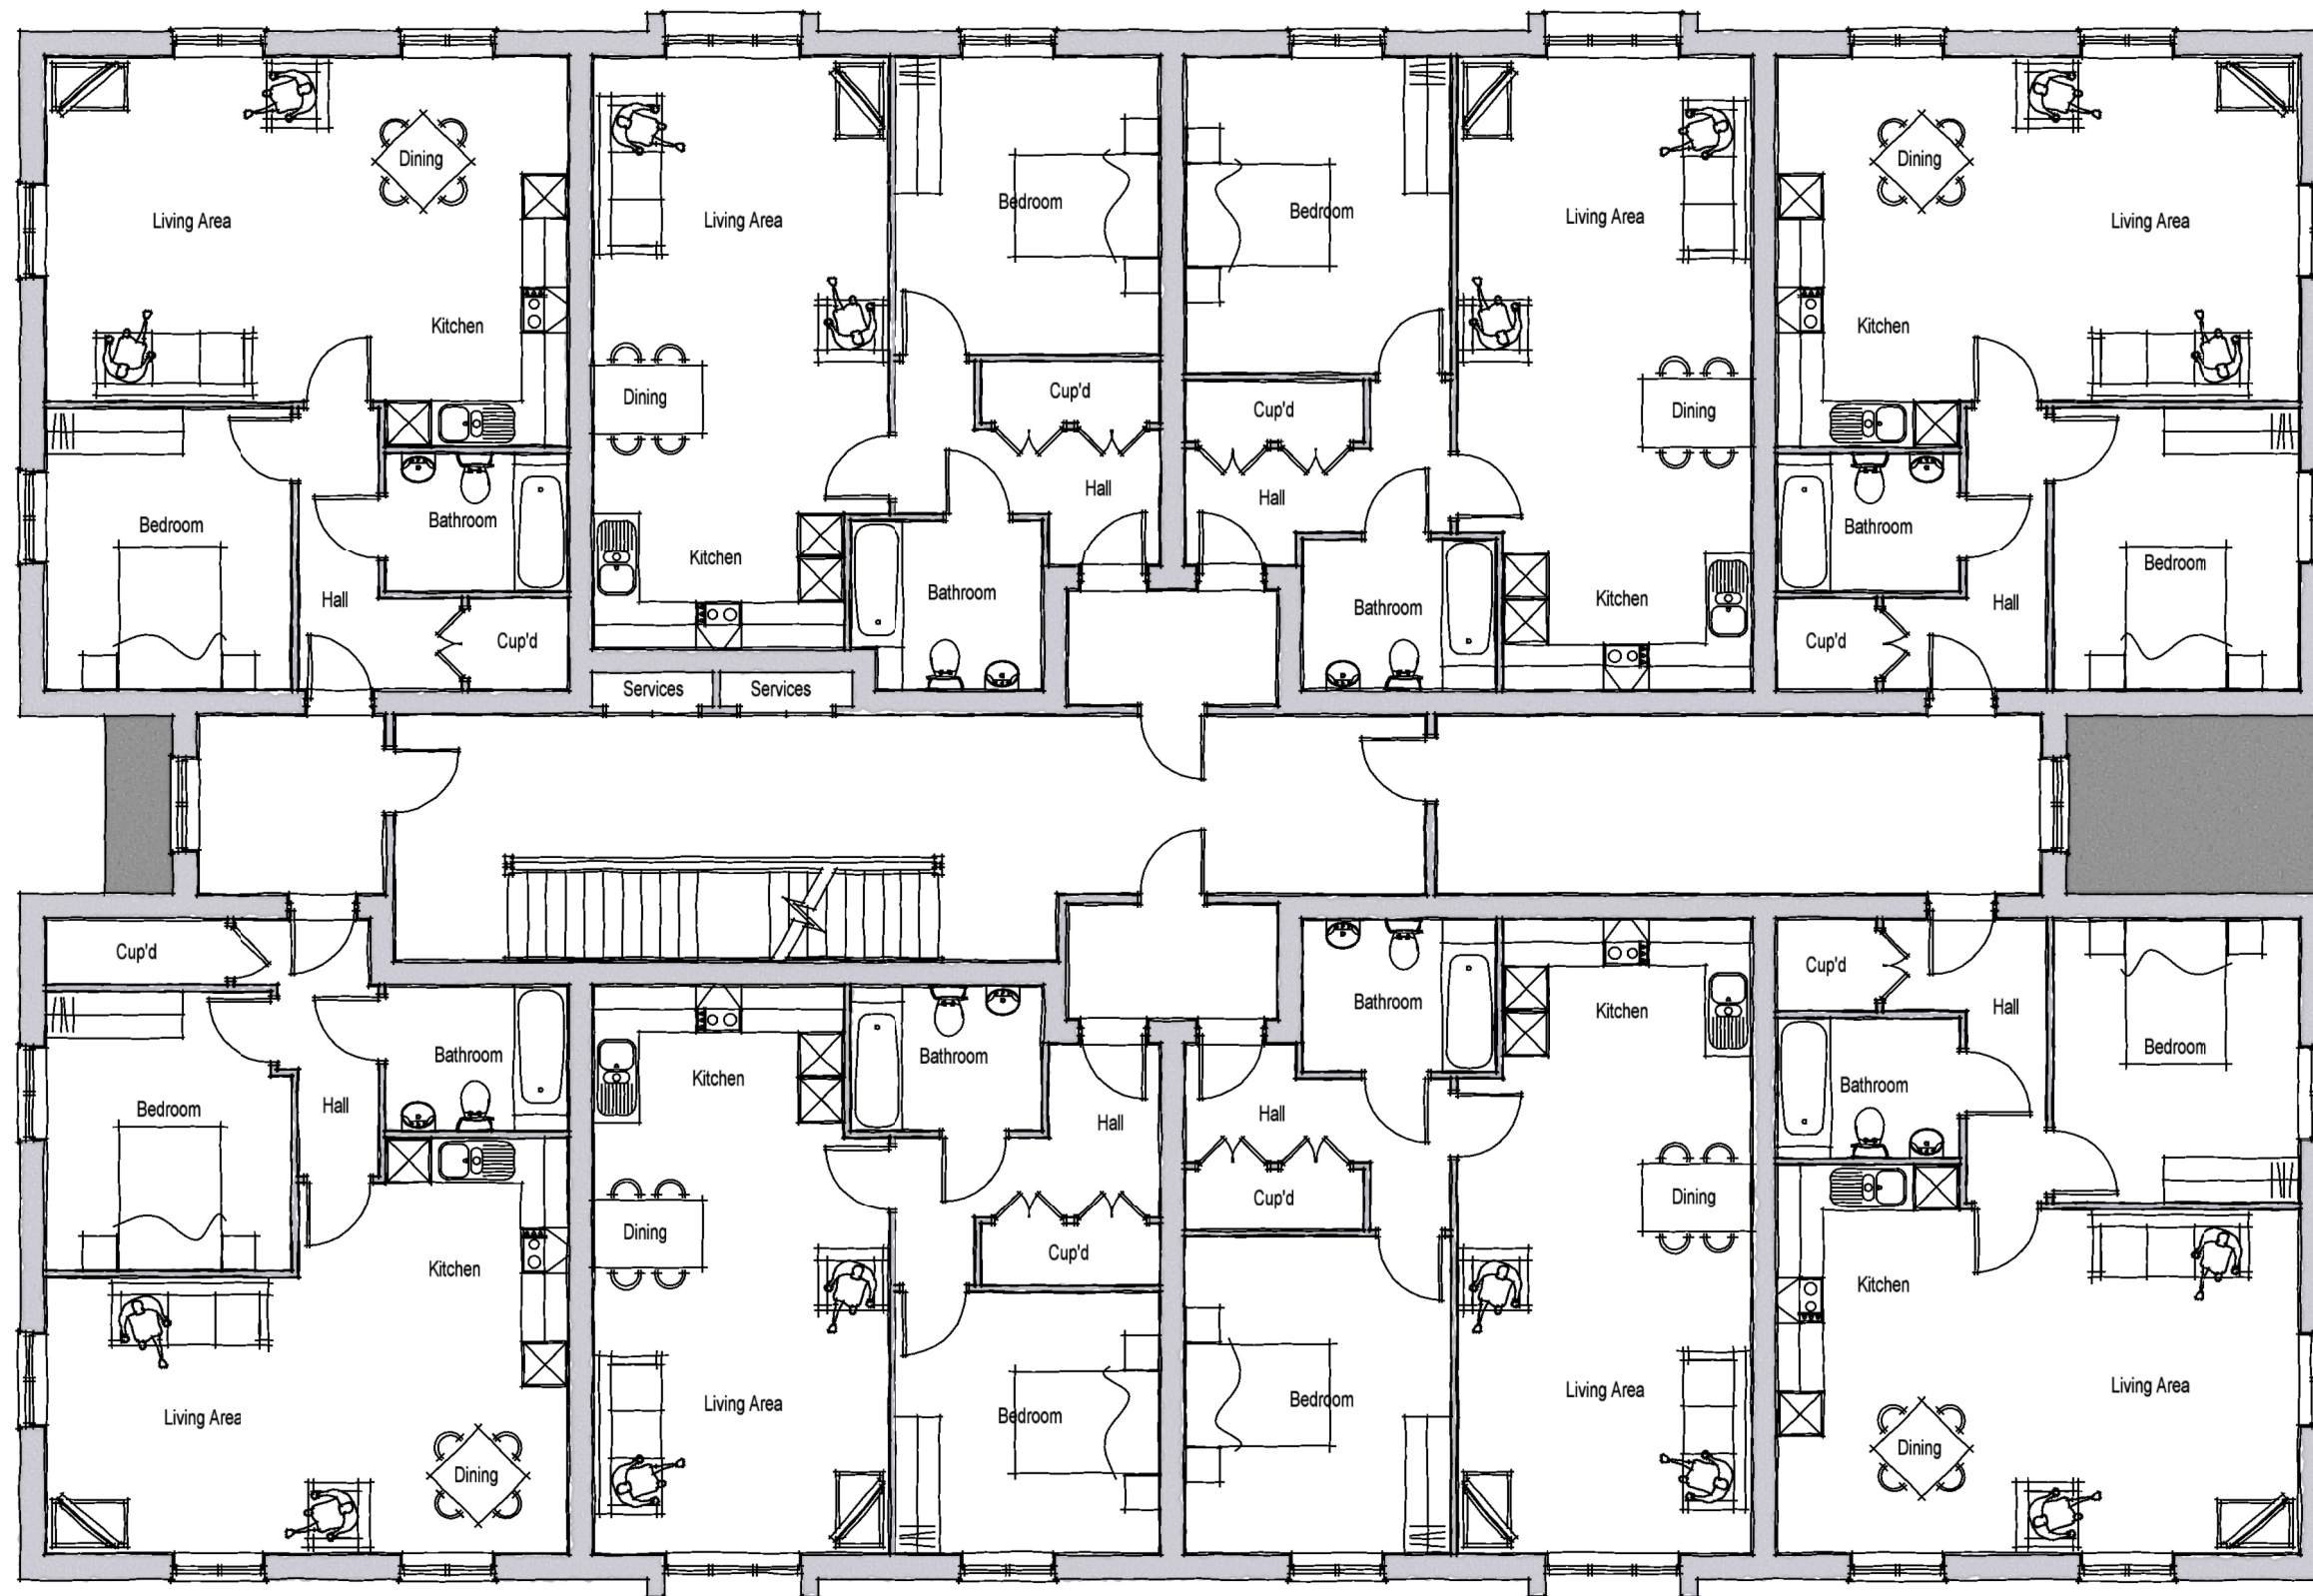

FIRST FLOOR PLAN



A 17.05.19 Window amendments.
Rev. Date Description

MCN DGP
Drawn Checked

Client 

Scale
1:100 @ A3

Drawn MCN Checked DGP

Project
Fontwell,
West Sussex.

Date
April 2019

File
Block A

Drawing Title
Block A
First Floor Plan

Drg.No.
P1549.BLKA.02

Rev.
A

Drawing Status
PLANNING



AAP Architecture Ltd
Unit A, Monument Business Centre, Monument Way East, Woking, Surrey GU21 5LG
T 01483 727345 E projects@aap-arc.co.uk W aap-arc.co.uk

Under the Intellectual Property Act 2014, this drawing is the copyright of AAP Architecture Ltd.