


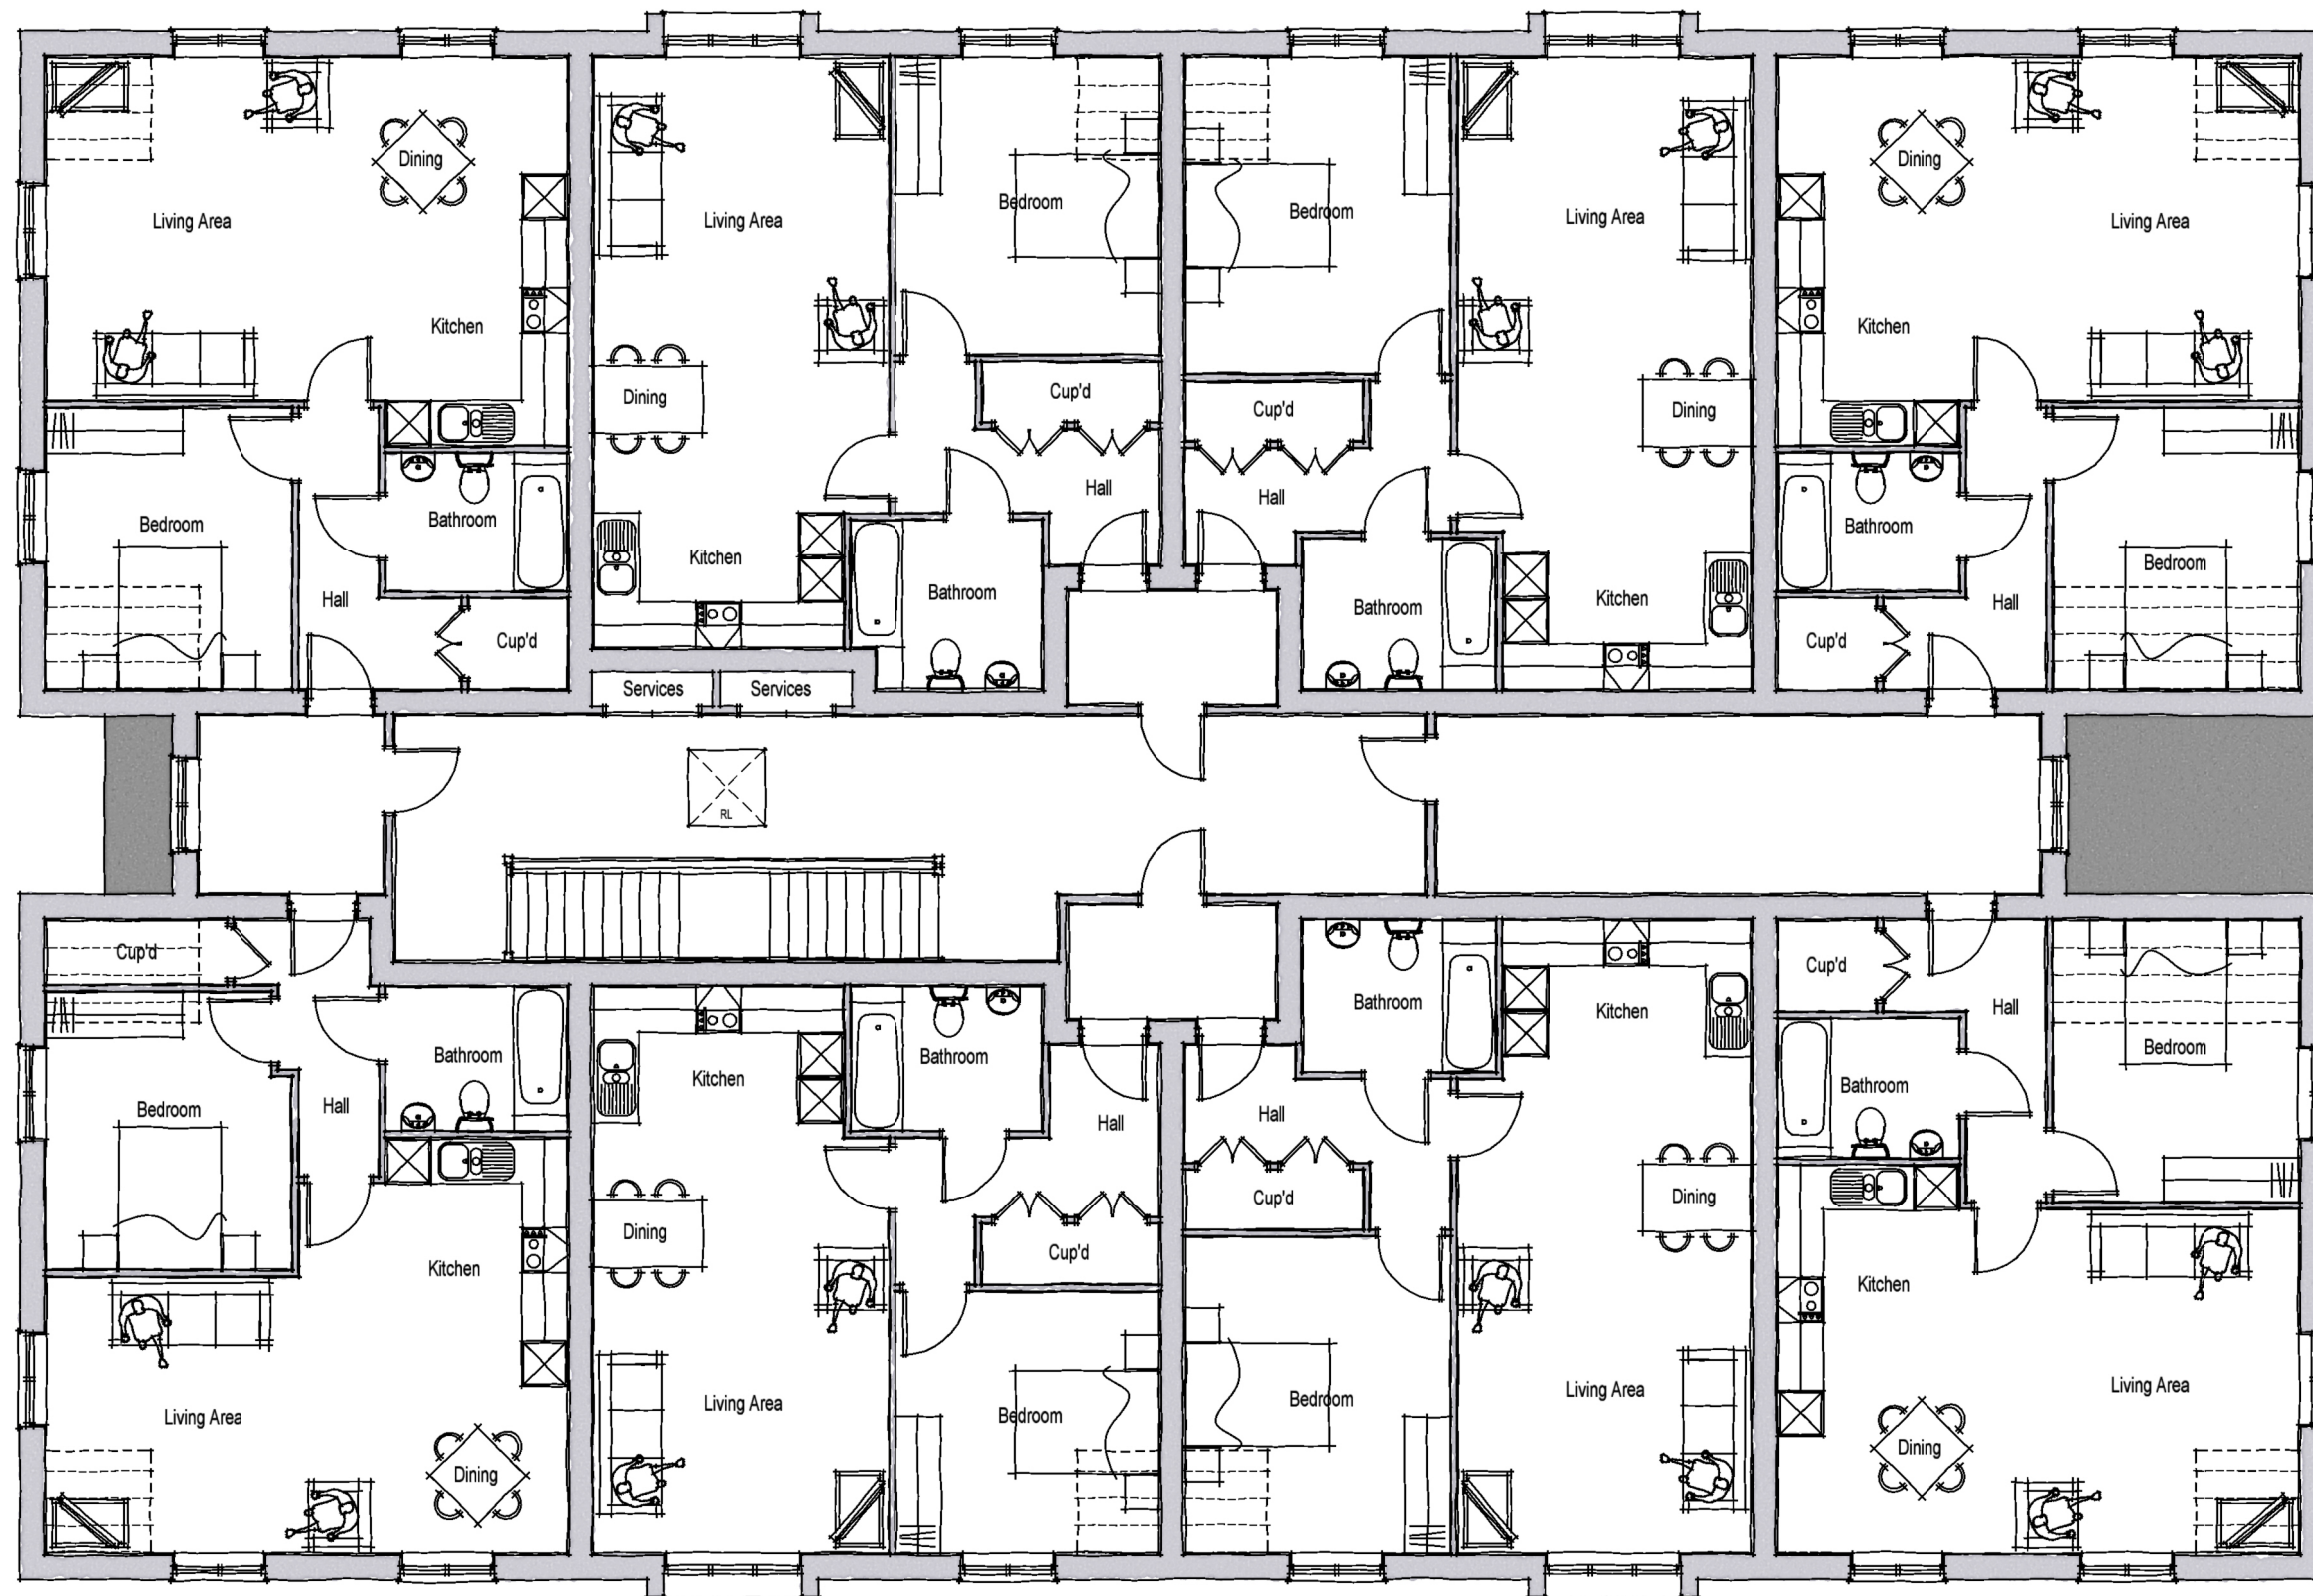

SECOND FLOOR PLAN



A 17.05.19 Window amendments.  
Rev. Date Description

MCN DGP  
Drawn Checked

Client dandara

Scale 1:100 @ A3

Drawn MCN Checked DGP

Project Fontwell,  
West Sussex.

Date April 2019

File Block A

Drawing Title  
Block A  
Second Floor Plan

Drg.No. P1549.BLKA.03

Rev. A

Drawing Status  
PLANNING

aap  
architecture

**AAP Architecture Ltd**  
Unit A, Monument Business Centre, Monument Way East, Woking, Surrey GU21 5LG  
T 01483 727345 E projects@aap-arc.co.uk W aap-arc.co.uk

Under the Intellectual Property Act 2014, this drawing is the copyright of AAP Architecture Ltd.